


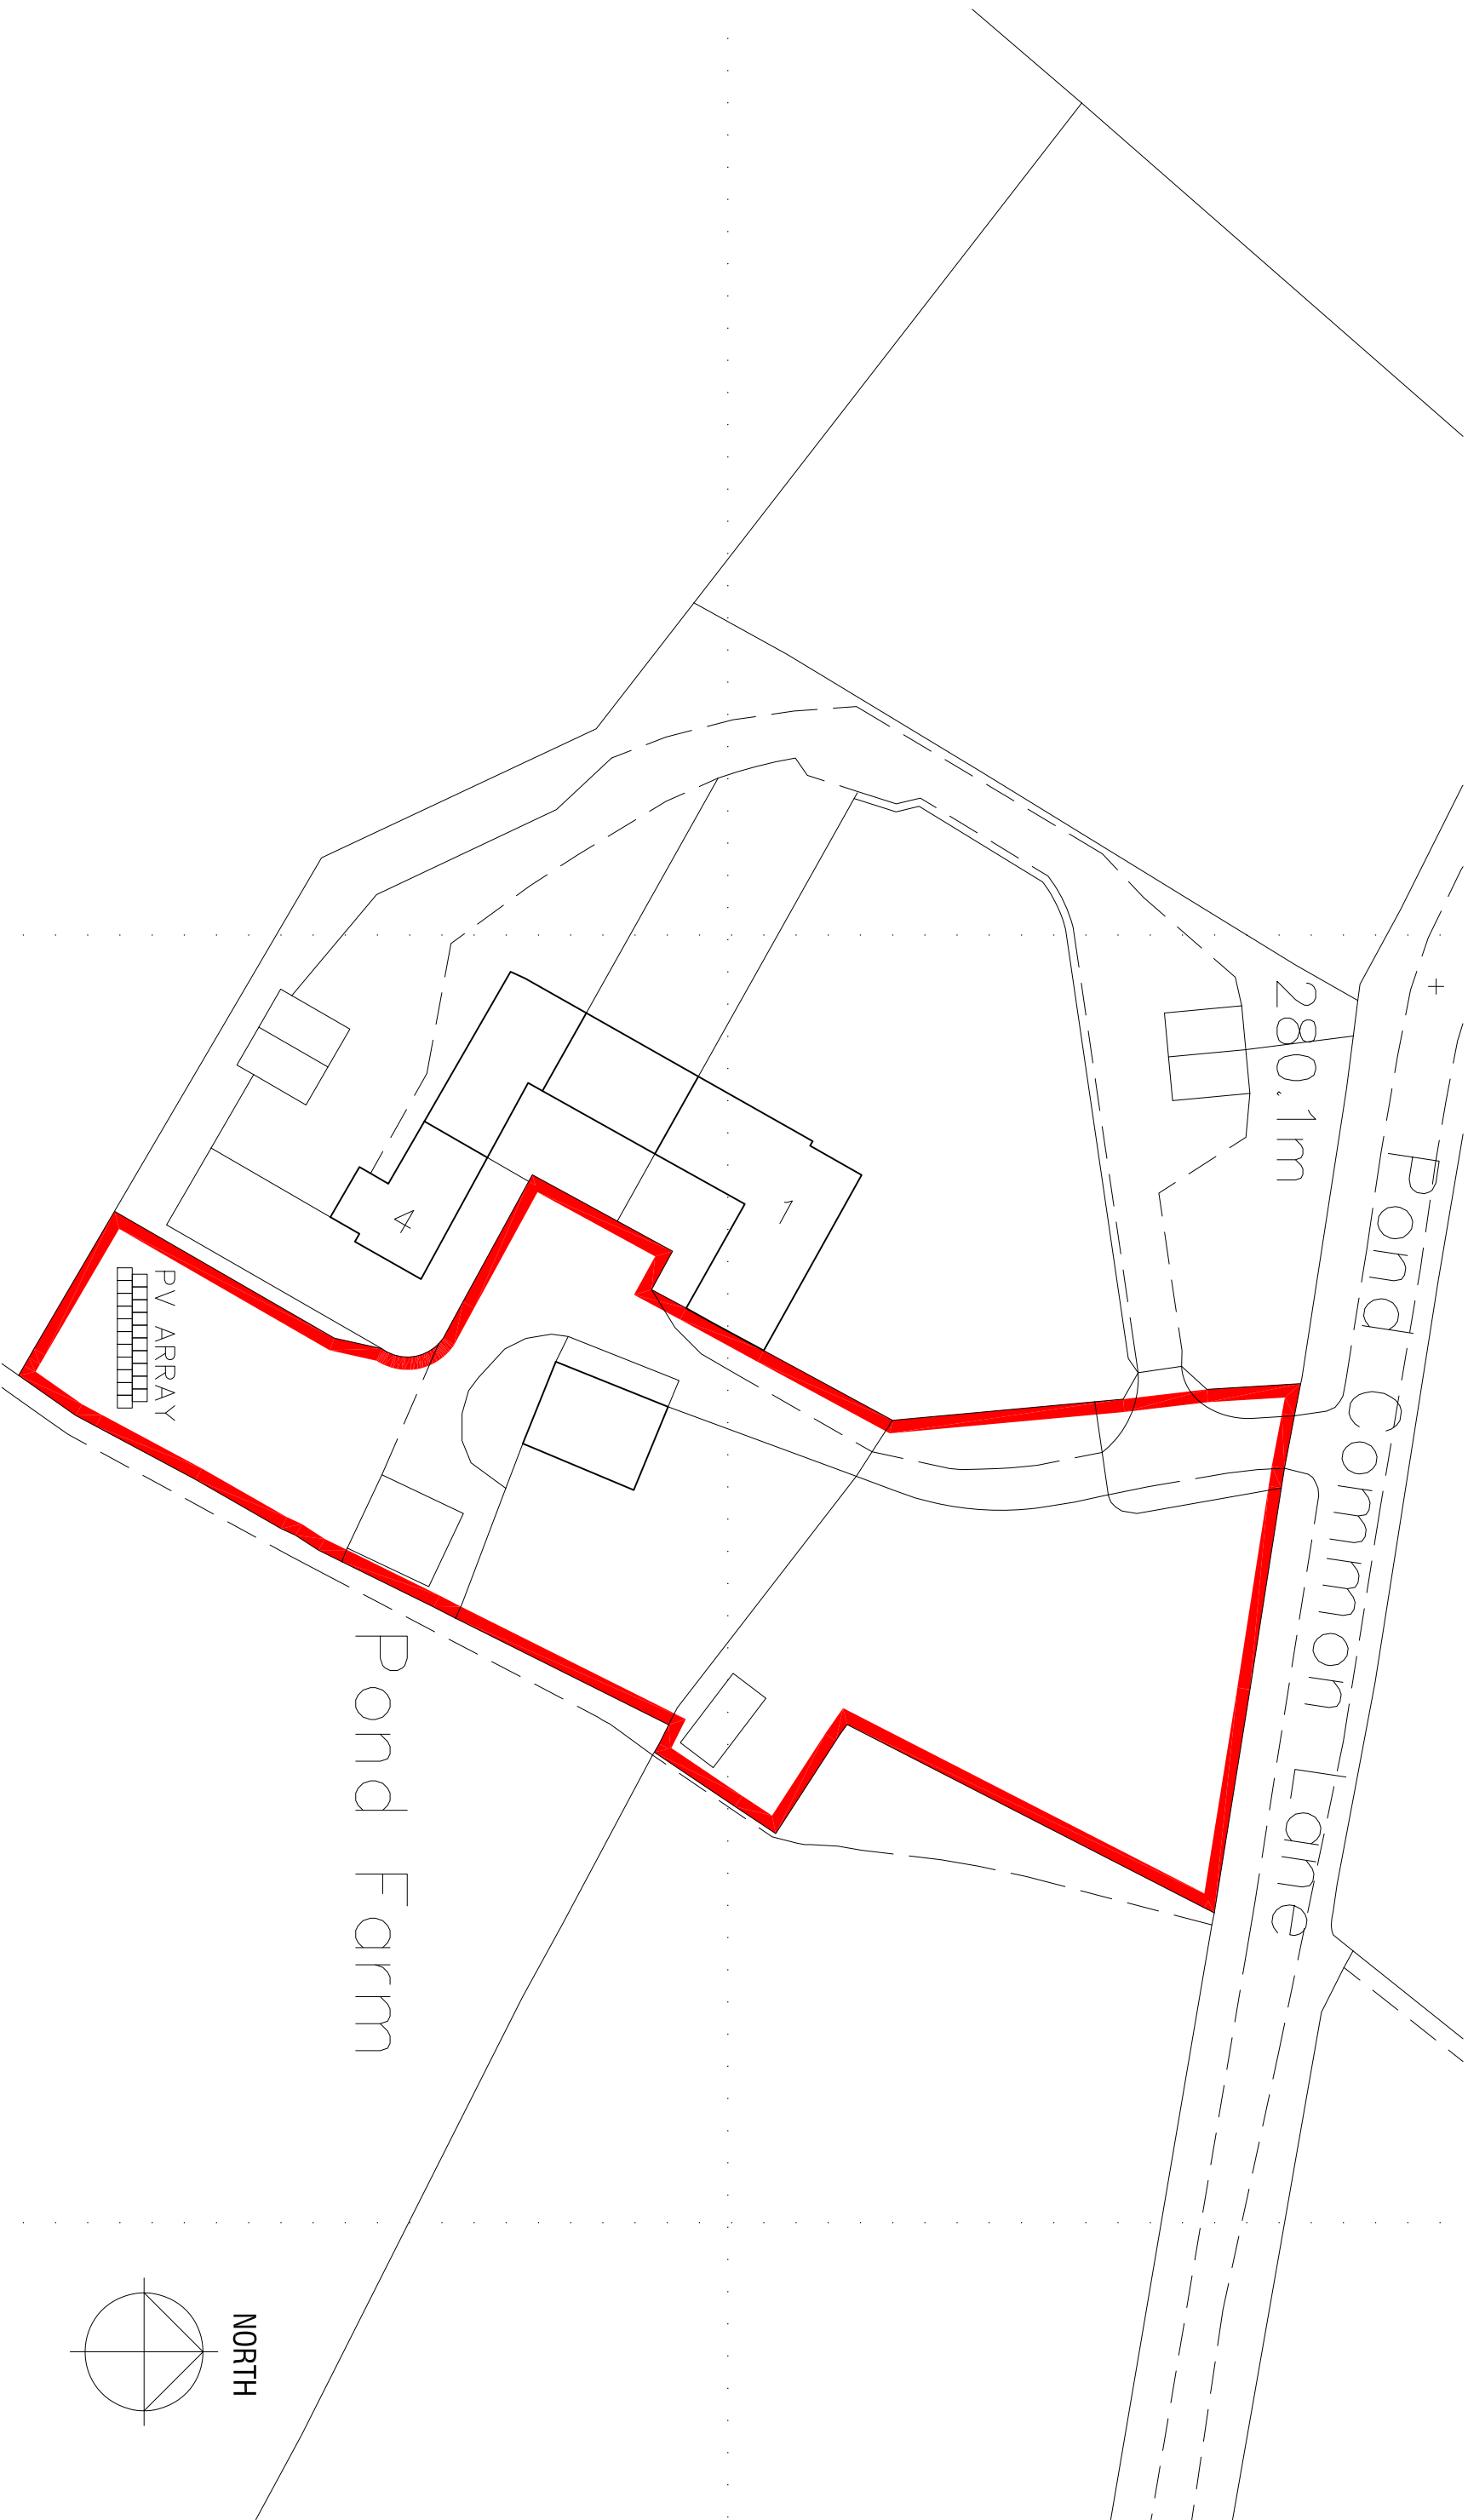

POND FARM, POND COMMON LANE,
SNOWDEN HILL, OXSPRING,
S36 8YR.

BLOCK PLAN

0 cm	2 cm	4 cm	6 cm	8 cm	10 cm	12 cm	14 cm	16 cm	18 cm	20 cm
Ref: 201130										
Dwg No: 02										
Scale: 1:500 @ A3										
Date: OCT 2011										
This drawing and the copyright is the Architectural Company's property and maybe used or reproduced only by agreement. All Dimensions in Millimetres unless specified otherwise and subject to verification on site.										



JE Architectural Ltd
Building Design Services

23 Windmill Road, Wombwell,
Barnsley, S73 8PW.
Tel/Fax: 01226 754507
Email: jeald@bconnect.com