PROPOSED SIDE ELEVATION
SCALE 1:100

PROPOSED FRONT ELEVATION
SCALE 1:100

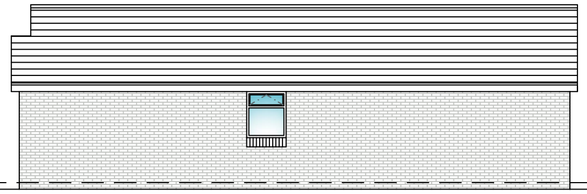

PROPOSED SIDE ELEVATION
SCALE 1:100

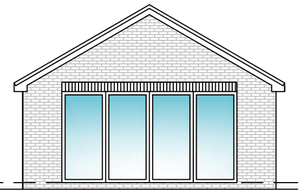

PROPOSED REAR ELEVATION
SCALE 1:100

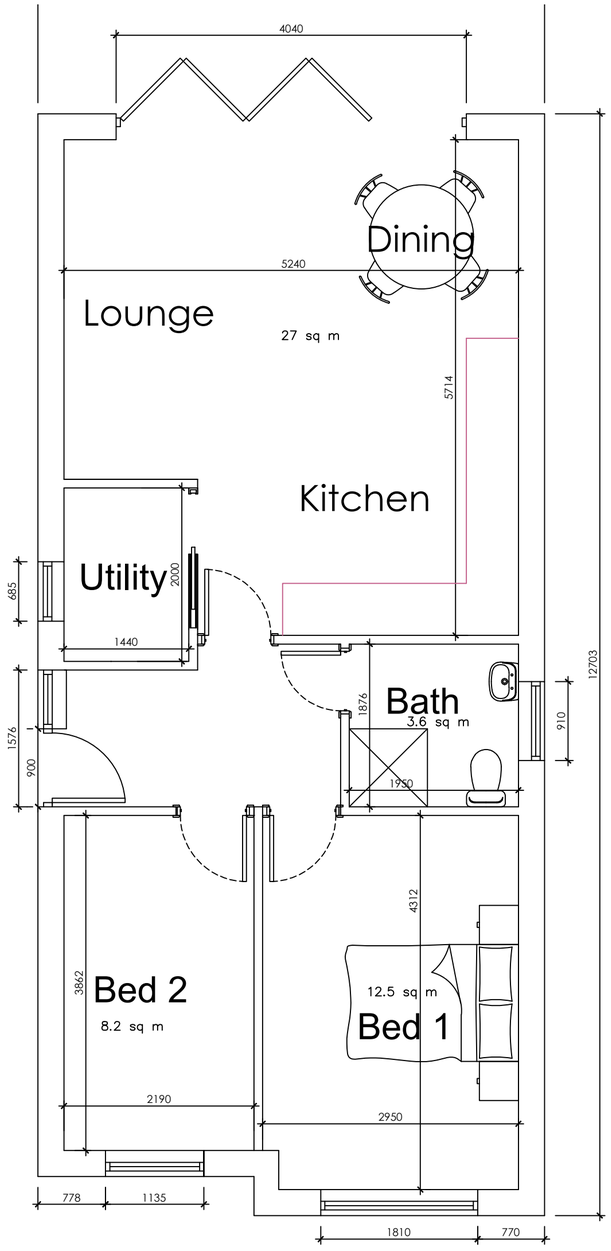

PROPOSED GROUND FLOOR PLAN
SCALE 1:50

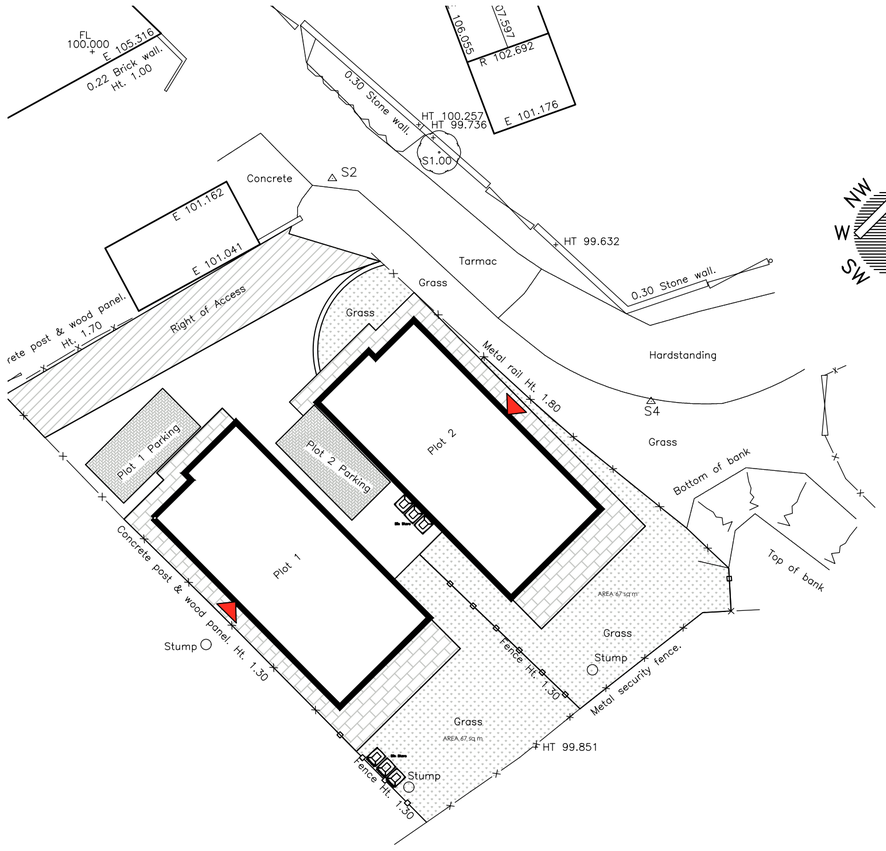

PROPOSED SITE PLAN
SCALE 1:200

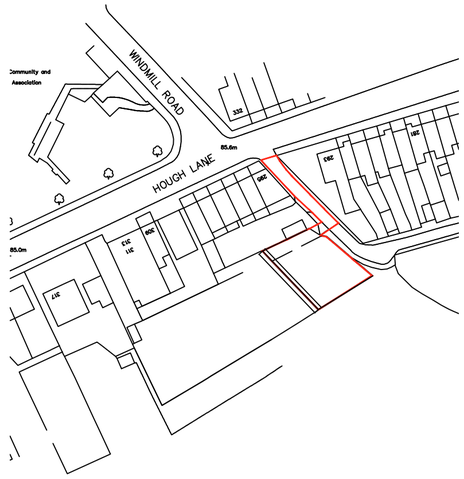

LOCATION PLAN
SCALE 1:1250

White Agus PARTNERSHIP
ARCHITECTURAL SERVICES
OFFICE ONE
34 VICTORIA ROAD
BARNSLEY.
S70 2BU
Phone: 01226 208482
Email: info@whiteaguspartnership.co.uk
Web: www.whiteaguspartnership.co.uk

Project.	Client.		
PROPOSED BUNGALOWS AT 295/299 HOUGH LANE BARNSLEY, S73 0LR	MARK HERO CONSTRUCTION		
Drawing Title. PROPOSED PLANS & ELEVATIONS	Date. APRIL 2023	Scale. 1:50 @A2	
	Ref. 22–187	Dwg. No. 01	Rev. A

Date	Suffix	Description	Date	Suffix	Description
12/05/2023	A	REVISED TO CLIENT REQUIREMENTS			