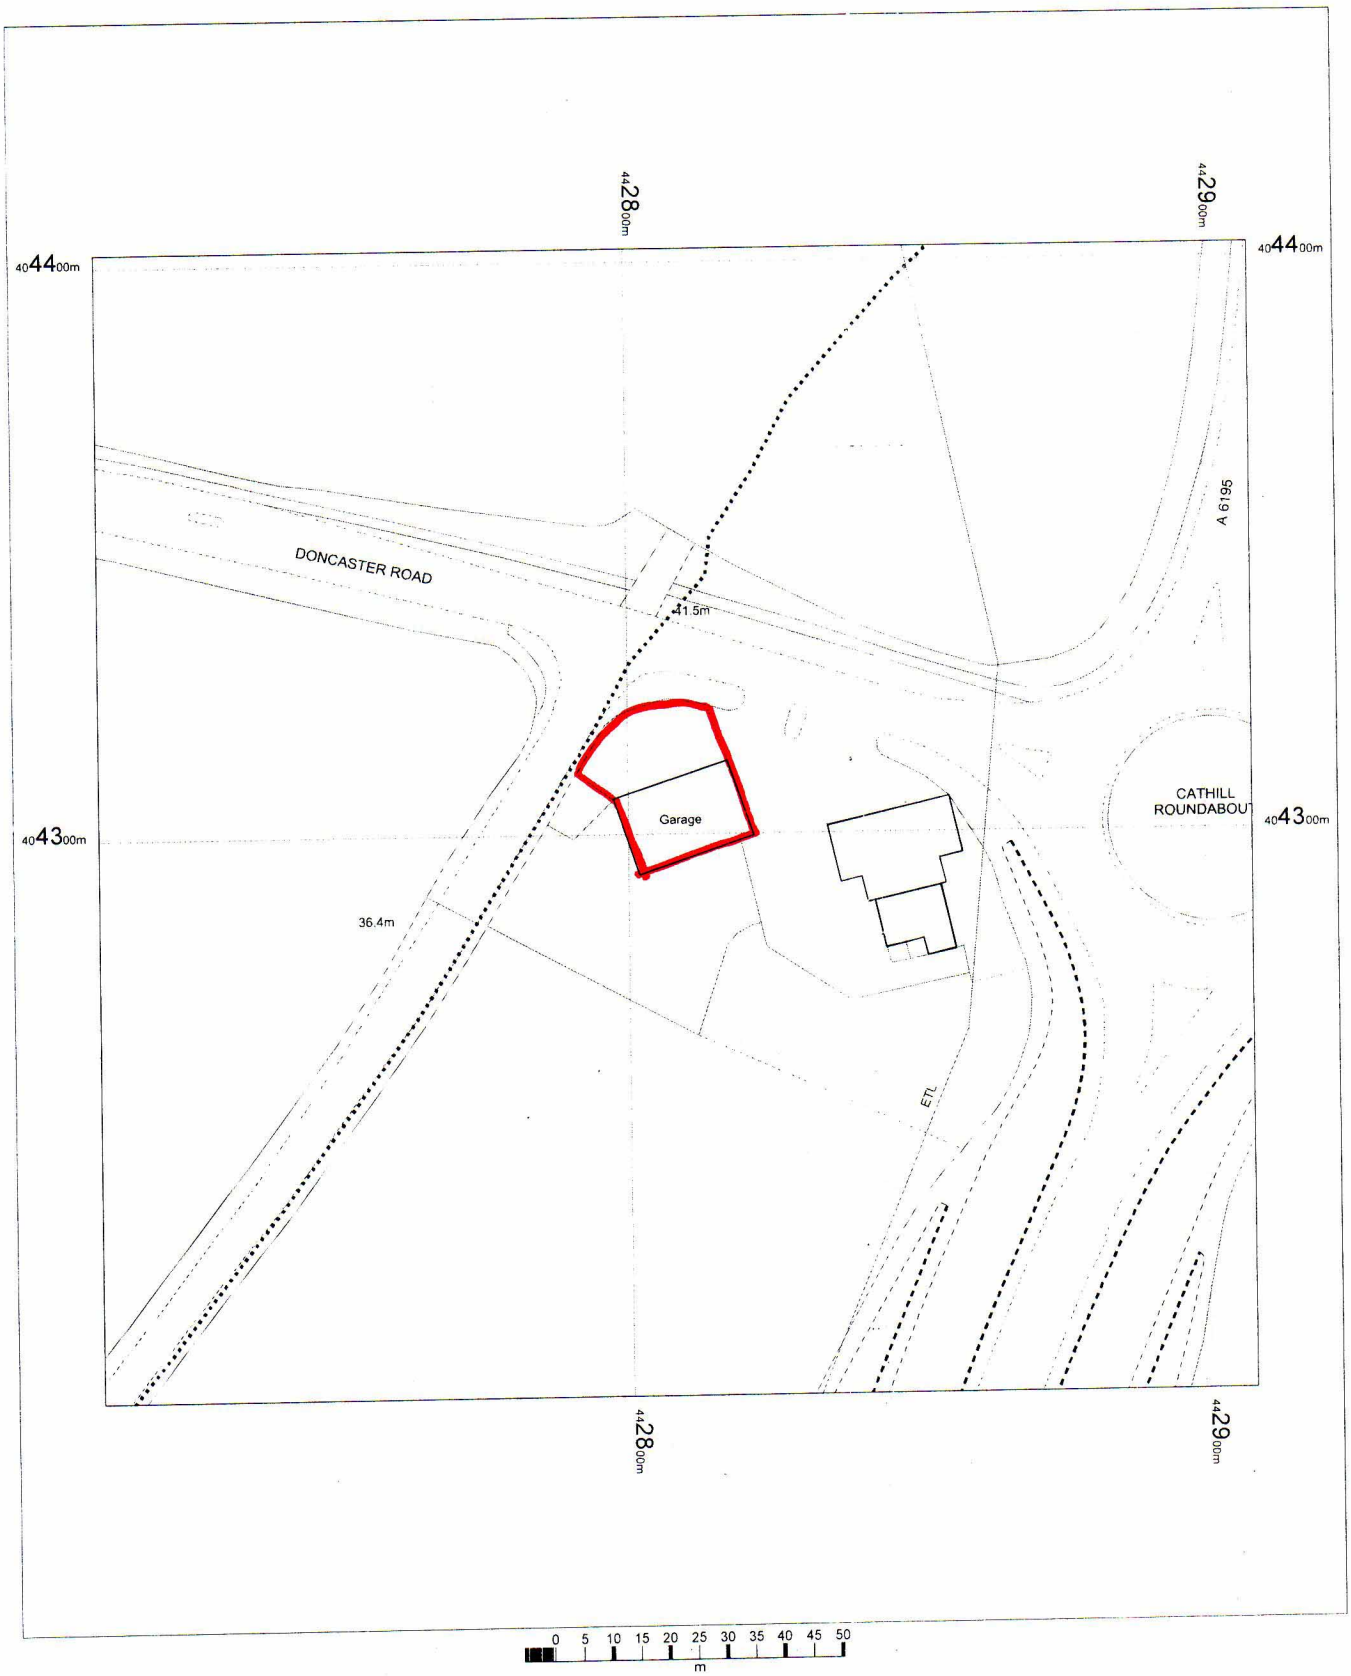


GARAGE
DONCASTER RD
DARFIELD
BARNSLEY
S73 9JB

OS Mastermap
18 April 2012, ID: BW1-00143841
www.blackwellmapping.co.uk

1:1250 scale print at A4, Centre: 442808 E, 404302 N

©Crown Copyright. Licence no. 100041040

Mapping sourced from Ordnance Survey

BLACKWELL'S
www.blackwellmapping.co.uk
TEL: 0114 268 7658
maps.sheffield@blackwell.co.uk