


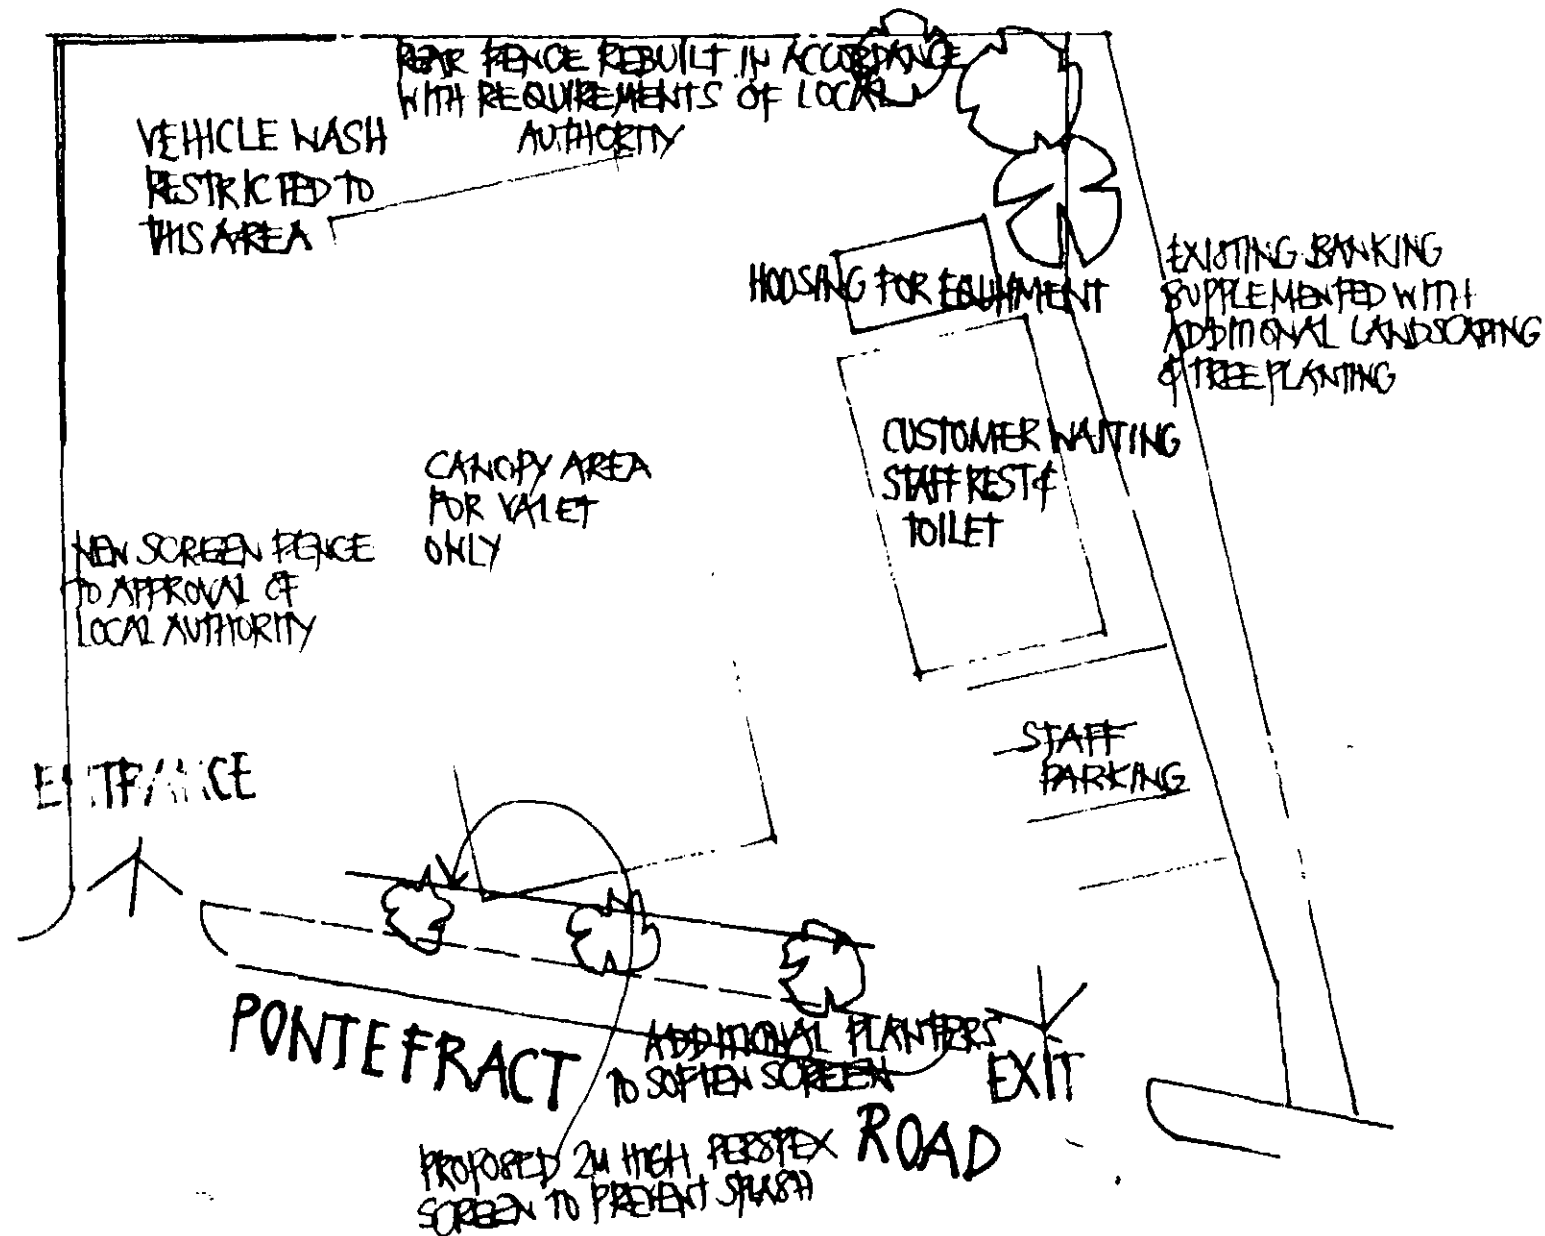

PROPOSED CAR WASH, PONTEFRACT ROAD, CUDWORTH

SCALE 1:200