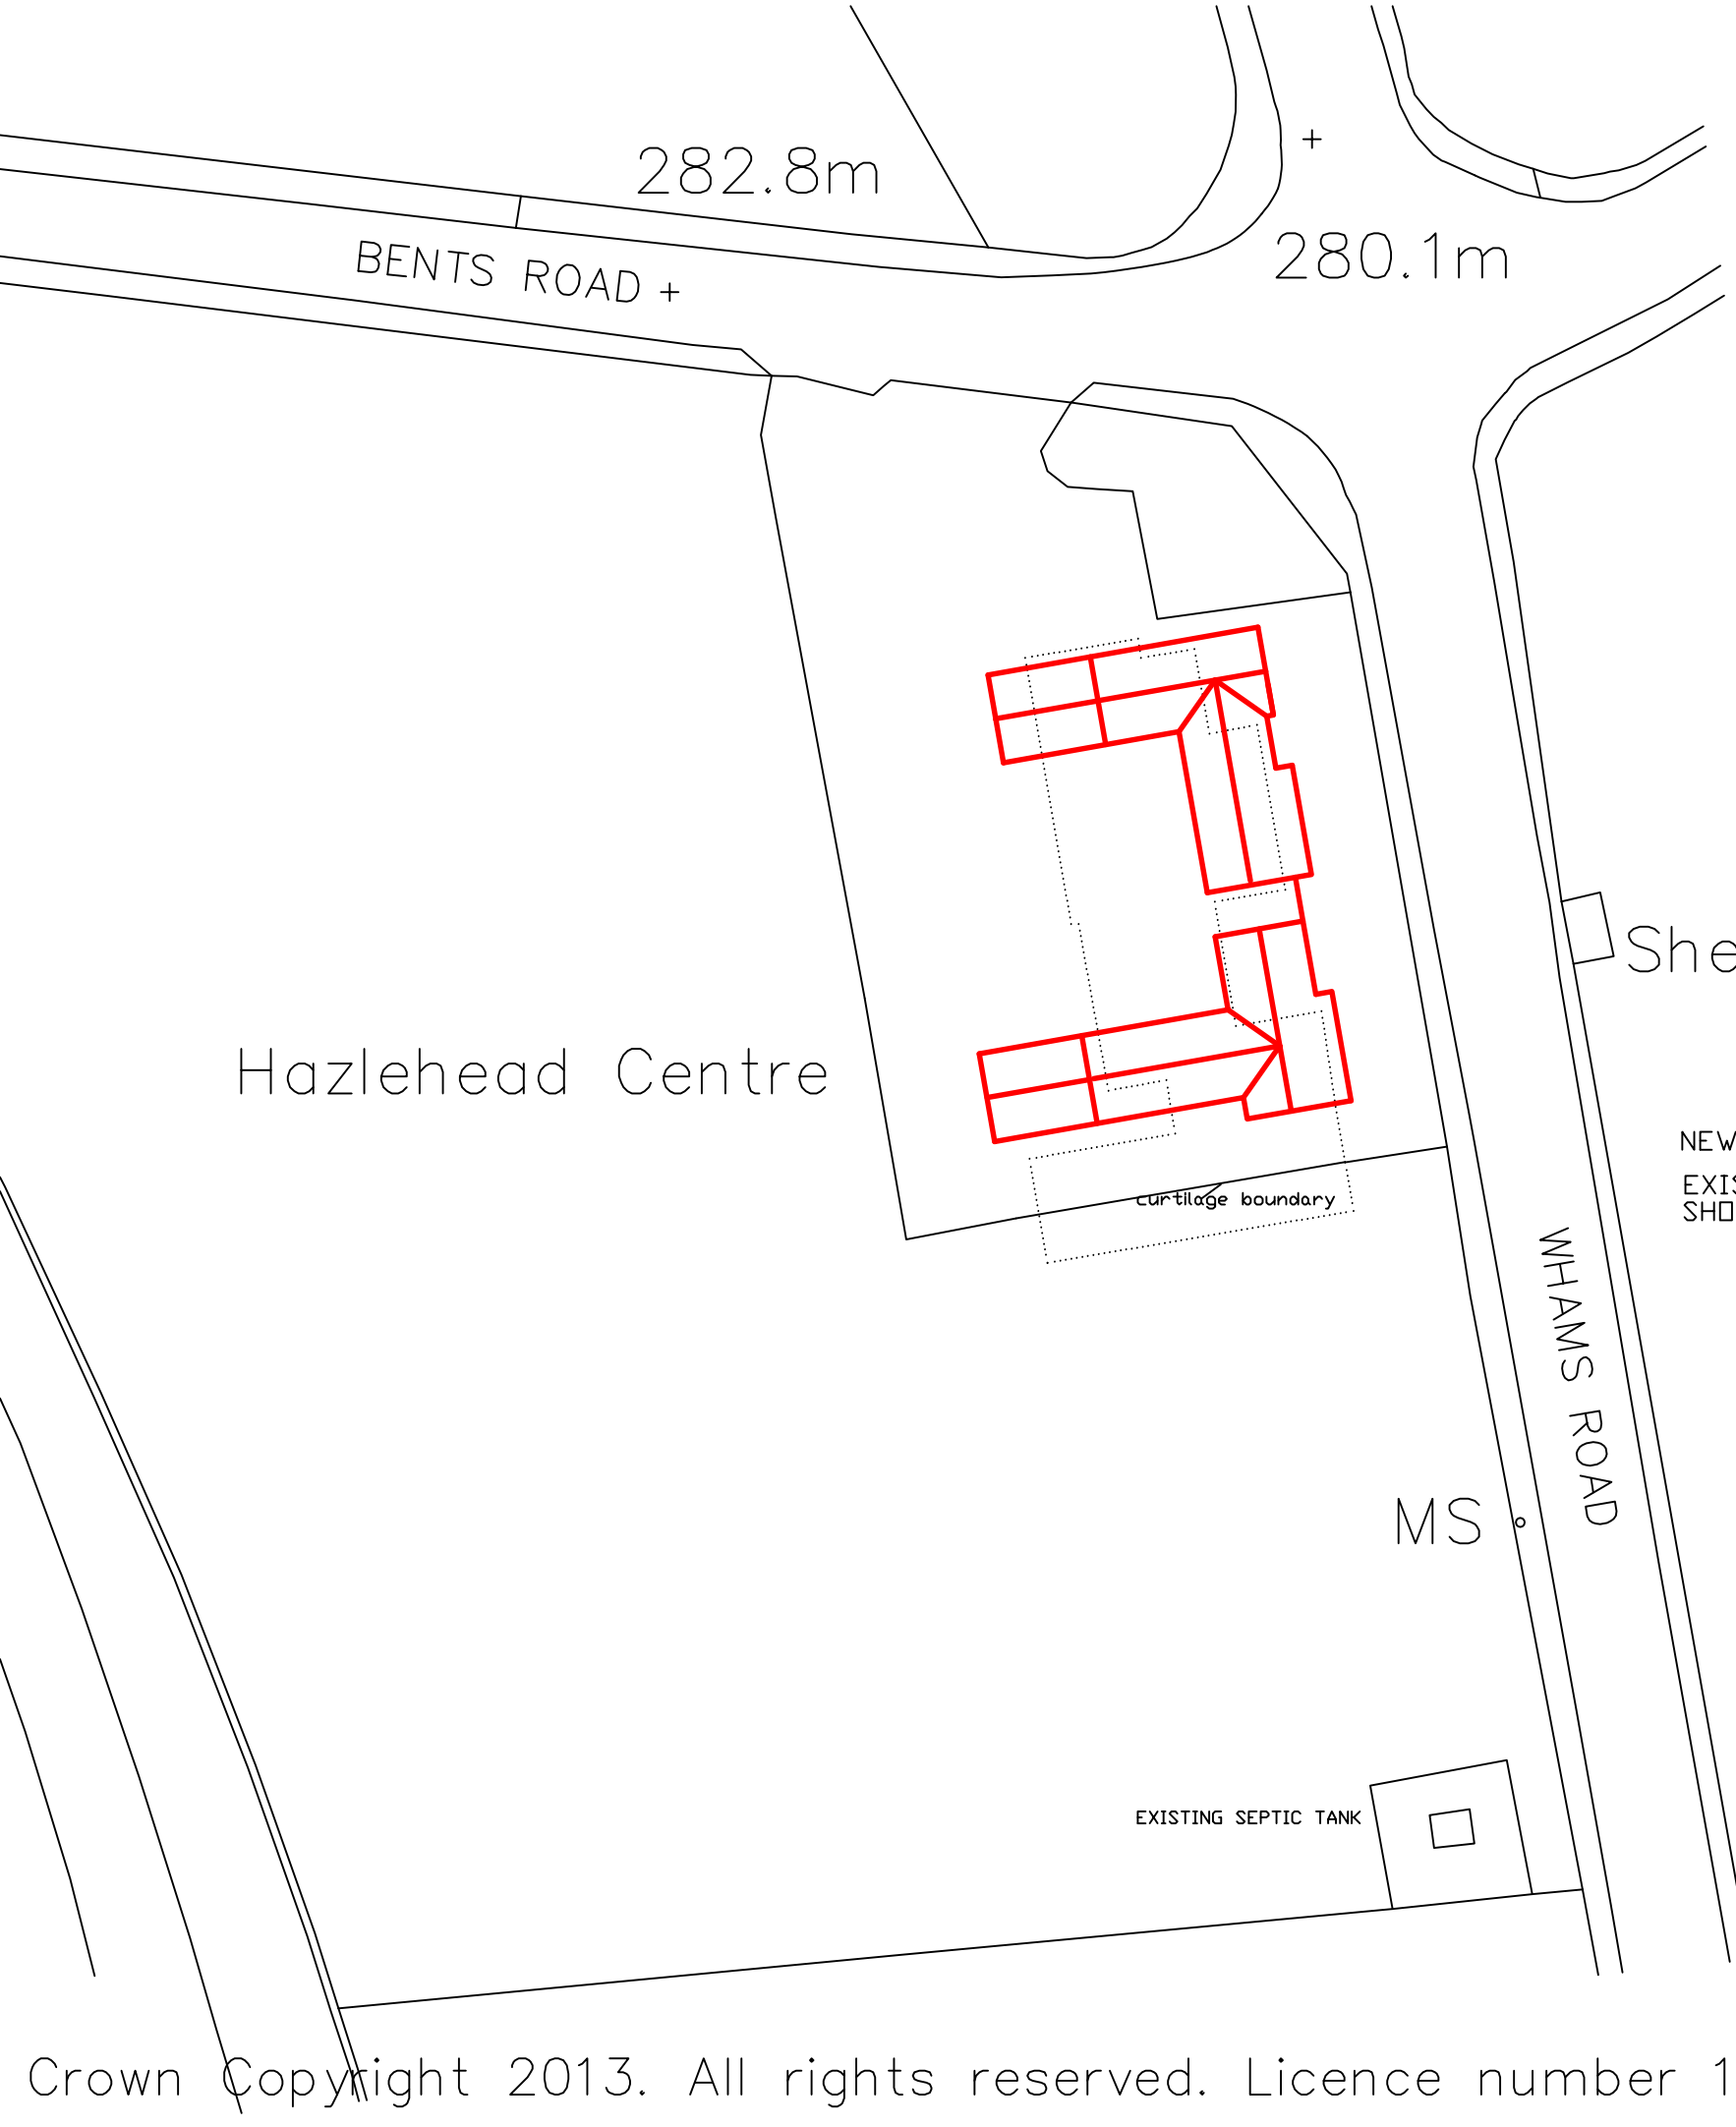


Crown Copyright 2013. All rights reserved. Licence number 100020449

Rev.	Date	Description

All measurements to be checked on site and not scaled from this drawing

BRYAN J. FREWIN AND ASSOCIATES
Town Planning and Development Consultants
LAMPLUGH HOUSE
15 LAMPLUGH ROAD
BRIDLINGTON YO15 2JU
TEL. 01262 605605

Job Title
PROPOSED TWO DWELLINGS AND GARAGES HAZLE HEAD CENTRE WHAMS ROAD, CROW EDGE PENISTONE SOUTH YORKSHIRE S36 4HJ

Drawing Title
BLOCK PLAN -PLANNING

Client
BLACKSTONE DEVELOPMENTS LTD.

Scale
1: 500

Drawn
BJF

Date
JANUARY 2014

© Bryan J. Frewin M.R.T.P.I

Drg. No.
BLA/HAZ/14/3-SUB

Rev.