


LONG ELEVATION FACING SOUTH

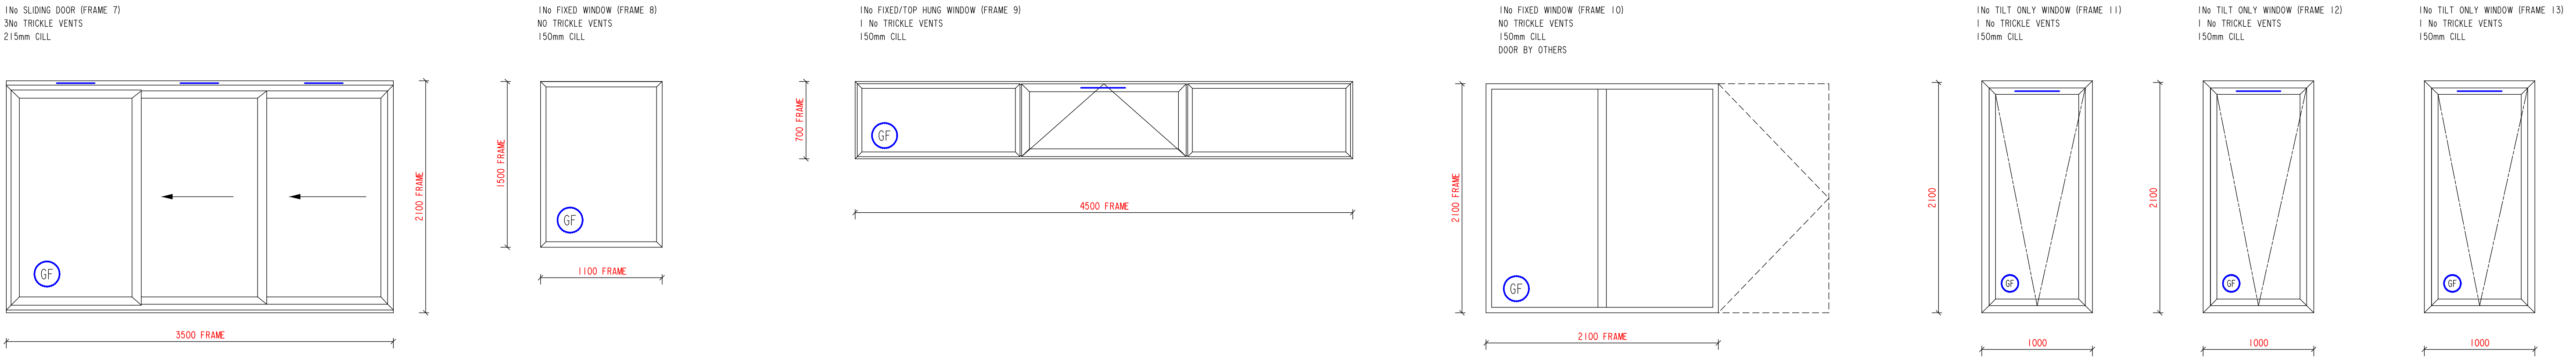

SIDE ELEVATION 02

SPECIFICATION:-

ALL MATERIALS ARE TO BE POWDER COATED BLACK RAL 9005

THE WINDOWS WILL BE MANUFACTURED FROM THE SMARTS RANGE OF THERMALLY BROKEN COMMERCIAL SECTIONS.

THE VENTILATORS ARE TO BE OF AN INTERNALLY GLAZED, TOP OR BOTTOM HUNG PATTERN OPERATING ON FRICTION STAYS AND FITTED WITH STANDARD BLACK ESPAG LOCKING HANDLES.

VENTS TO BE UNRESTRICTED.

THE TILT AND TURN VENTILATORS ARE TO OPERATE ON TILT AND TURN GEARING AND FITTED WITH STANDARD BLACK HANDLES AND TRICKLE VENTILATORS.

THE DOORS TO BE MANUFACTURED FROM THE SMARTS SYSTEMS VISOGlide+ RANGE OF THERMALLY BROKEN DOORS ON A STANDARD THRESHOLD.

E + ESCAPE WINDOW

THE UTILITY AND GARAGE DOORS ARE TO BE MANUFACTURED FROM THE SMARTS SYSTEMS VISOFOLD 1000 RANGE OF THERMALLY BROKEN DOORS.

GLAZING:-

ALL GLAZING WILL BE SEALED DGU'S COMPRISING OF:-

GROUND FLOOR GLAZING

6.8mm CLEAR LAMINATED GLASS
x 18mm ARGON FILLED CAVITY x
4mm CLEAR TOUGHENED GLASS SOFT COAT LOW E

FIRST FLOOR GLAZING

4mm CLEAR TOUGHENED GLASS
x 20mm ARGON FILLED CAVITY x
4mm CLEAR TOUGHENED GLASS SOFT COAT LOW E

OBSCURE GLAZING - O

4mm CLEAR STINOVO GLASS
x 20mm ARGON FILLED CAVITY x
4mm CLEAR TOUGHENED GLASS SOFT COAT LOW E


SOLAR CONTROL GLAZING - SC

6.8mm LAMINATED GLASS
x 18mm ARGON FILLED CAVITY x
4mm SKN176 TOUGHENED GLASS


SOLAR CONTROL GLAZING WITH BLINDS - SCB

6.8mm LAMINATED GLASS
x 20mm ARGON FILLED CAVITY WITH INTEGRAL BLINDS x
4mm SKN176 TOUGHENED GLASS

KEY

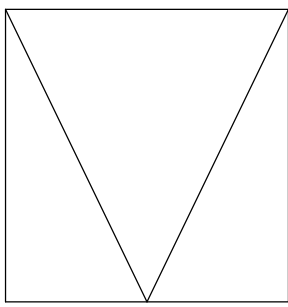

BOTTOM HUNG
VENT IS TO TILT IN ONLY

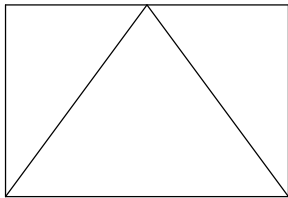

TOP HUNG
VENT IS TO PUSH OUT ONLY

TRICKLE VENT

TO BE CONFIRMED:-

TRICKLE VENTILATION ARE REQUIRED SEE NOTES
BLACK HANDLES
UNRESTRICTED
STANDARD MEETING STILES
42mm ADD ON TO ALL FRAMES DOORS

ALL VEIUED FROM OUTSIDE

Rev.	Date	Description
MAYFAYRE ALUMINIUM SYSTEMS LTD		
Commercial Aluminium Windows, Doors and Curtain Wall Systems.		
ALDHAM HOUSE IND ESTATE, WOMBWELL BARNSELEY, S73 8HA Tel 01226 756 060 Fax 01226 757 090		
CLIENT: Mr D. GREEN		
SITE: PINE LODGE WENTWORTH		
TITLE: ELEVATION 1		
CONTRACT No.: J4860	DRAWN BY: G. HOWSON	
DATE DRAWN: 17-04-2023	DATE APPROVED:	CHECKED BY:
SCALE: 1:30	DRAWING No.: 4860-01	REV.: -