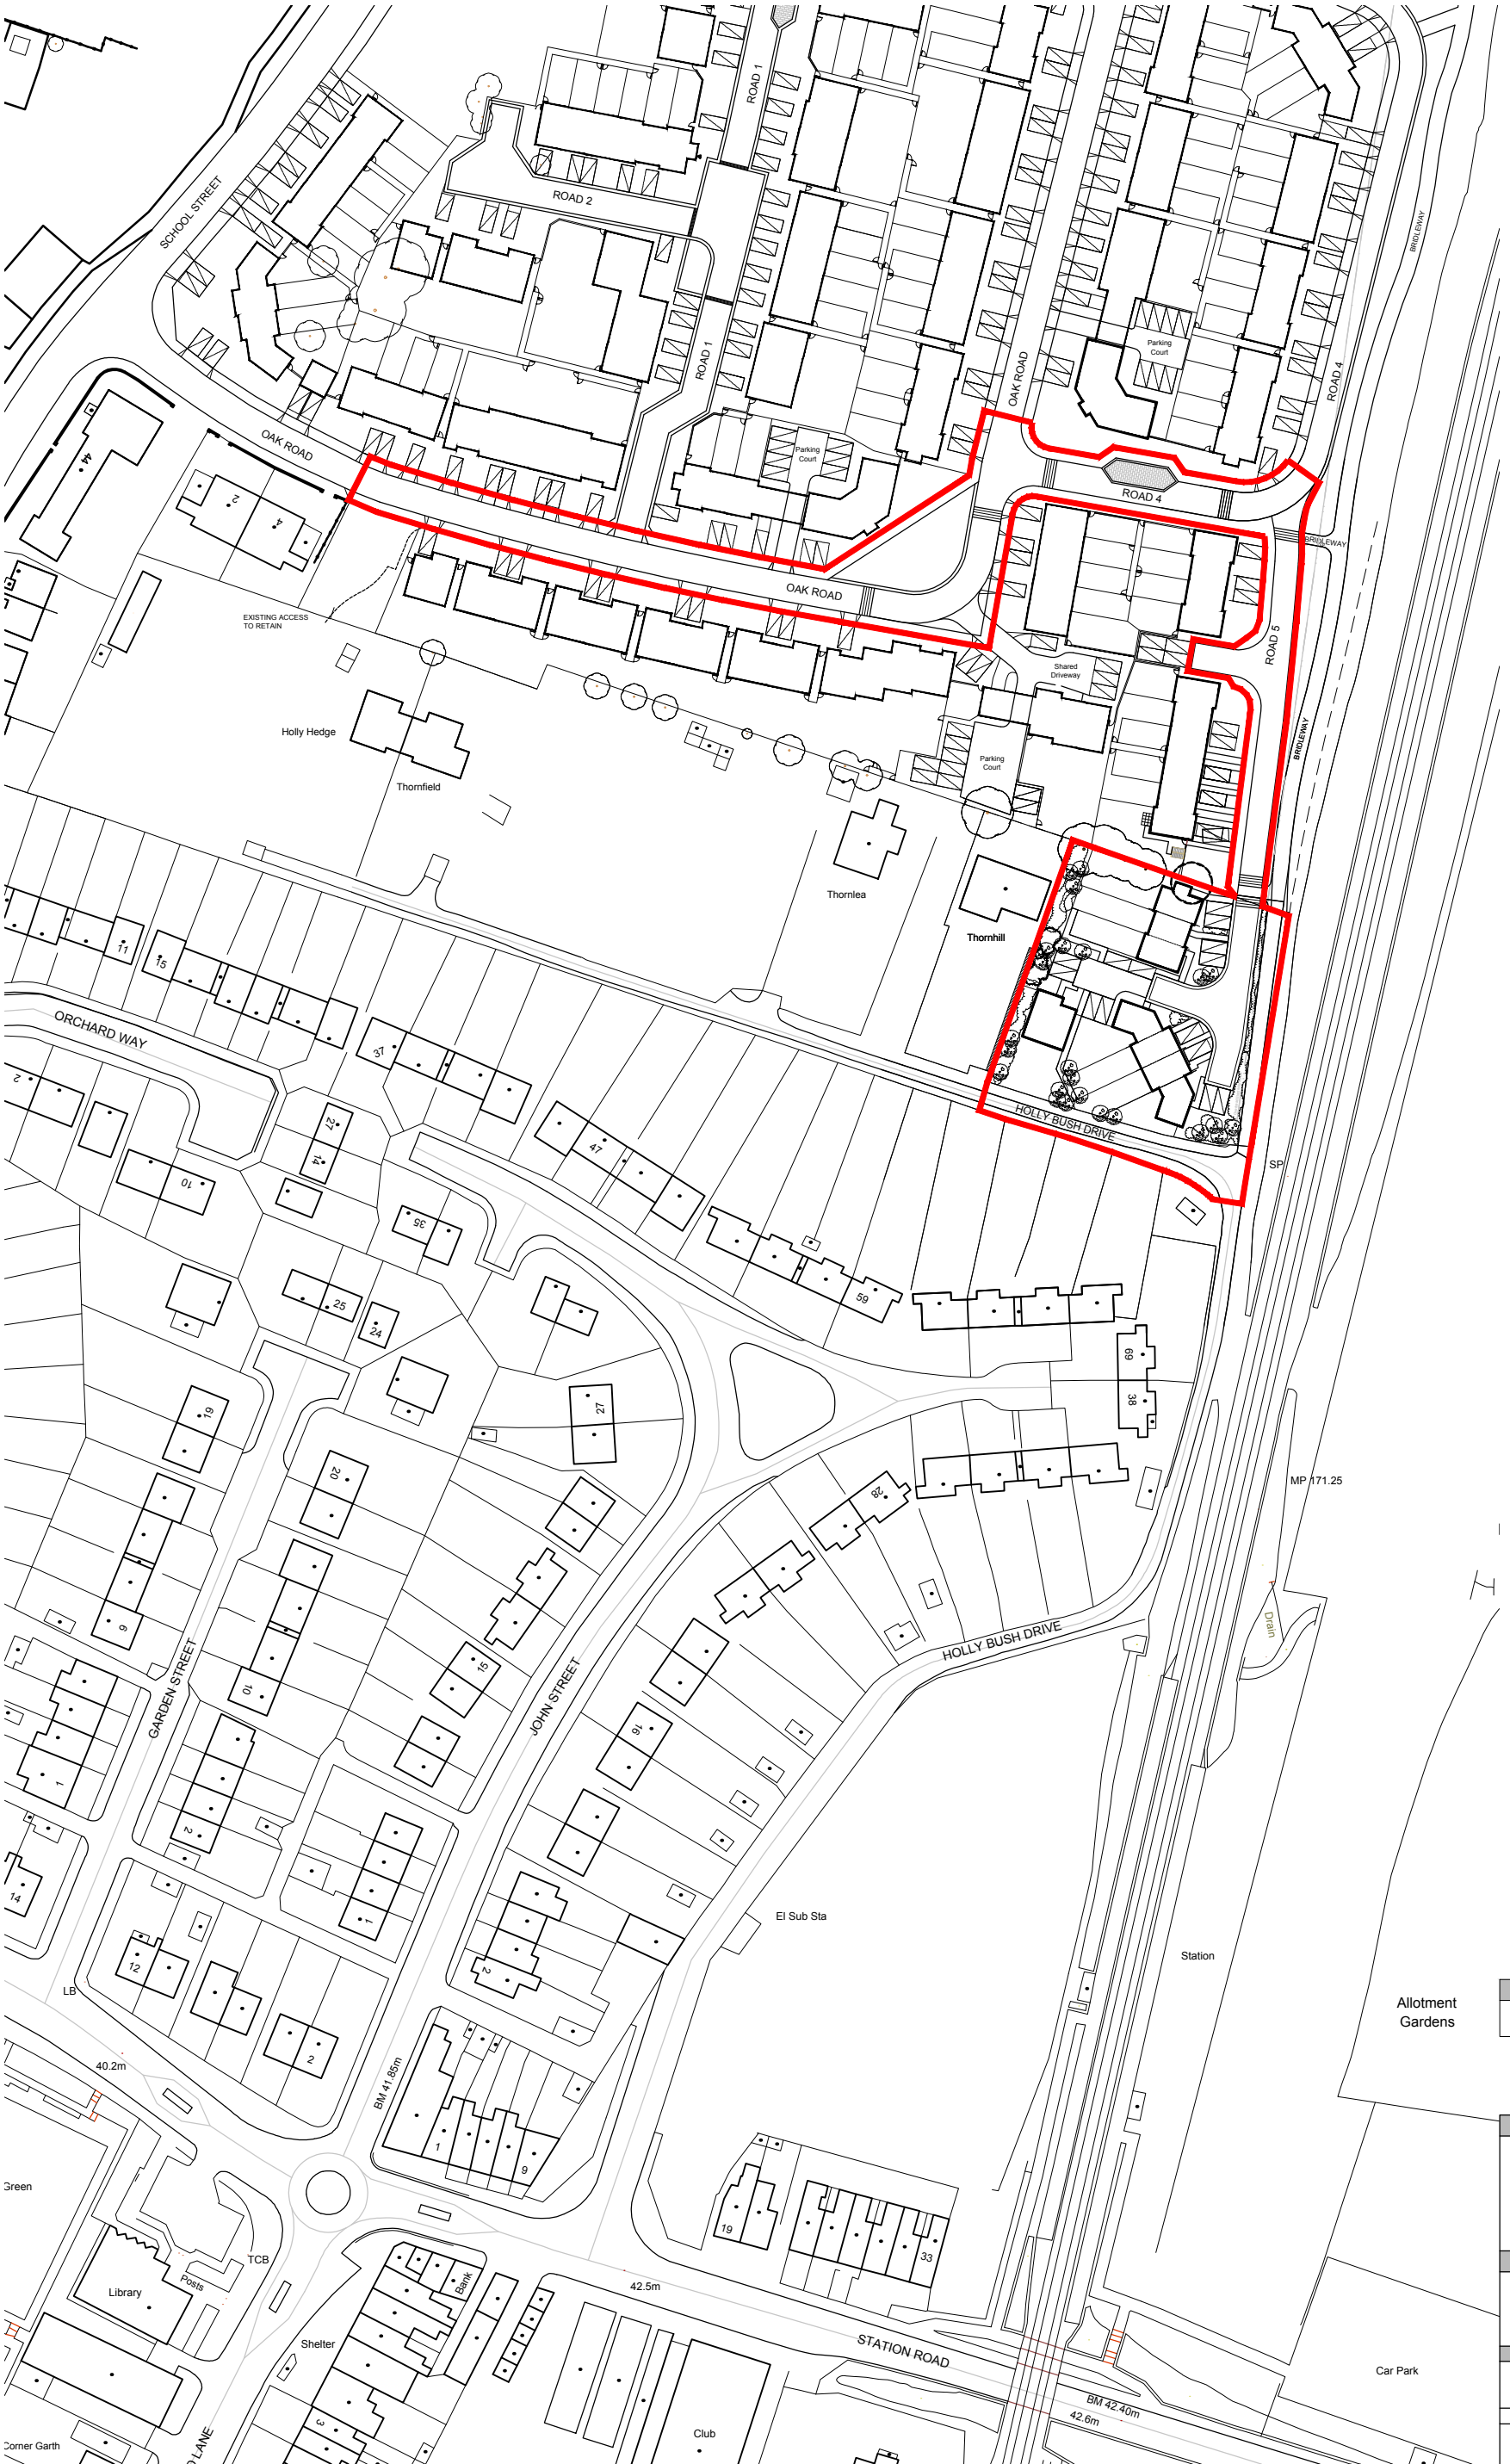


Revision:	Date:	Drawn:	Checked:

Project:

PROPOSED RESIDENTIAL REDEVELOPMENT
HOLLY BUSH DRIVE
THURNSCOE

JOHN BARNES

LOCATION PLAN

Drawing No: 3898-01-PL02

Date: April 2011 Scale: 1:1250 @ A3 Drawn: KNS Checked: RM

CAD Ref:

Note: Do not scale from this drawing. All dimensions to be checked on site.

Watson Batty Architects Limited
Shires House, Shires Road
Guiseley, Leeds LS20 8EU

T: 01943 876 655
F: 01943 882 288
E: enquiries@watsonbatty.com
W: www.watsonbatty.com

WATSON BATTY architects

Watson Batty Architects Limited © Copyright