


RESPONSIBILITY IS NOT ACCEPTED FOR OTHERS SCALING DIRECTLY FROM THIS DRAWING. DO NOT SCALE FROM THIS DRAWING, USE WRITTEN DIMENSIONS ONLY.

DIMENSIONS ONLY

0m 0.5 1.0 1.5 3.0m ORIGINAL SHEET SIZE **A**

1:50

KEY PLAN

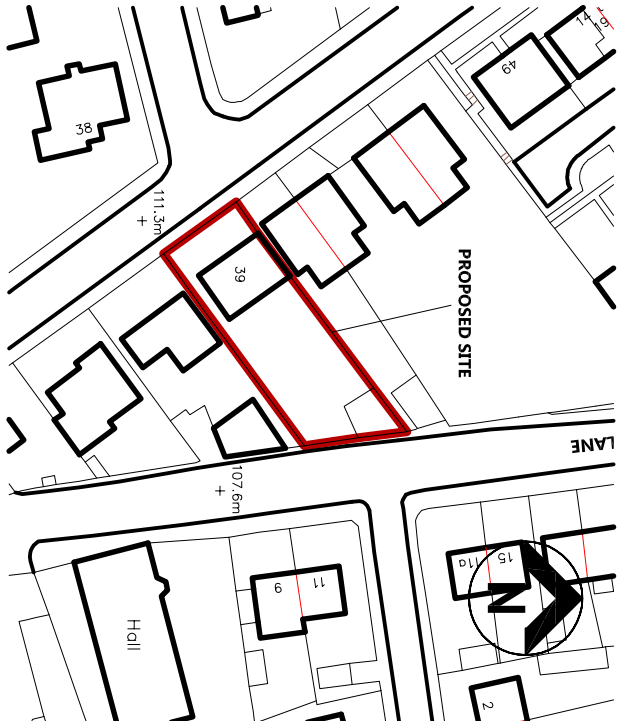


THIS DRAWING IS PROVIDED FOR USE IN THIS PROJECT ONLY AND MAY NOT BE USED FOR ANY OTHER PURPOSE. NPS PROPERTY CONSULTANTS LTD. ACCEPTS NO LIABILITY FOR THE USE OF THIS DRAWING OTHER THAN THAT FOR THE PURPOSE FOR WHICH IT WAS INTENDED IN CONNECTION WITH THIS PROJECT AS RECORDED IN THE PURPOSE FOR ISSUE AND TIL STATUS CODE:
THIS DRAWING MAY NOT BE REPRODUCED IN ANY FORM WITHOUT PRIOR WRITTEN AGREEMENT OF NPS PROPERTY CONSULTANTS LTD.


© CROWN COPYRIGHT AND DATABASE RIGHTS 2015 ORDINANCE SURVEY
DRAWING NUMBER 100019340

Notes

SITE CROSS SECTION AS EXISTING @ 1:100

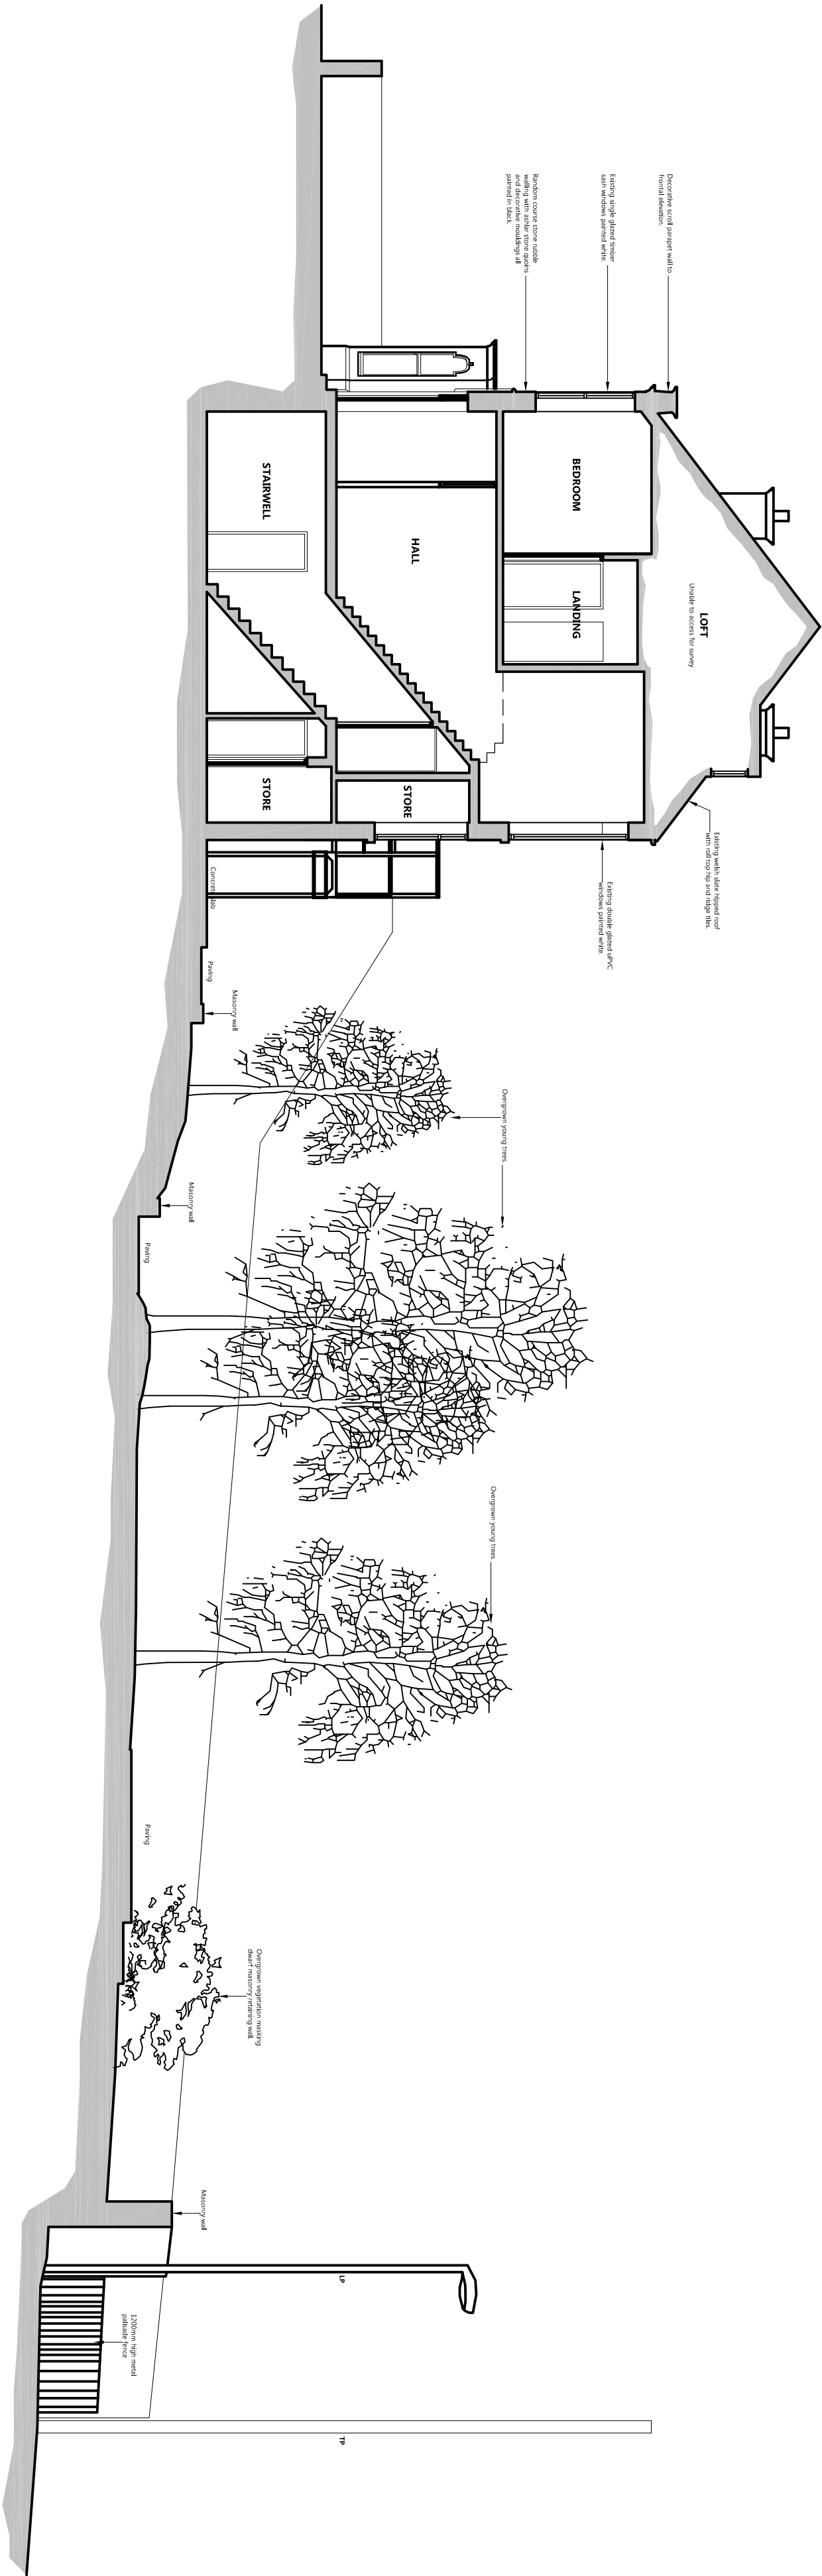

SITE CROSS SECTION AS PROPOSED @ 1:100

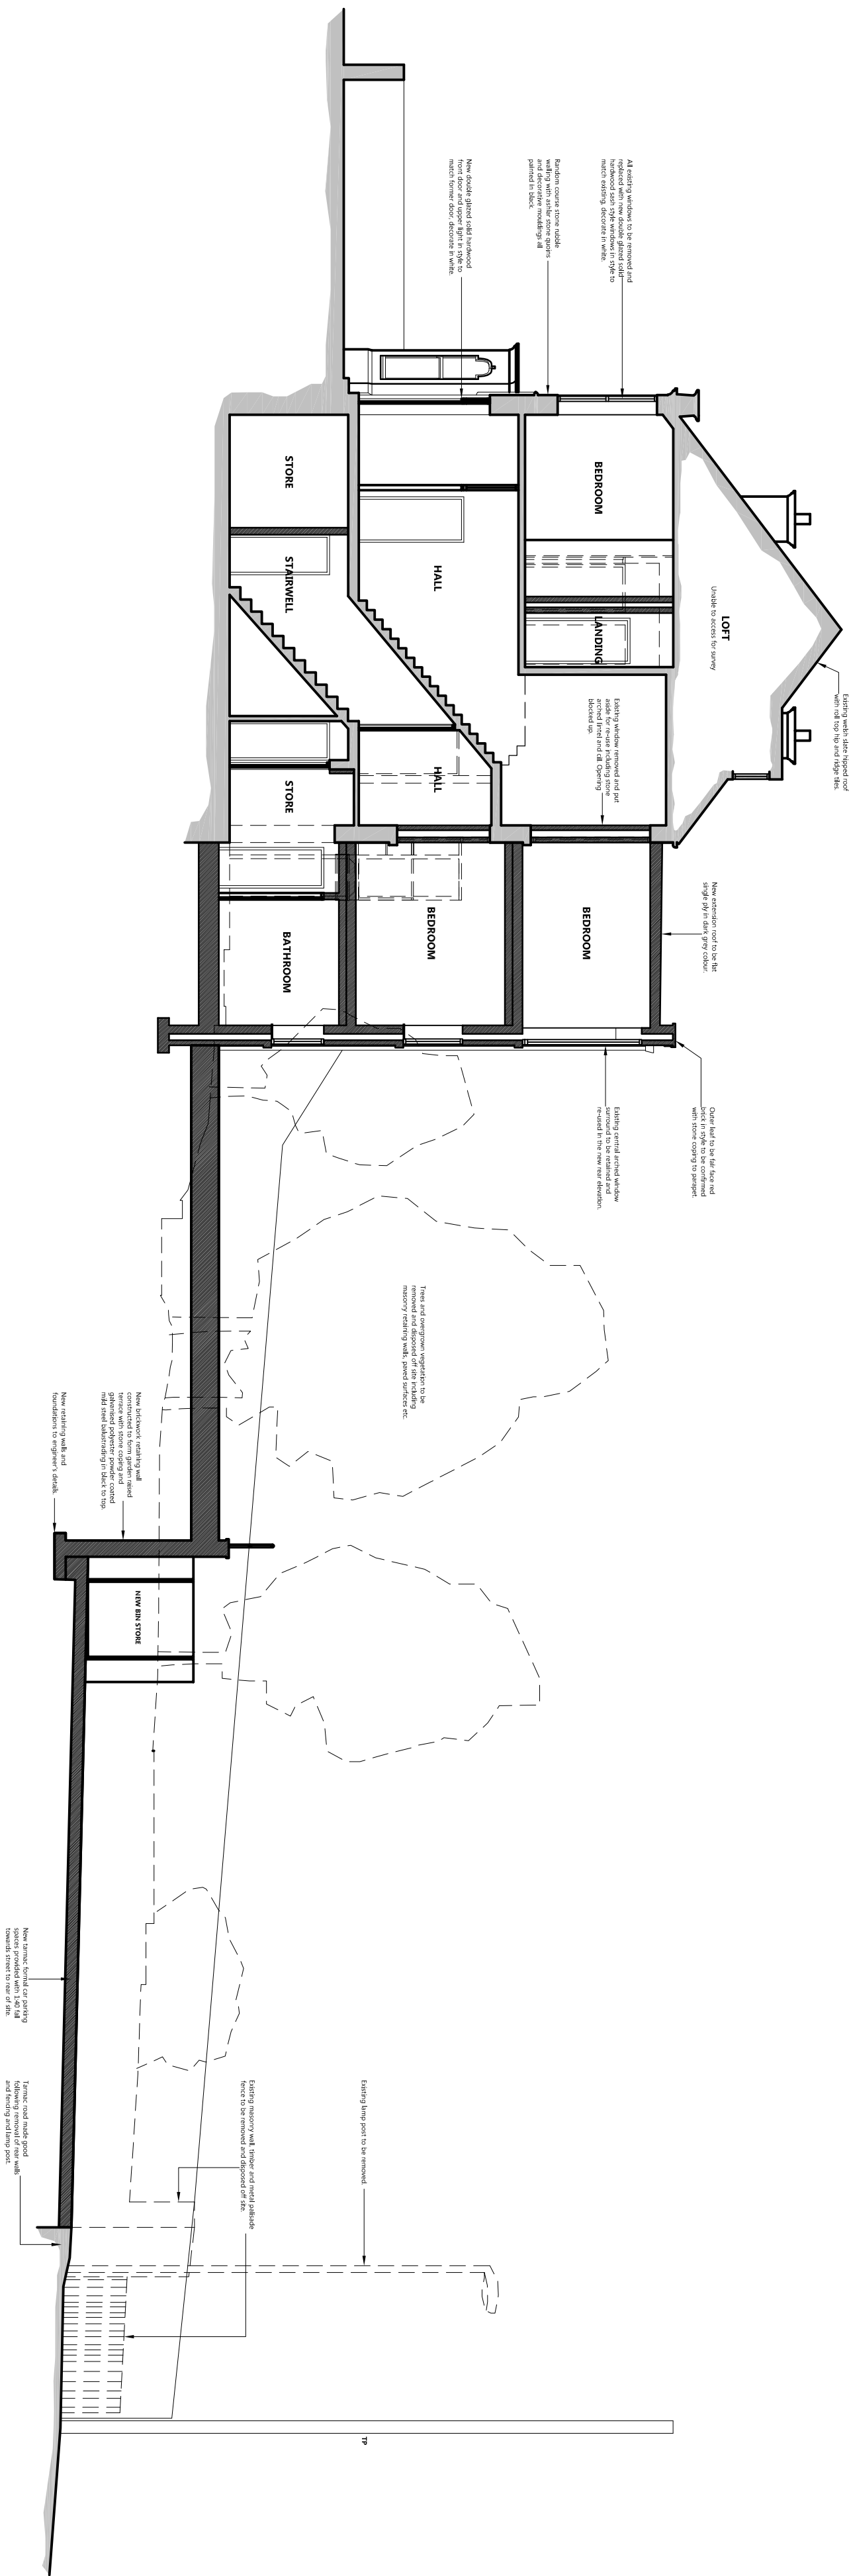

FIRST ISSUE						
P1						
COMMENT						
REV	DRAWN	DATE	CHECKED	DATE	APPROVED	DATE



NPS Property Consultants Ltd
Seacole House, 85 Mountergate, Norwich, Norfolk, NR1 1PY,
803 756150. Email: nau.msa@nps.co.uk, web: www.nps.co.uk

Tel: 01603 756150. **Email:** nau.mel@nps.co.uk. **Web:** www.nps.co.uk

Berneslai Homes

39 Huddersfield Road, Barnsley

Existing and Proposed Cross Section

SCALES	DISCIPLINE	PROJECT NUMBER
1:100	ARCHITECT	15-1-1203
DRAWING NUMBER	REV CODE	
NPS-DR-A(00)-140	P 1	
STATUS CODE	PURPOSE OF ISSUE	DRAWN BY
S0	PLANNING APPROVAL	SBL