



Front Elevation @ 1:50


Ridge Height 8750

Wall Plate 5475

FF Level 2850


GF Level 150

FF Level 00

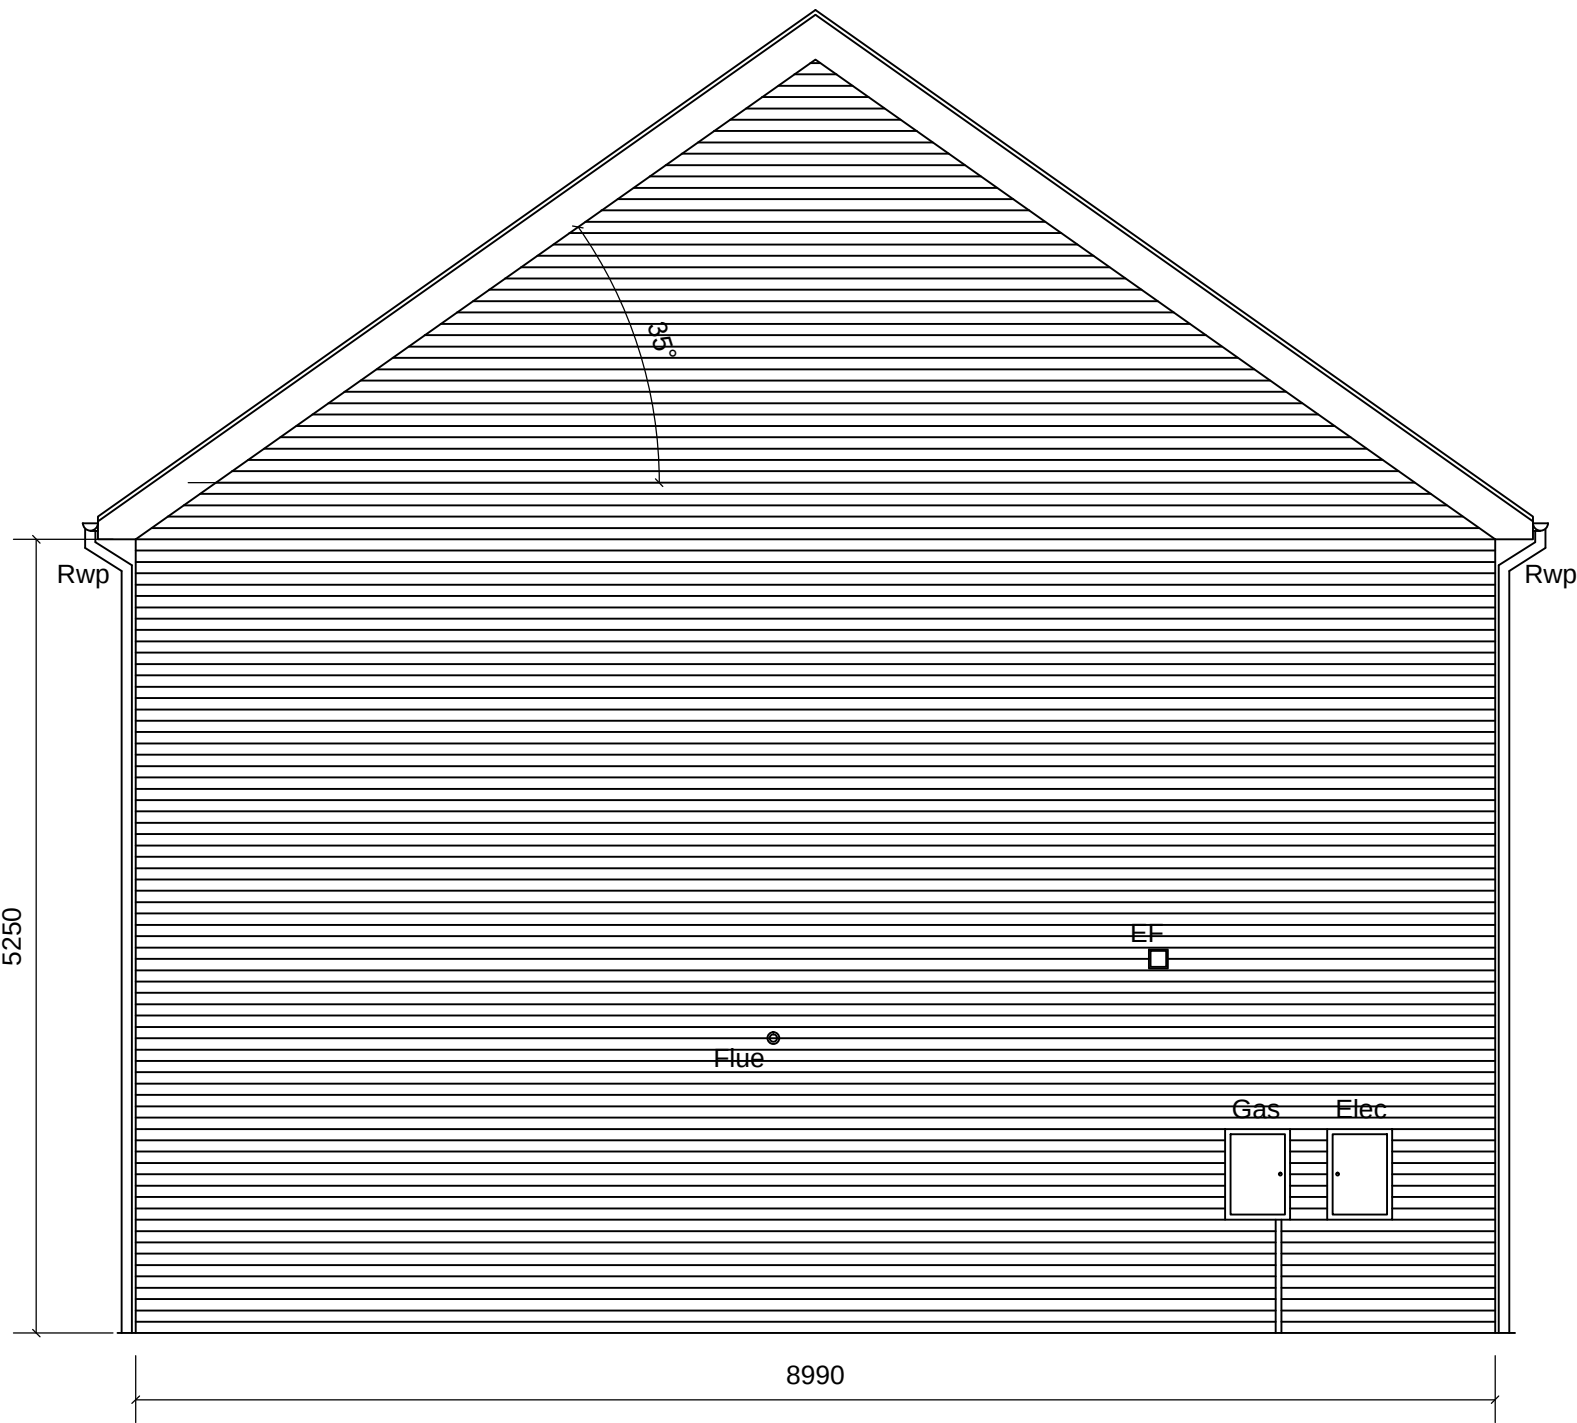

Side Elevations @ 1:50

KEY PLAN

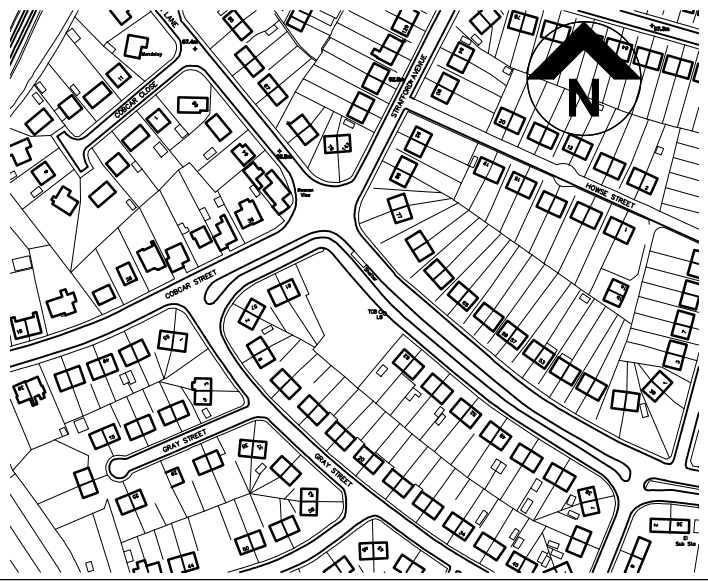

Notes:


Ridge Height 8750

Wall Plate 5475

FF Level 2850

GF Level 150

FF Level 00

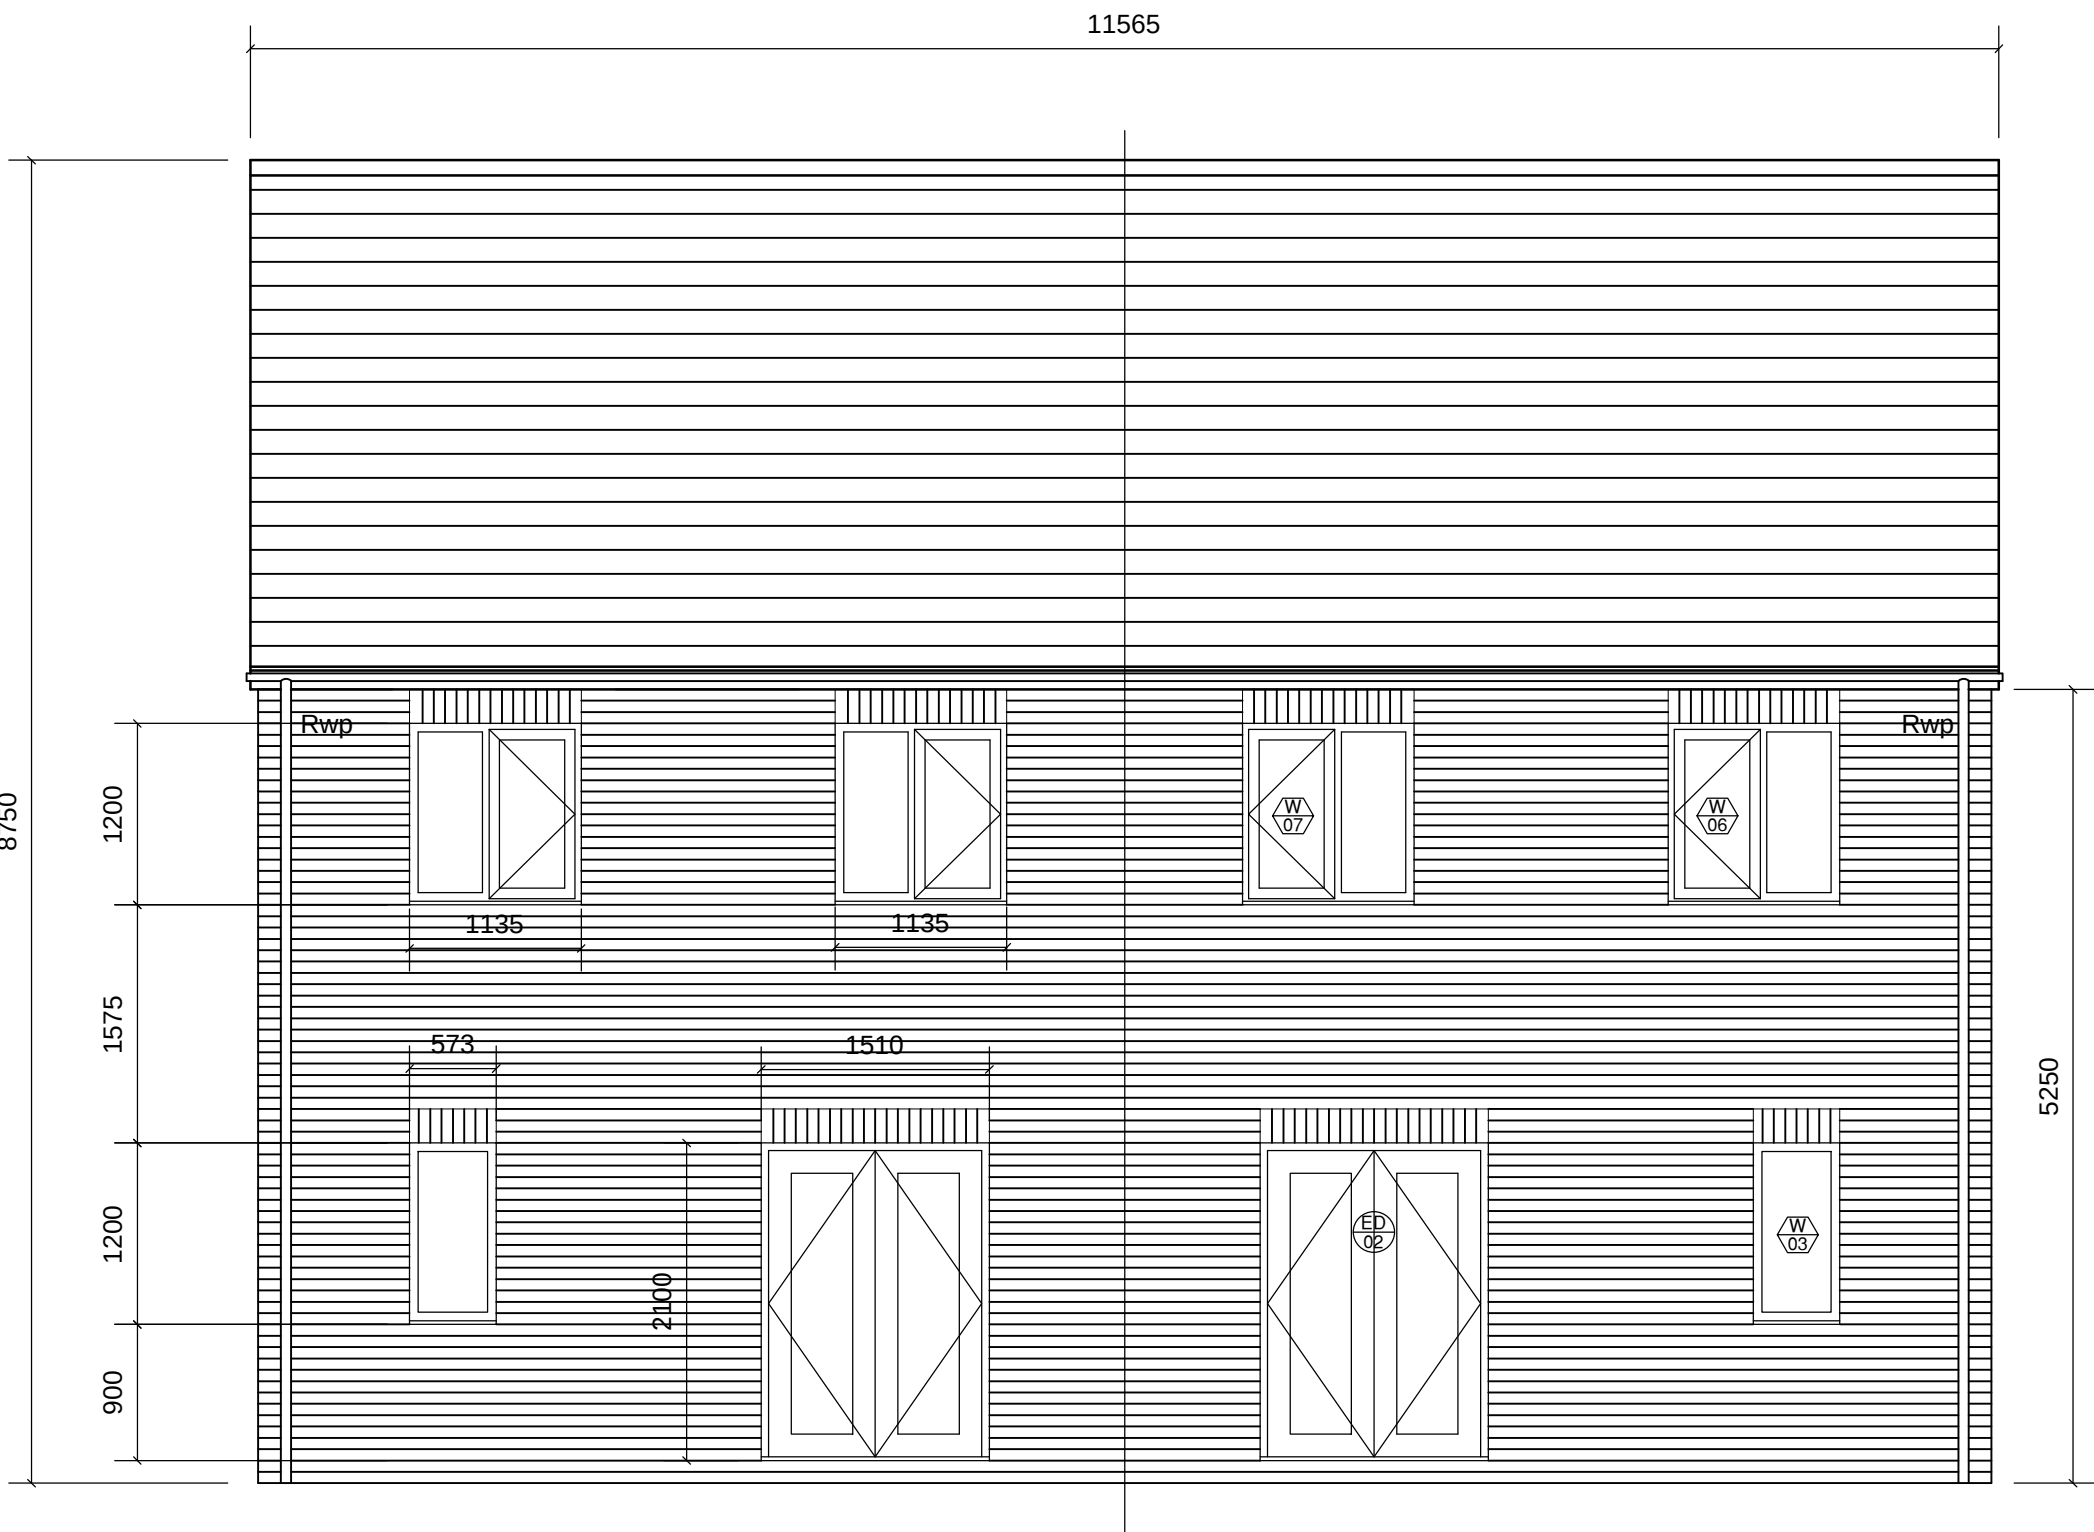

Rear Elevation @ 1:50


Ridge Height 8750

Wall Plate 5475

FF Level 2850

GF Level 150

FF Level 00

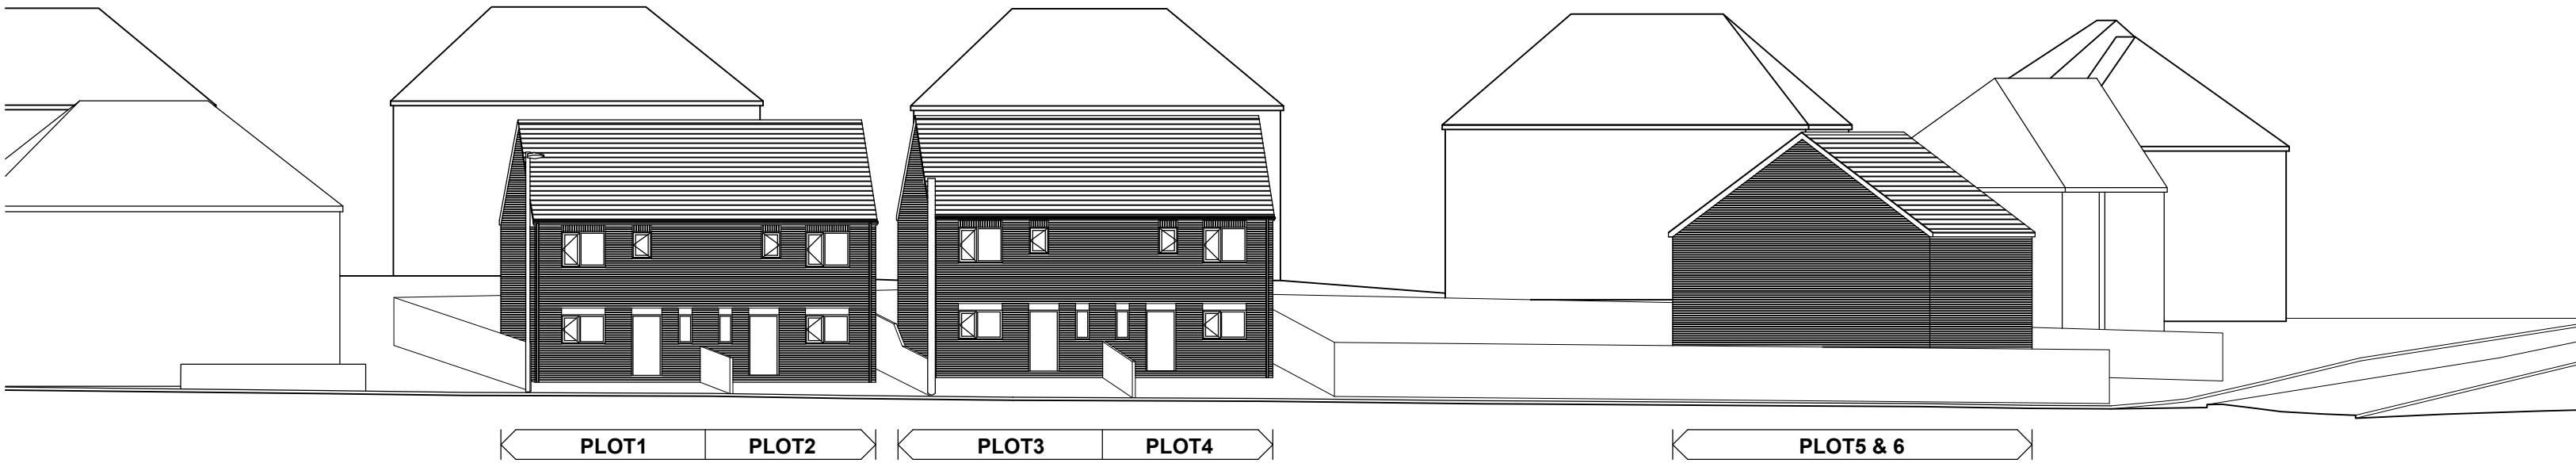

Street Elevation @ 1:200

Bathroom window on first floor reduced in size, flue and extract fan location moved along side elevation.

Building Control Issue.

COMMENT

REV

DRAWN

DATE

CHECKED

DATE

APPROVED

DATE

THIS DRAWING IS PRODUCED FOR USE IN THIS PROJECT ONLY AND MAY NOT BE USED FOR ANY OTHER PURPOSE. NPS PROPERTY CONSULTANTS LTD ACCEPT NO LIABILITY FOR THE USE OF THIS DRAWING OTHER THAN THE PURPOSE FOR WHICH IT WAS INTENDED IN CONNECTION WITH THIS PROJECT AS RECORDED IN THE PURPOSE FOR ISSUE AND FILE STATUS CODE.

THIS DRAWING MAY NOT BE REPRODUCED IN ANY FORM WITHOUT PRIOR WRITTEN AGREEMENT OF NPS PROPERTY CONSULTANTS LTD.

© CROWN COPYRIGHT AND DATABASE RIGHTS 2017 ORDNANCE SURVEY LICENCE NUMBER 100022264

RESPONSIBILITY IS NOT ACCEPTED FOR OTHERS SCALING DIRECTLY FROM THIS DRAWING. DO NOT SCALE FROM THIS DRAWING, USE WRITTEN DIMENSIONS ONLY.

0m 0.5 1.0 1.5 3.0m

1:50

ORIGINAL SHEET SIZE

A1

CLIENT

NPS Group

PROJECT

Cobcar Lane, Elsecar
New Housing Development

TITLE

Proposed Elevations

nps group

NPS Barnsley Ltd

Company No. 04040111, Registered Office: 100, 101, 102, 