



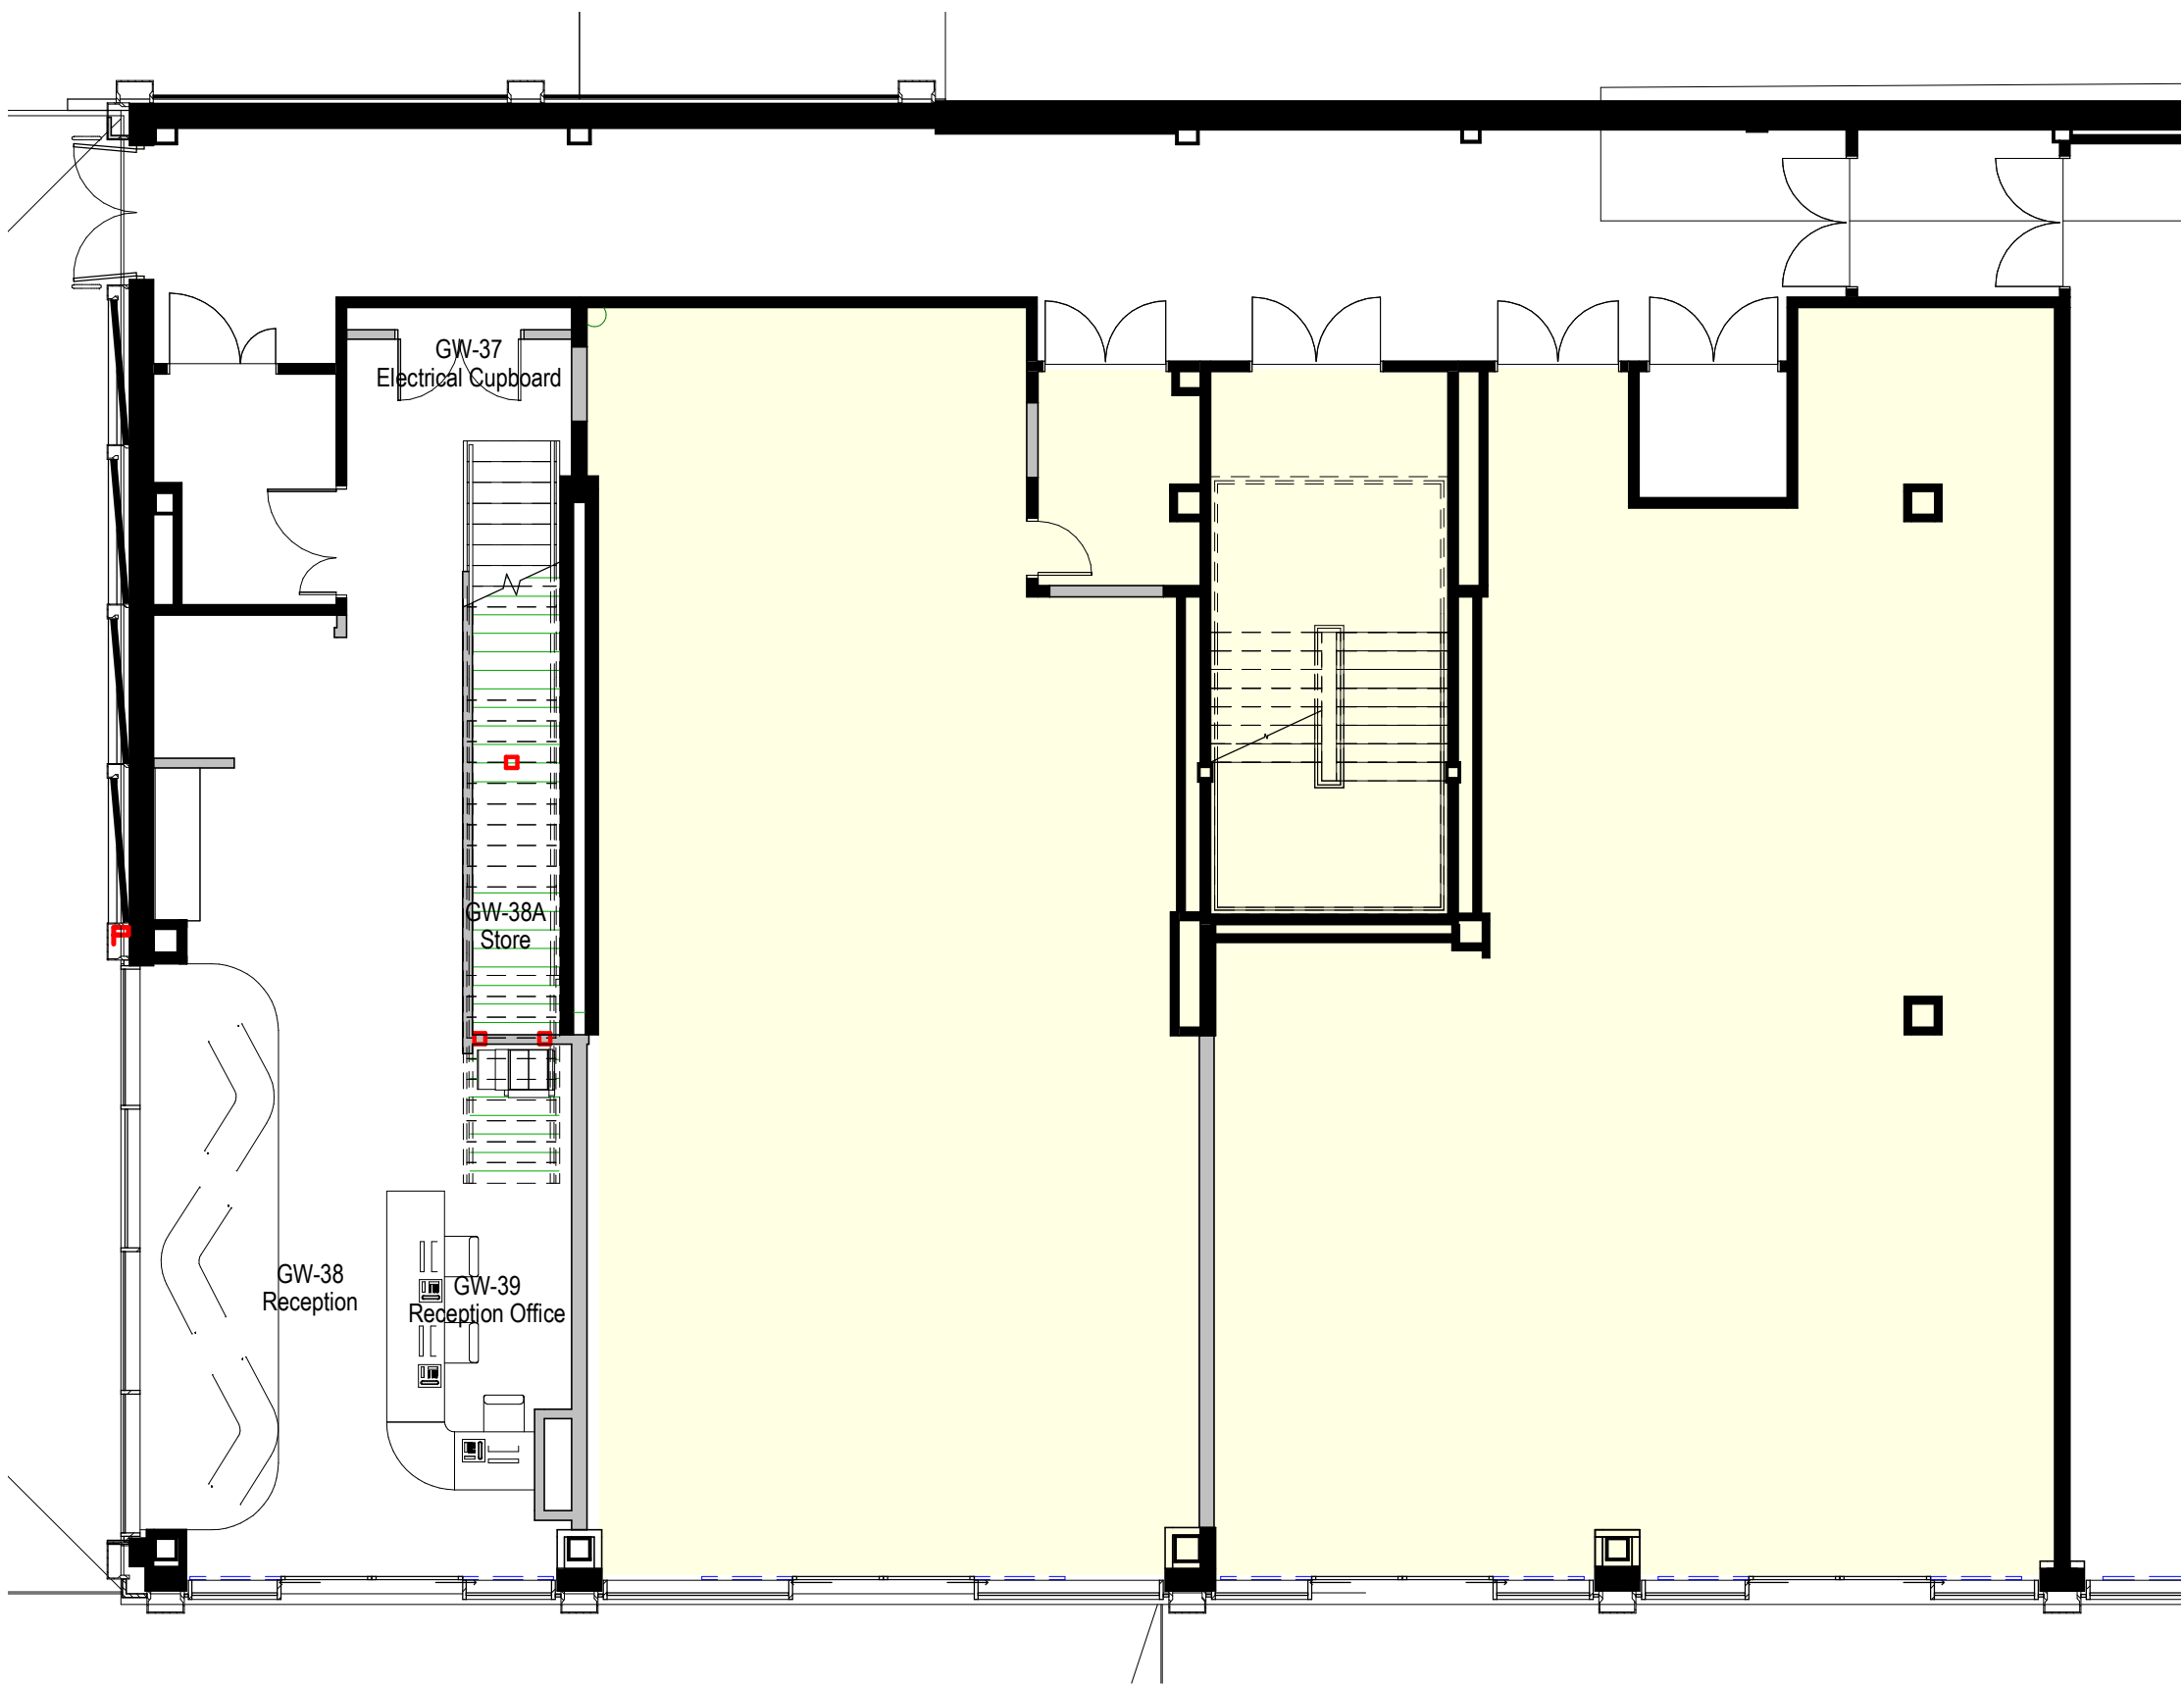

Existing Ground Floor Plan

1: 100 @ A1

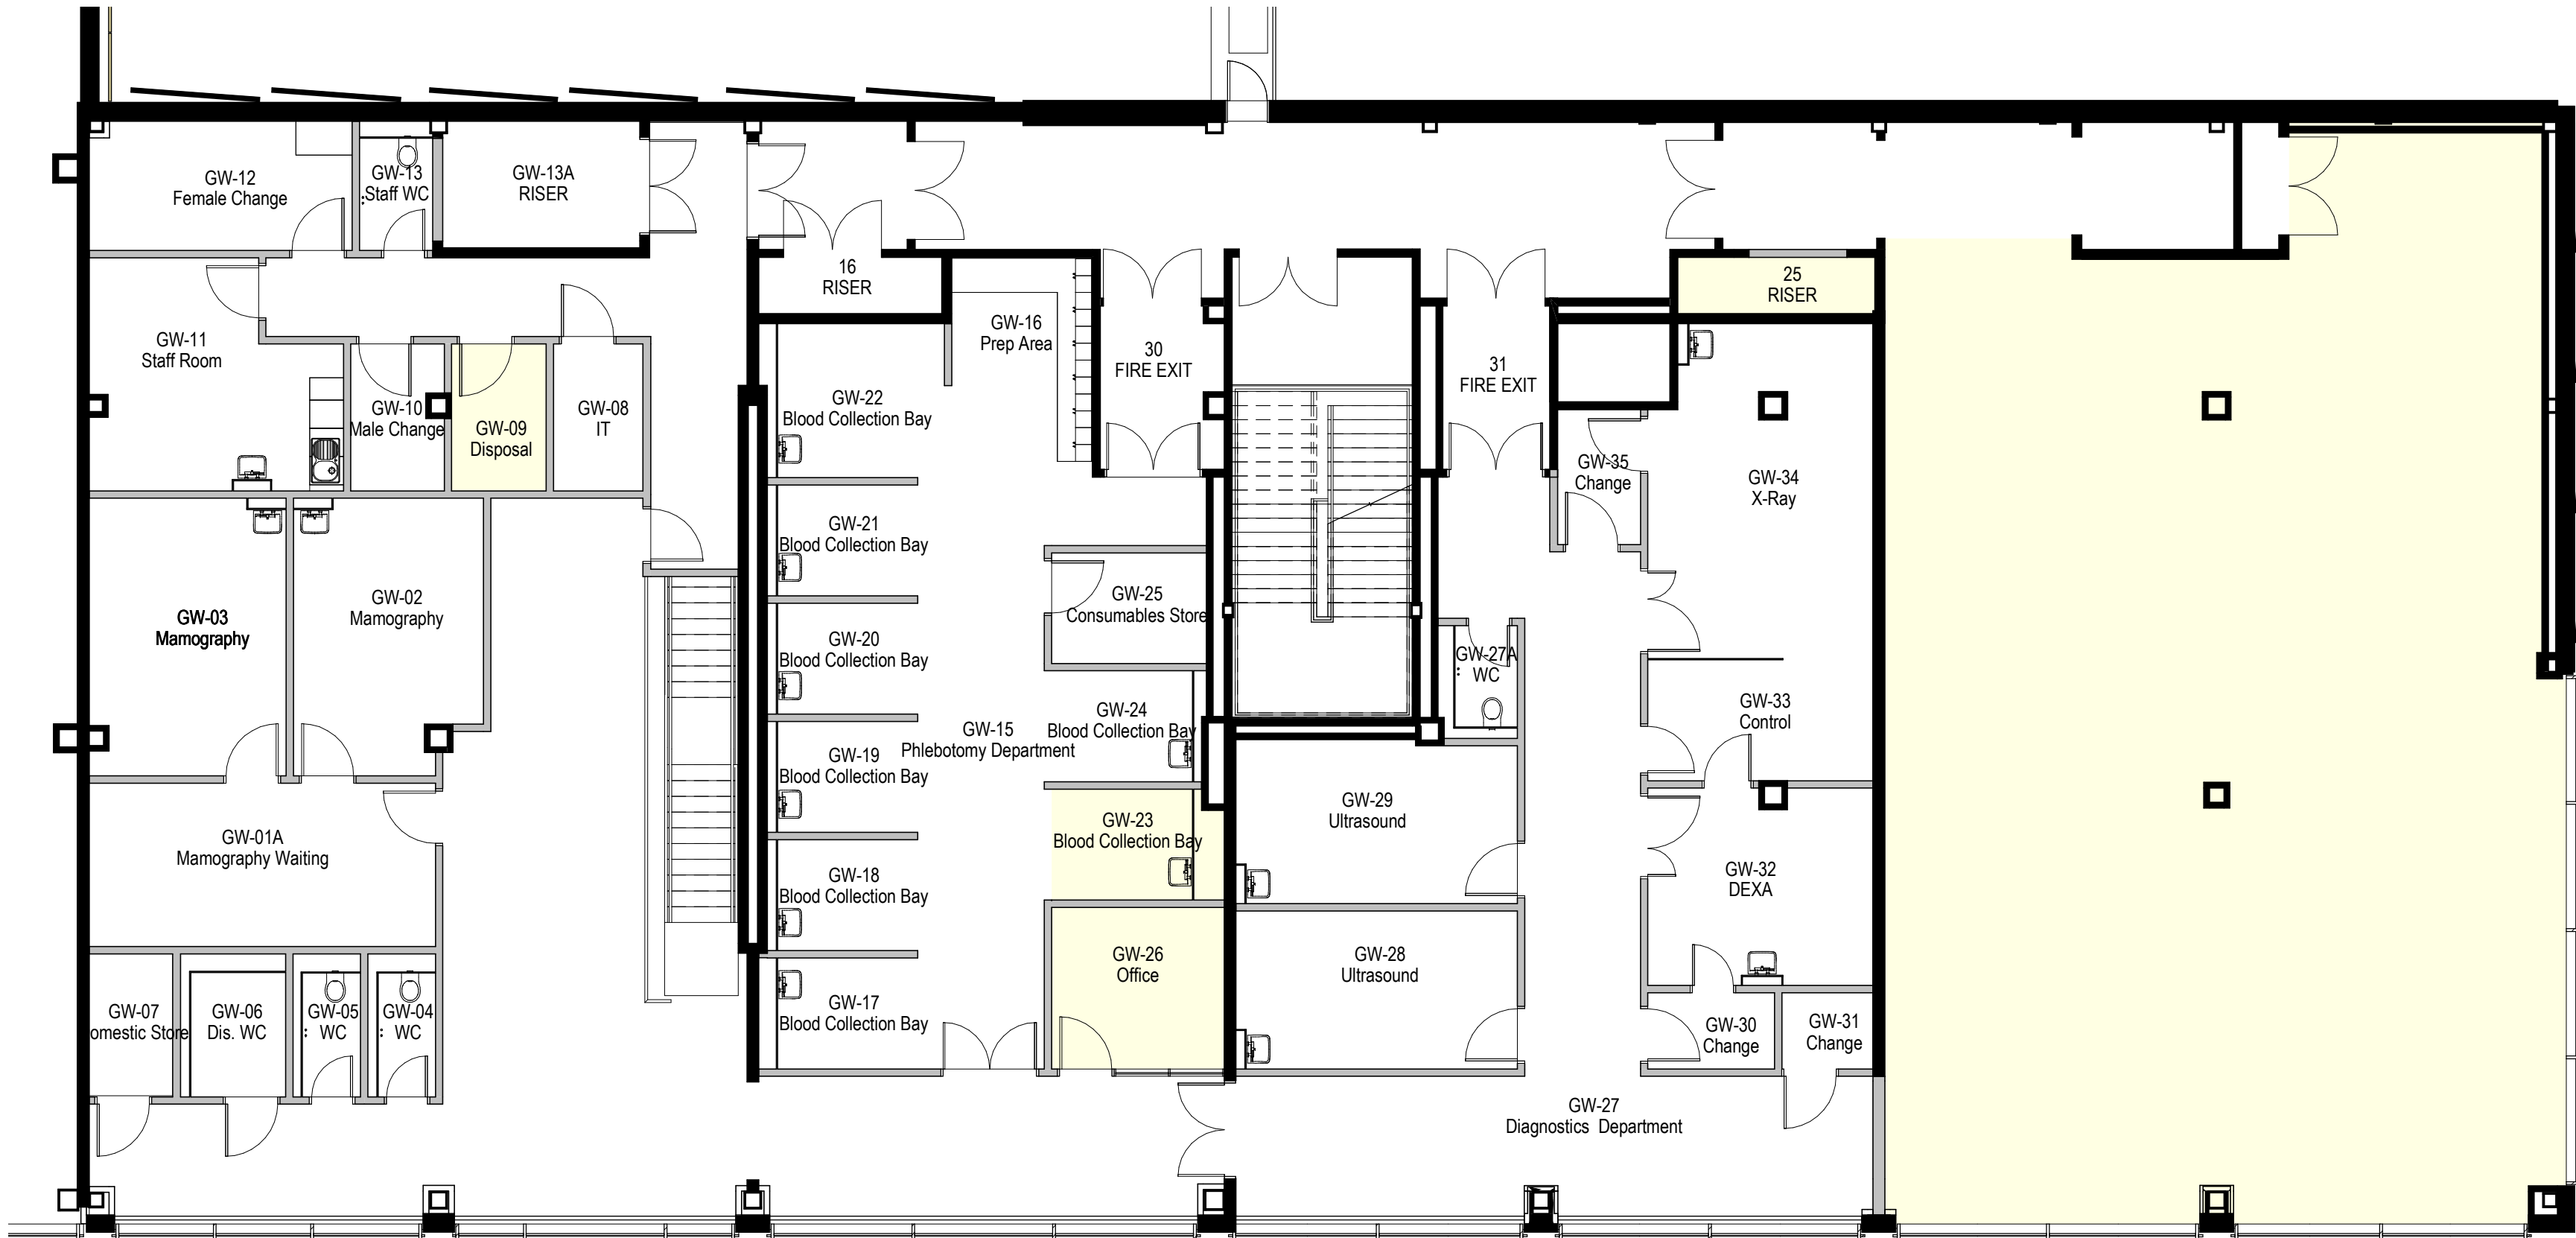

Existing First Floor Plan

1: 100 @ A1