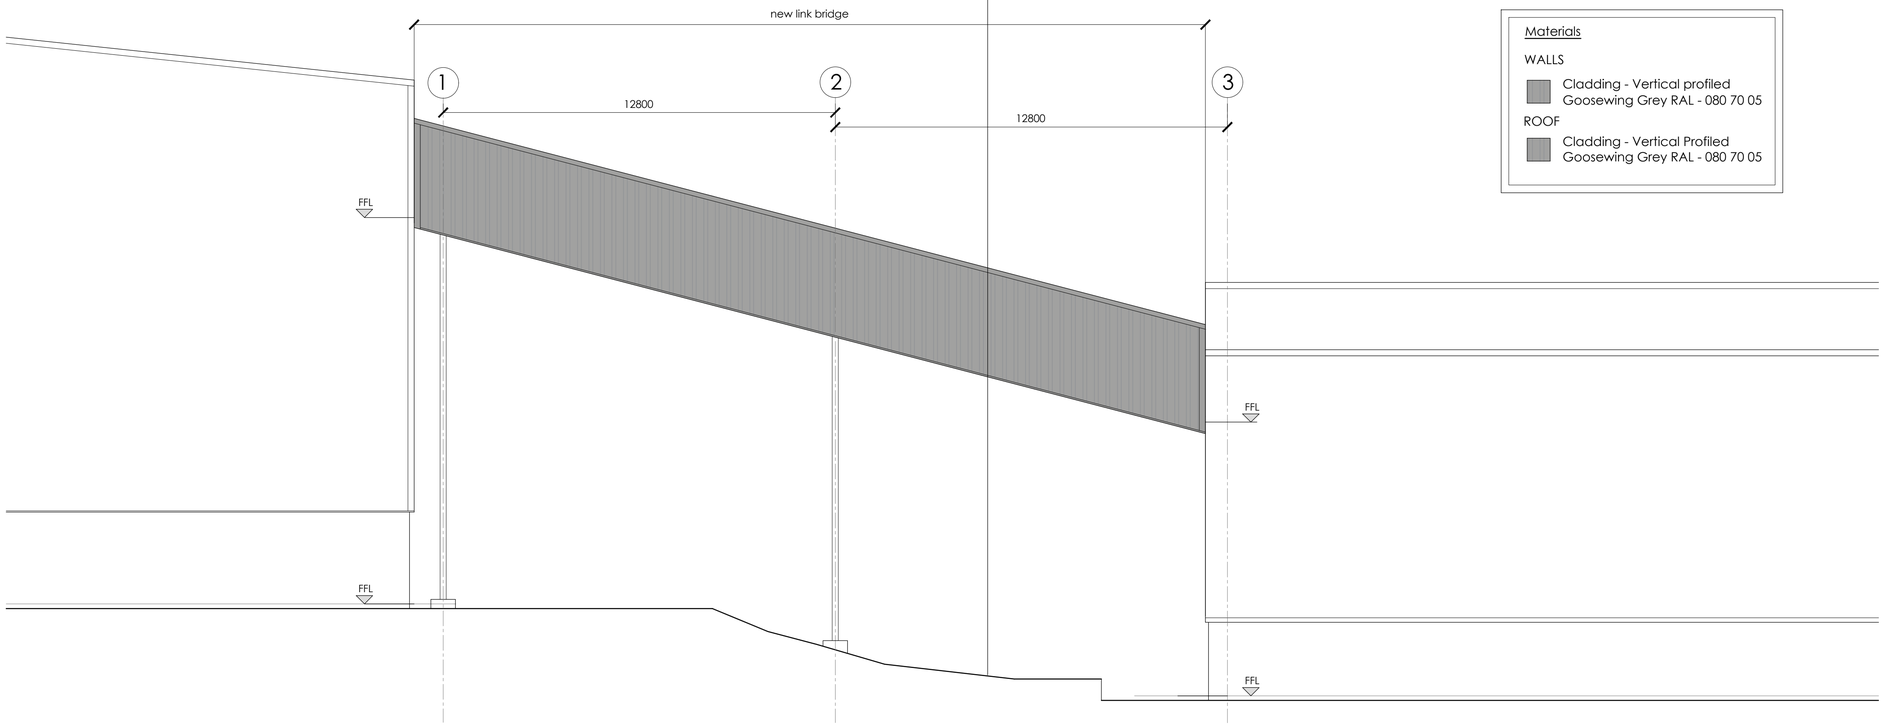

Materials

WALLS

Cladding - Vertical profiled
Goosewing Grey RAL - 080 70 05

ROOF

Cladding - Vertical Profiled
Goosewing Grey RAL - 080 70 05

Proposed South West Elevation

Scale 1 : 100

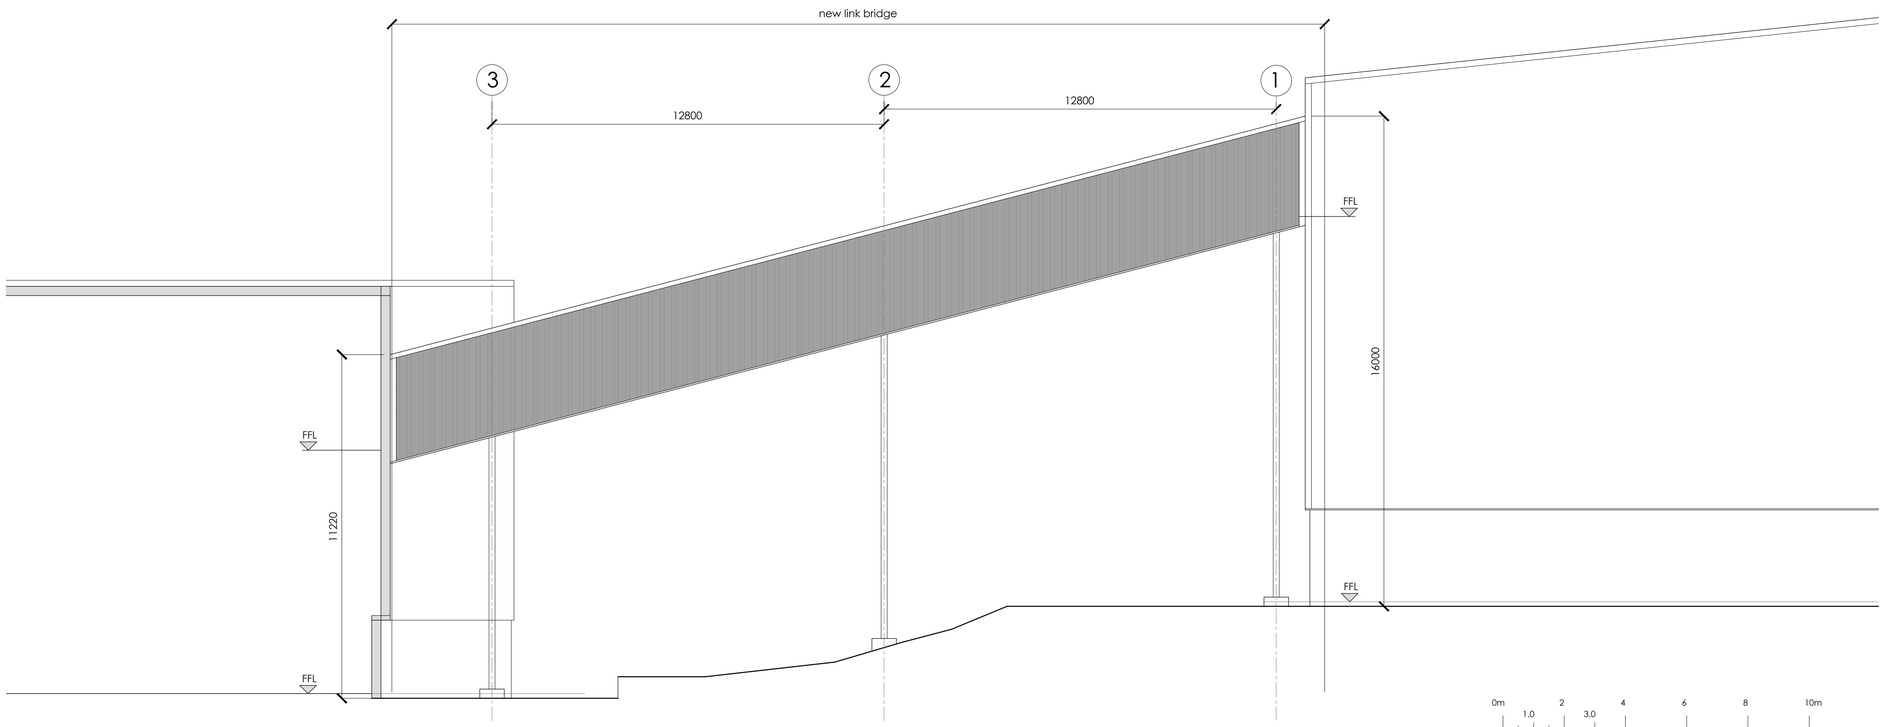

Proposed North East Elevation

Scale 1 : 100

0m 1.0 2 3.0 4 6 8 10m

SCALE 1:100

PLANNING PURPOSES ONLY.

Notes:

1) The contractor to confirm details of the existing structure are correct prior to commencement of any works. if there are any discrepancies please contact us.

2) Soakaways are to be a minimum of 5.0m away from any building and 10.0m away from any water course.

3) All drainage details are indicative and should there be any discrepancies, please contact us to review or agree with the building control officer.

4) in any project in which a building over a public sewer agreement is required, it is the contractor/ client responsibility to obtain the relevant approval. This is to be obtained prior to commencement on site.

5) Contractor to locate the position of any existing services prior to excavation.

6) In any project in which a Party Wall Agreement is required, it is the contractor/ client responsibility to obtain the relevant approval. In this circumstance boundary foundations may be required.

7) Unless noted otherwise, Rees Construction Management have not identified any significant risks associated with the design intent shown on this drawing which could not be managed safely by a competent contractor.

Status: PLANNING

Revisions:			
P0 Initial Issue	LT	JT	27.02.24

Client:
Glass Recycling
418 Carlton Road
Barnsley, S71 3HX

Project:
New Link Bridge for Conveyor

Drawing:
Proposed Elevations

Drawn by:	Date:	Scale:
LT	Feb 2024	As Shown

Rees CM Architectural Design
Address: 2 Church Street, Uttoxeter, Staffordshire, ST14 8AG. Tel: 01889 227127

Drawing No: R0398-004 P0