

TREE SCHEDULE			NOS REQD
SPECIES	Ht in m		3,0-3,5
	Girth in cm		10-12
Carpinus betula 'Fastigiata'			6

Foundation design of new buildings shall accommodate proposed tree planting in accordance with NHC guidelines.
A rigid plastic root barrier, 1.5m deep, should be installed prior to topsoiling and planting. (eg Greenleaf's ReRoot 200, Greenleaf tel 01424 717797)

HEDGE SCHEDULE

%age	Nr	Plant Name	Ht (cm)	Form/root
30.00	84	Carpinus betulus	60-80cm	1+1 transparent/BR
15.00	42	Crataegus monogyna	40-60cm	1+1 transparent/BR
35.00	97	Fagus sylvatica	60-80cm	1+1 transparent/BR
10.00	27	Ilex aquilegium	60-80cm	2L pot
5.00	13	Rosa canina	40-60cm	BR
5.00	19	Viburnum opulus	40-60cm	BR

Planted in a double staggered row 450mm apart at 450mm centres (5 per linear metre)

SHRUB SCHEDULE

Nr	Plant Name	Abbrev	Height (cm)	Container	Density/m²
230	Vinca major	Vin maj	10-15cm	2L	4.00

PREPARATION AND PLANTING

All plant material shall conform to BS3936 Parts 1 and 4 and BS 4428.

Topsoil to comply with BS3882, 1994.
Organic matter to be proprietary shrub planting compost, or approved compost derived from recycled organic matter.
Slow release fertiliser to be 'Enmag' or similar.

Standard tree planting


- 1 Trees to be planted into pits of an appropriate size to accommodate the root system without restriction.
- 2 Trees to be single staked using a 75mm diam machine rounded stake. Fixing to stake by proprietary rubber tree tie with spacer. Finished height of all stakes shall not exceed 1/3 height of tree above ground.
- 3 Tree pits to be back-filled with imported topsoil mixed with compost at a ratio of 3 parts soil to 1 part compost. 150gms slow release fertiliser to be added to each pit.
- 4

Hedge planting.

1. Trench to be excavated 600mm wide x 450mm deep, then backfilled with topsoil mixed with compost in a 3:1 ratio.
2. Hedge plants to be planted in a double staggered row 450mm apart @ 450mm centres. (5 per lin m).
3. Hedge plants to be protected from rabbits by spiral guards, supported by stout canes.

Ornamental planting.

- 1 Shrubs to be planted into 400mm depth of high quality topsoil complying with BS3882, 1994.
- 2 Organic matter to be spread over planting area and cultivated into soil to a min 400mm depth.
- 3 Shrubs to be planted into prepared soil in pits large enough to accommodate full rootball.
- 4 Finished beds to be lightly forked over and dressed with 75mm depth coarse forest bark mulch.

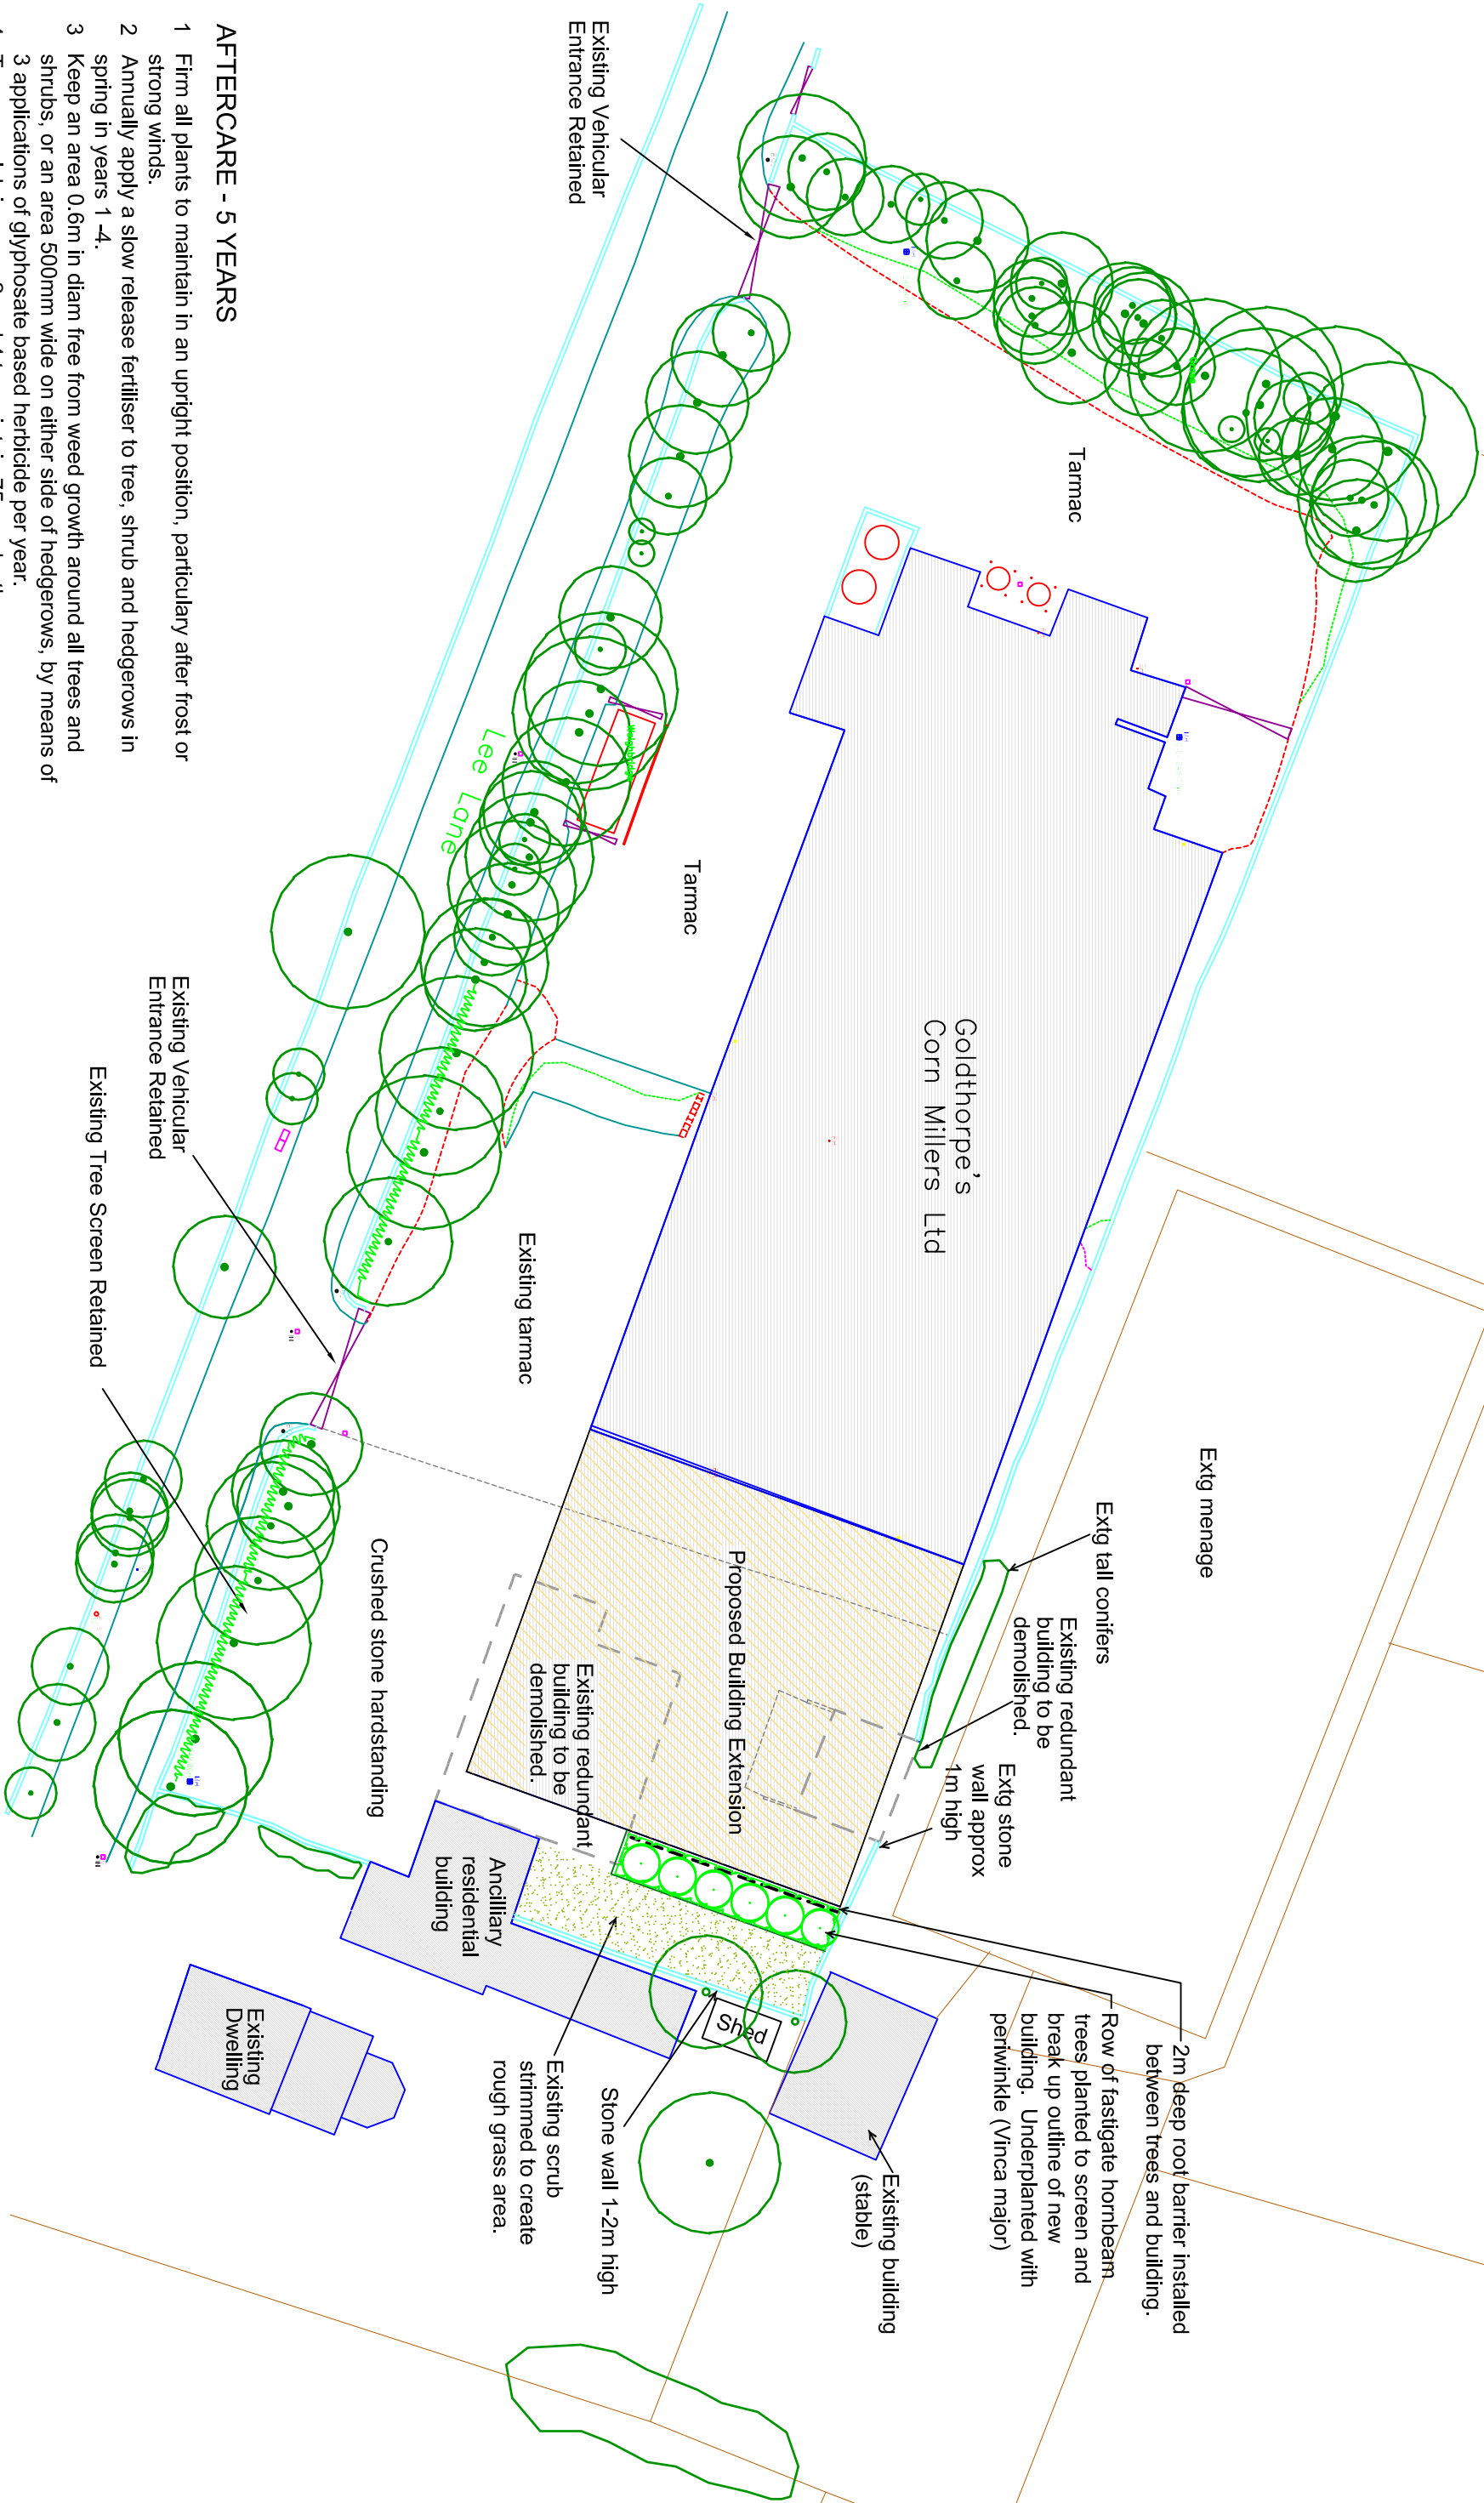

AFTERCARE - 5 YEARS

- 1 Firm all plants to maintain in an upright position, particularly after frost or strong winds.
- 2 Annually apply a slow release fertiliser to tree, shrub and hedgerows in spring in years 1 - 4.
- 3 Keep an area 0.6m in diam free from weed growth around all trees and shrubs, or an area 500mm wide on either side of hedgerows, by means of 3 applications of glyphosate based herbicide per year.
- 4 Top-up mulch in years 2 and 4 to maintain 75mm depth.
- 5 Prune all damaged or broken branches annually, in winter.
- 6 Trim hedgerows in year 3 to 750mm height, and thereafter annually to maintain an A-shape profile of 1.2m height.
- 7 Maintain all stakes and rabbit guards throughout the 5 year aftercare period.
- 8 Adjust all tree ties as necessary.
- 9 Remove guards at the end of the aftercare period.
- 10 Replace all failures annually within the Nov -Mar planting season.

<div><div></div><div>cf landscape design</div></div>				
client	Oakleigh, Healey Road, Ousef, West Yorkshire WF5 8LN Tel 01924 281164, Mob 07966 515360, e-mail carrow@landarch.demon.co.uk			
client	R and D Goldthorpe			
project	Proposed building at Goldthorpe's Corn Mill Lee Mill Lane Millhouse Green			
drawing title	Landscape Proposals			
scale	1:500 @ A2	date	Aug 10	drawn by CTF
				drawing no G/MG/294/1