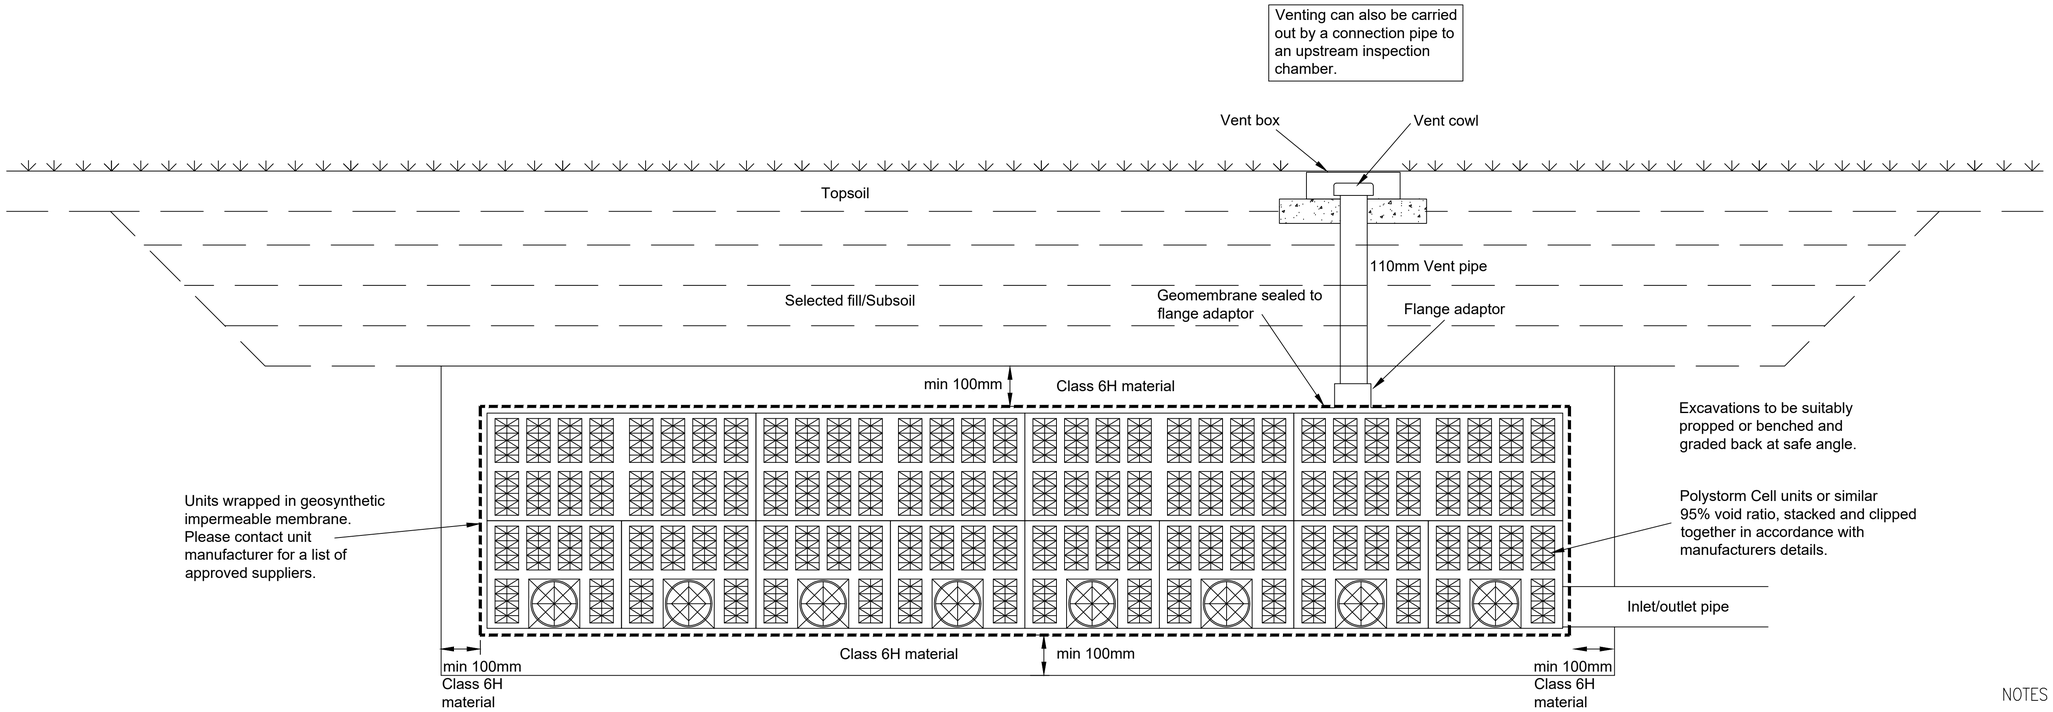


Typical Offline Cell Unit Attenuation tank

NOTES

All products to be installed in accordance with manufacturers recommendations and guidelines.

Please refer to drainage design for invert levels and sizes.

A silt trap is to be placed on the inlet/outlet pipe to the tank.

Rev	Details	Date	Drwn	Chk.

Places for people

Darley Avenue
Ward Green, Barnsley

Cellular attenuation
Typical detail

Dwg No. : STE/22/09/03

Date : 8-12-22

Scale : Not to scale

Copyright © Shaun Tonge Engineering

SHAUN TONGE
ENGINEERING

11 Broomhead Road. Wombwell. Barnsley. S73 0SA.
Tel 01226 755929. Mobile 07528 278070 . Email Shauntongeengineering@yahoo.co.uk

A1