



Site Layout 1:500

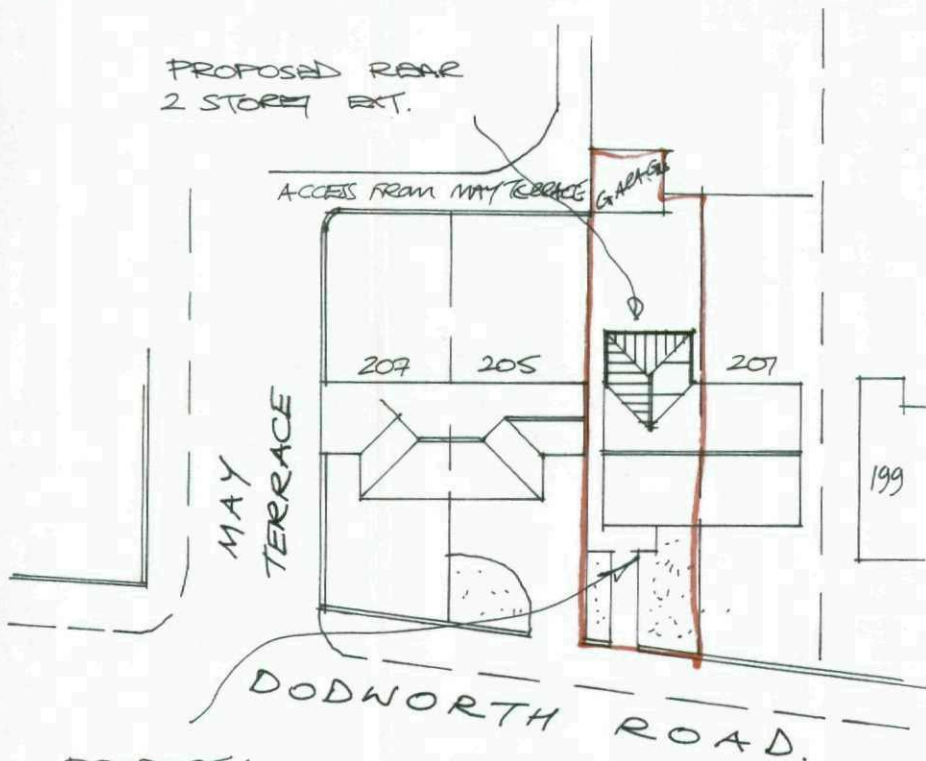

PROPERTY
REFERRED TO:

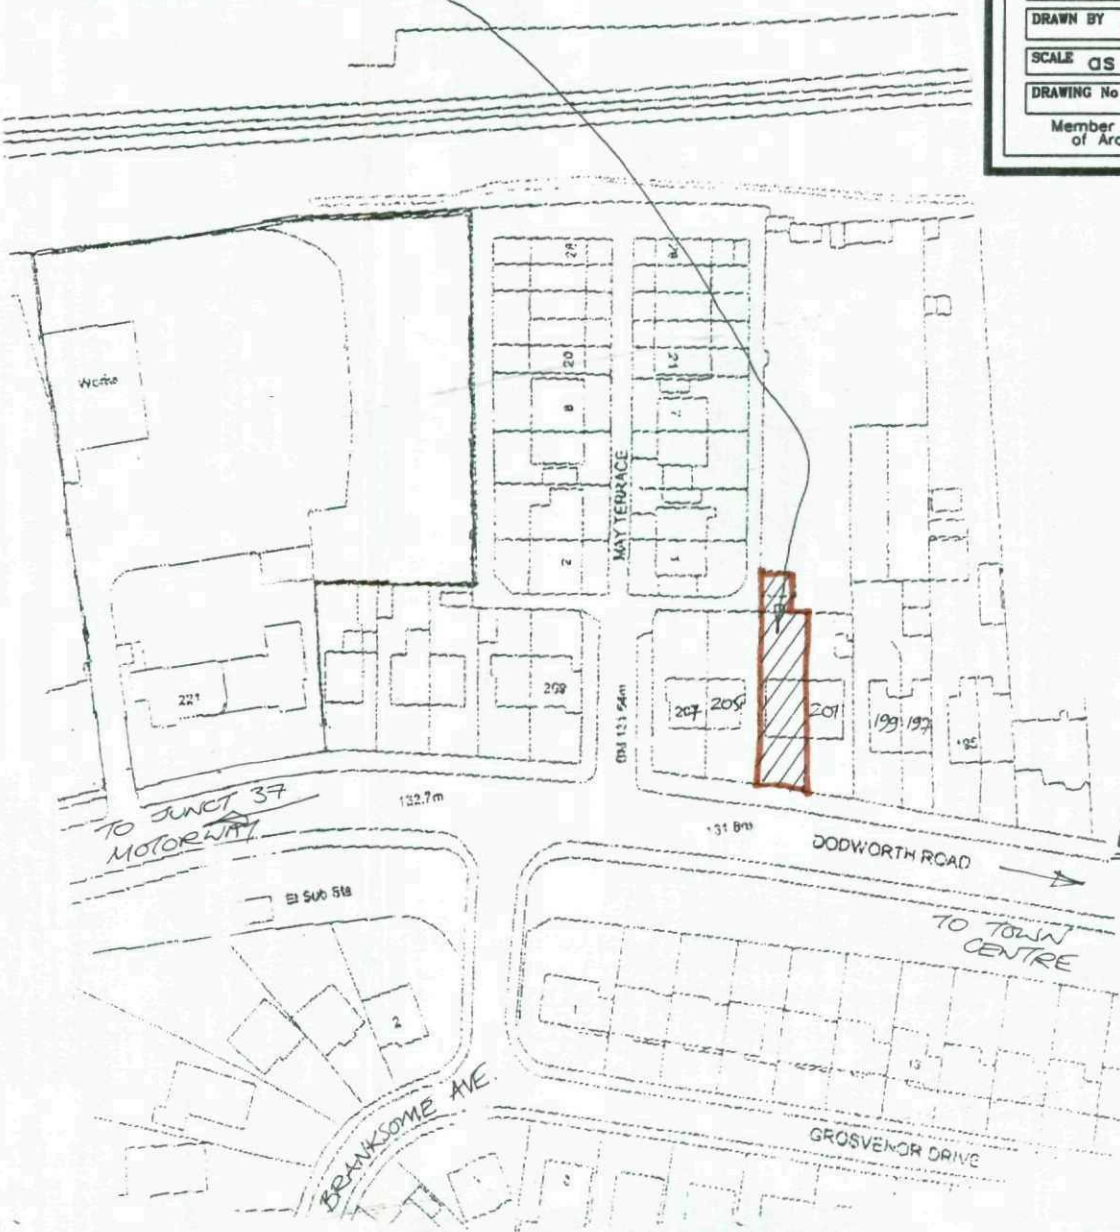

Rev	Notes	Date
-----	-------	------

Garry
Greetham
Associates Ltd
Residential
Design Consultant
Westwood House
18 Carr Lane
Tankersley
Barnsley S75 3BE
Tel(01226)746573

PROJECT 2 Storey Rear Extension

CLIENT Mr. & Mrs. S. Egan

TITLE Site & Location Layouts


ADDRESS 203 Dodworth Road,
Barnsley. S70 6HR.

DRAWN BY ggg

SCALE as shown DATE Jan.11

DRAWING No 734-01 REV

Member of the Chartered Institute
of Architectural Technologists

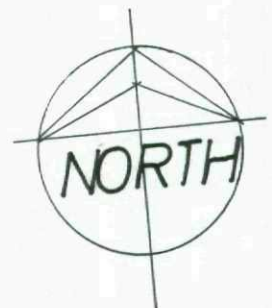

Location
Plan
1:1250