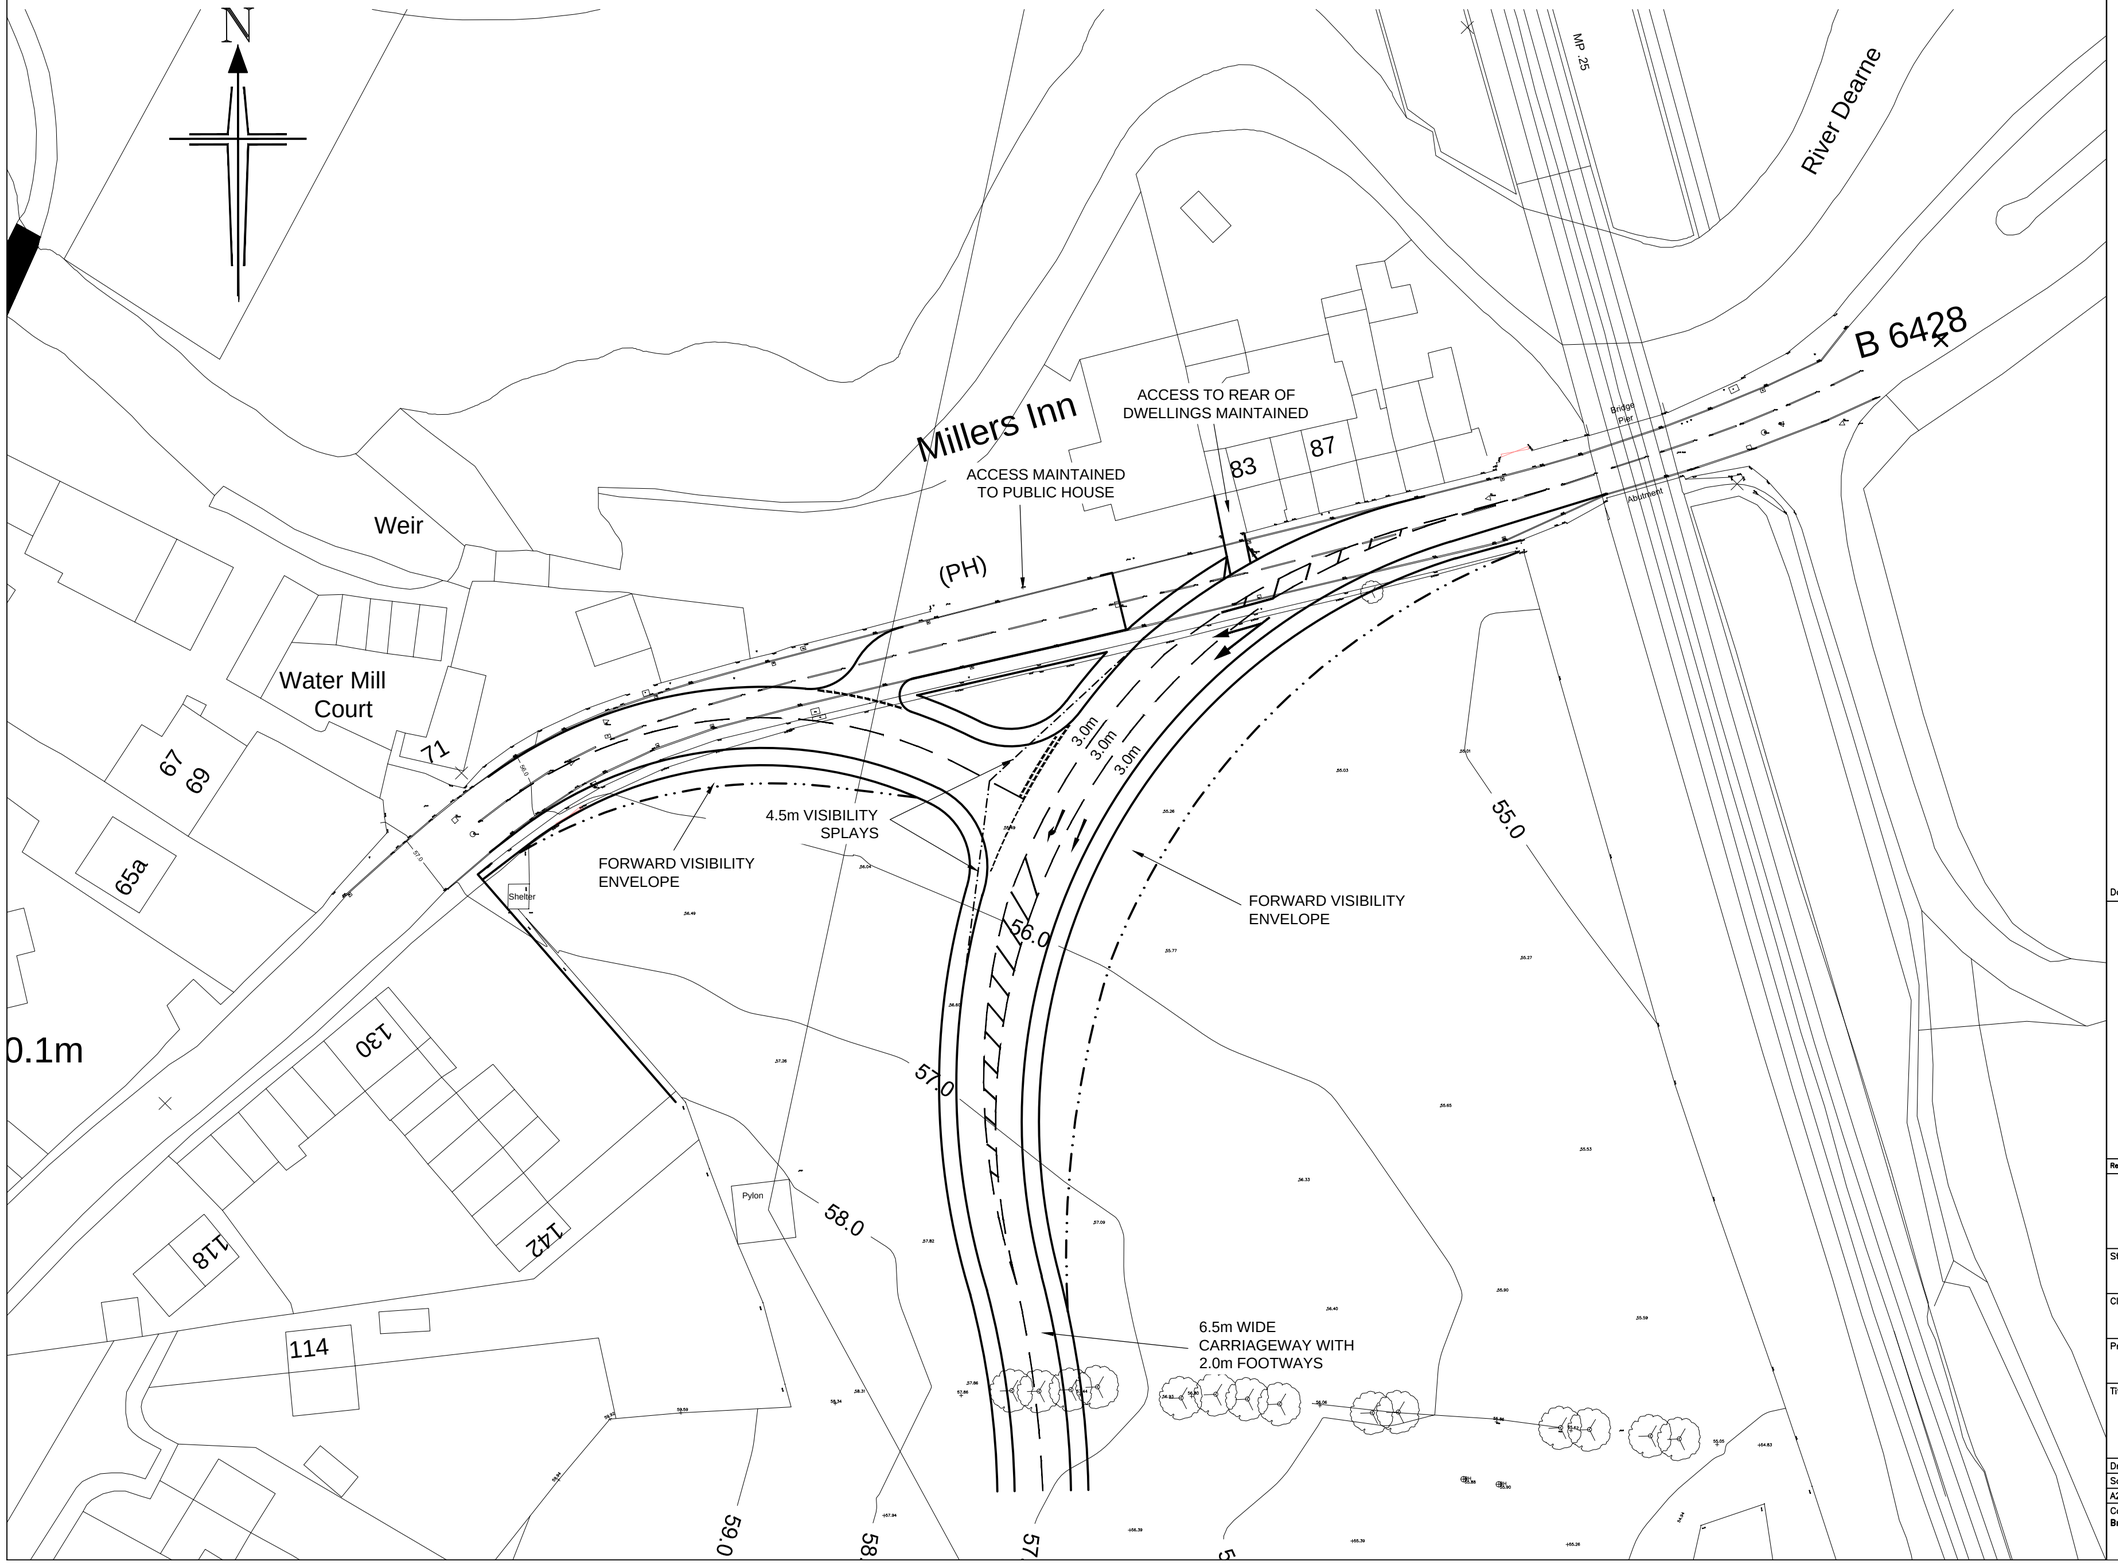


Drawing Number	Revision
08/241/TR/003	D

Notes

Do not scale this drawing

Rev	Date	Amendments	Drn	Chk	App
D	07/03/2013	MINOR AMENDMENTS	MC	NA	SCW
C	04/09/2012	RESIDENTIAL ROAD WIDTH AMENDED TO 6.5m	JP	AC	
B	12/09/2011	MINOR AMENDMENTS	RIS	SCW	SCW
A	07/09/2011	ACCESS TO PUBLIC HOUSE AND RESIDENTIAL PROPERTIES ADDED	RIS	SCW	SCW

BRYAN • G • HALL
consulting civil & transportation planning engineers

Status	PRELIMINARY
Client	COMMERCIAL ESTATES PROJECTS / HALLAM LAND MANAGEMENT
Project	BARUGH GREEN BARNSLEY
Title	PROPOSED ACCESS ARRANGEMENT DEARNE HALL ROAD

Drawing No.	08/241/TR/003	Revision	D
Scale	1 : 500	Job No. 08–241	Date 07/04/08
A2 – 420 x 594	Drawn IE	Checked DJP	Approved SCW

Copyright reserved
Bryan G Hall Ltd

Suite E8 Joseph's Well
Hanover Walk
Leeds LS3 1AB
Tel No: 0113 246 1555
Fax No: 0113 234 2201