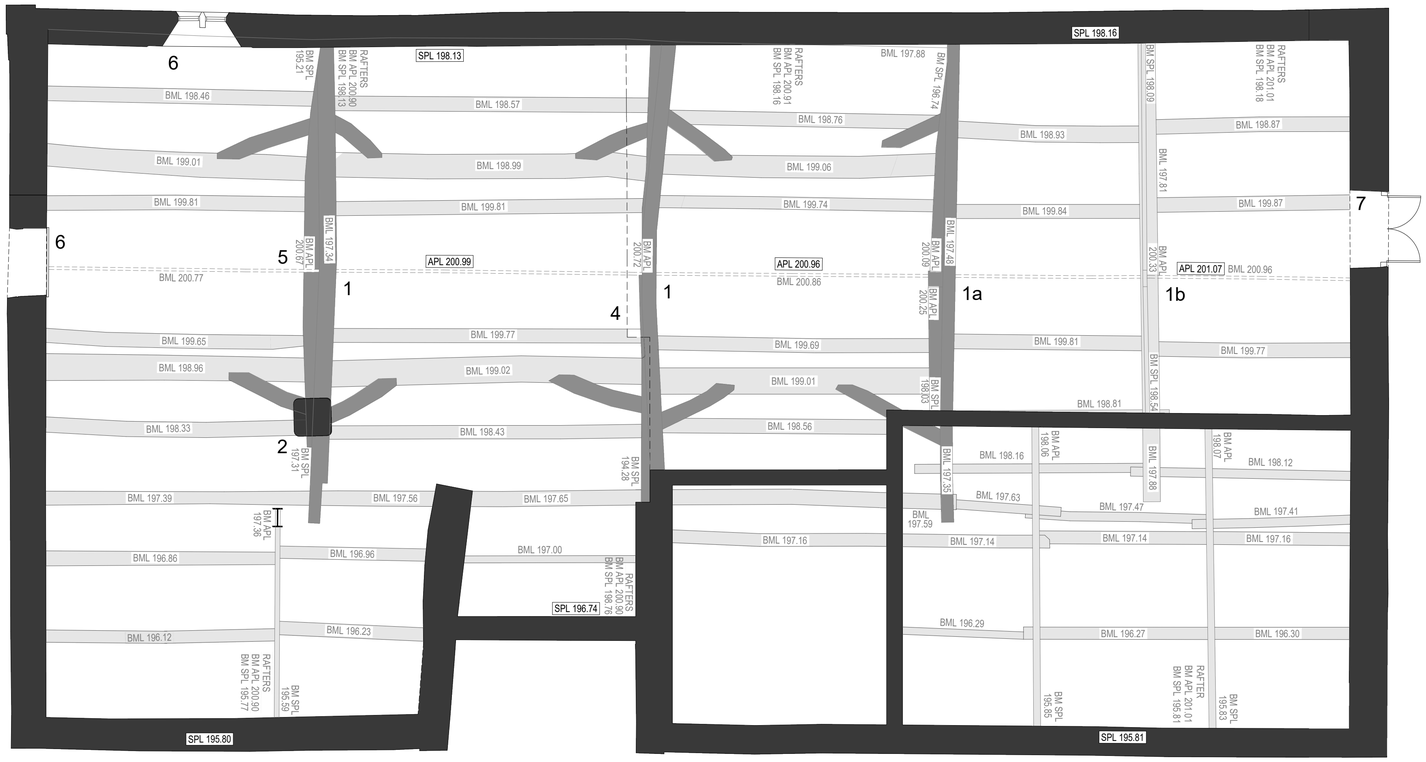

A-A 031 | B-B 031 | C-C 032 | D-D 032 | E-E 033 | F-F 033

G-G 034 | H-H 035 | I-I 036

DO NOT SCALE FROM THIS DRAWING

Notes

All dimensions to be checked on site

Any discrepancies to be reported immediately to the Architect

Drawing to be read in conjunction with all relevant design information, including Architects, Services, Civil and Structural Engineers drawings

All existing site, tree, building and survey information has been compiled from different sources, including information supplied by third parties

NOT FOR CONSTRUCTION

Drawing Notes:

This drawing has been produced utilising survey data from information supplied by a Third Party:

MT Surveys Ltd Drawing Ref: 1001-170_FP-(A0)

* Levels indicated with asterisk are current floor levels

Please refer to the MT Surveys Ltd drawing for any survey information not indicated on this drawing

Key Features:

1	Original Cruck Frames, condition varies by truss
1a	Queen Post Truss, appears to have been subject to significant adaption / repair in recent years
1b	King Post Truss, appears to be a modern replacement for an original Cruck Frame
2	Masonry Column providing support to Cruck Frame Truss
3	Steel Column providing support to Cruck Frame Truss
4	Extent of First Floor Platform (indicated by hatched area)
5	Timber Beam
6	High Level Window
7	High Level Door

C1096 015 Rev 0

TITLE EXISTING DRAWING
BUILDING 1
HIGHER LEVEL

SCALE 1:50 @ A1 / 1:100 @ A3

PLANNING

PROJECT REFURBISHMENT OF NETHER MILL BARN
(GRADE II LISTED BUILDING)
TO FORM NEW VETERINARY SURGERY
BARNSLEY ROAD
PENISTONE
S36

CLIENT DONALDSONS VETS LTD

DAWSON WILLIAMSON
ARCHITECTS
Bradford Edinburgh
01274 551 300
info@dawsonwilliamson.co.uk

THE DETAILS SHOWN ON THIS DRAWING ARE CONFIDENTIAL & THE DRAWING IS THE EXCLUSIVE PROPERTY OF DAWSON WILLIAMSON LTD. NO USE, COPY OR DISCLOSURE OF THE DRAWING MAY BE MADE WITHOUT OUR PERMISSION & THE DRAWING MUST BE RETURNED TO DAWSON WILLIAMSON LTD WHEN REQUIRED.
© Dawson Williamson Ltd 2021