
OPEN architecture

NOTES

All drawings to be read in conjunction with all other drawings as noted on issue sheet.

Extent of application boundary

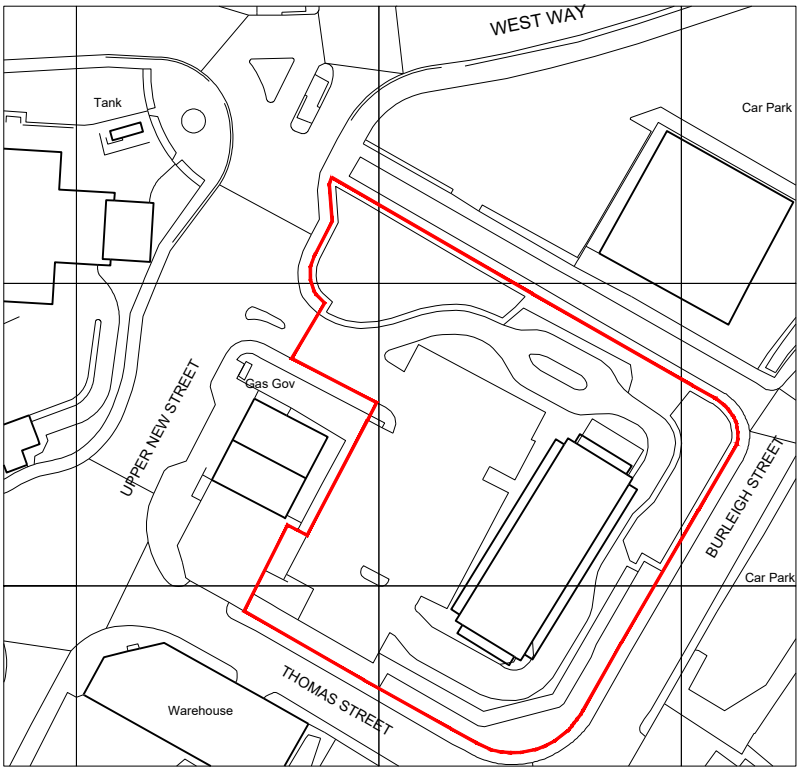


Ordnance Survey, (c) Crown Copyright 2019. All rights reserved. Licence number 100022432

1

# PLAN

Existing Site Location Plan

SCALE 1: 1250

SCALE 1:1250

0m 12.5 25 62.5 125

| REV | DESCRIPTION | DR / CH | DATE |
|---|---|---|---|

This drawing has been reviewed and signed off by McDonald's Restaurants Ltd any errors, changes or discrepancies should be reported to the McDonald's project manager and designers prior to commencing work on site.

NAME (PM): DATE: SEPT 2019

SIGNATURE:

GENERAL NOTES:

All works are to be undertaken in accordance with the Building Regulations and the latest British Standards. All proprietary materials and products are to be used strictly in accordance with the manufacturers recommendations. All dimensions to be checked on site prior to construction.

ON BEHALF OF:

MC DONALDS RESTAURANTS LTD

STORE ADDRESS
Upper New Street,

Barnsley

STORE No
1545

DRAWING TITLE
Existing Site Location Plan

| | |
|---|---|
| Scale @ A4 | 1:1250 |
| Created on: | SEPTEMBER 2019 |
| Drawn by : | PVM |
| Checked by: | GF |
| Purpose of Issue: | FOR INFORMATION |

OPEN architecture
Anton House
South Park
Sevenoaks / Kent / TN13 1EB
www.openarc.co.uk
T +44 01732 779580
F +44 01732 741316

| Job Reference | Store Number | Drawing No | Rev |
|---|---|---|---|
| 19121 | 1545 | 01 | - |