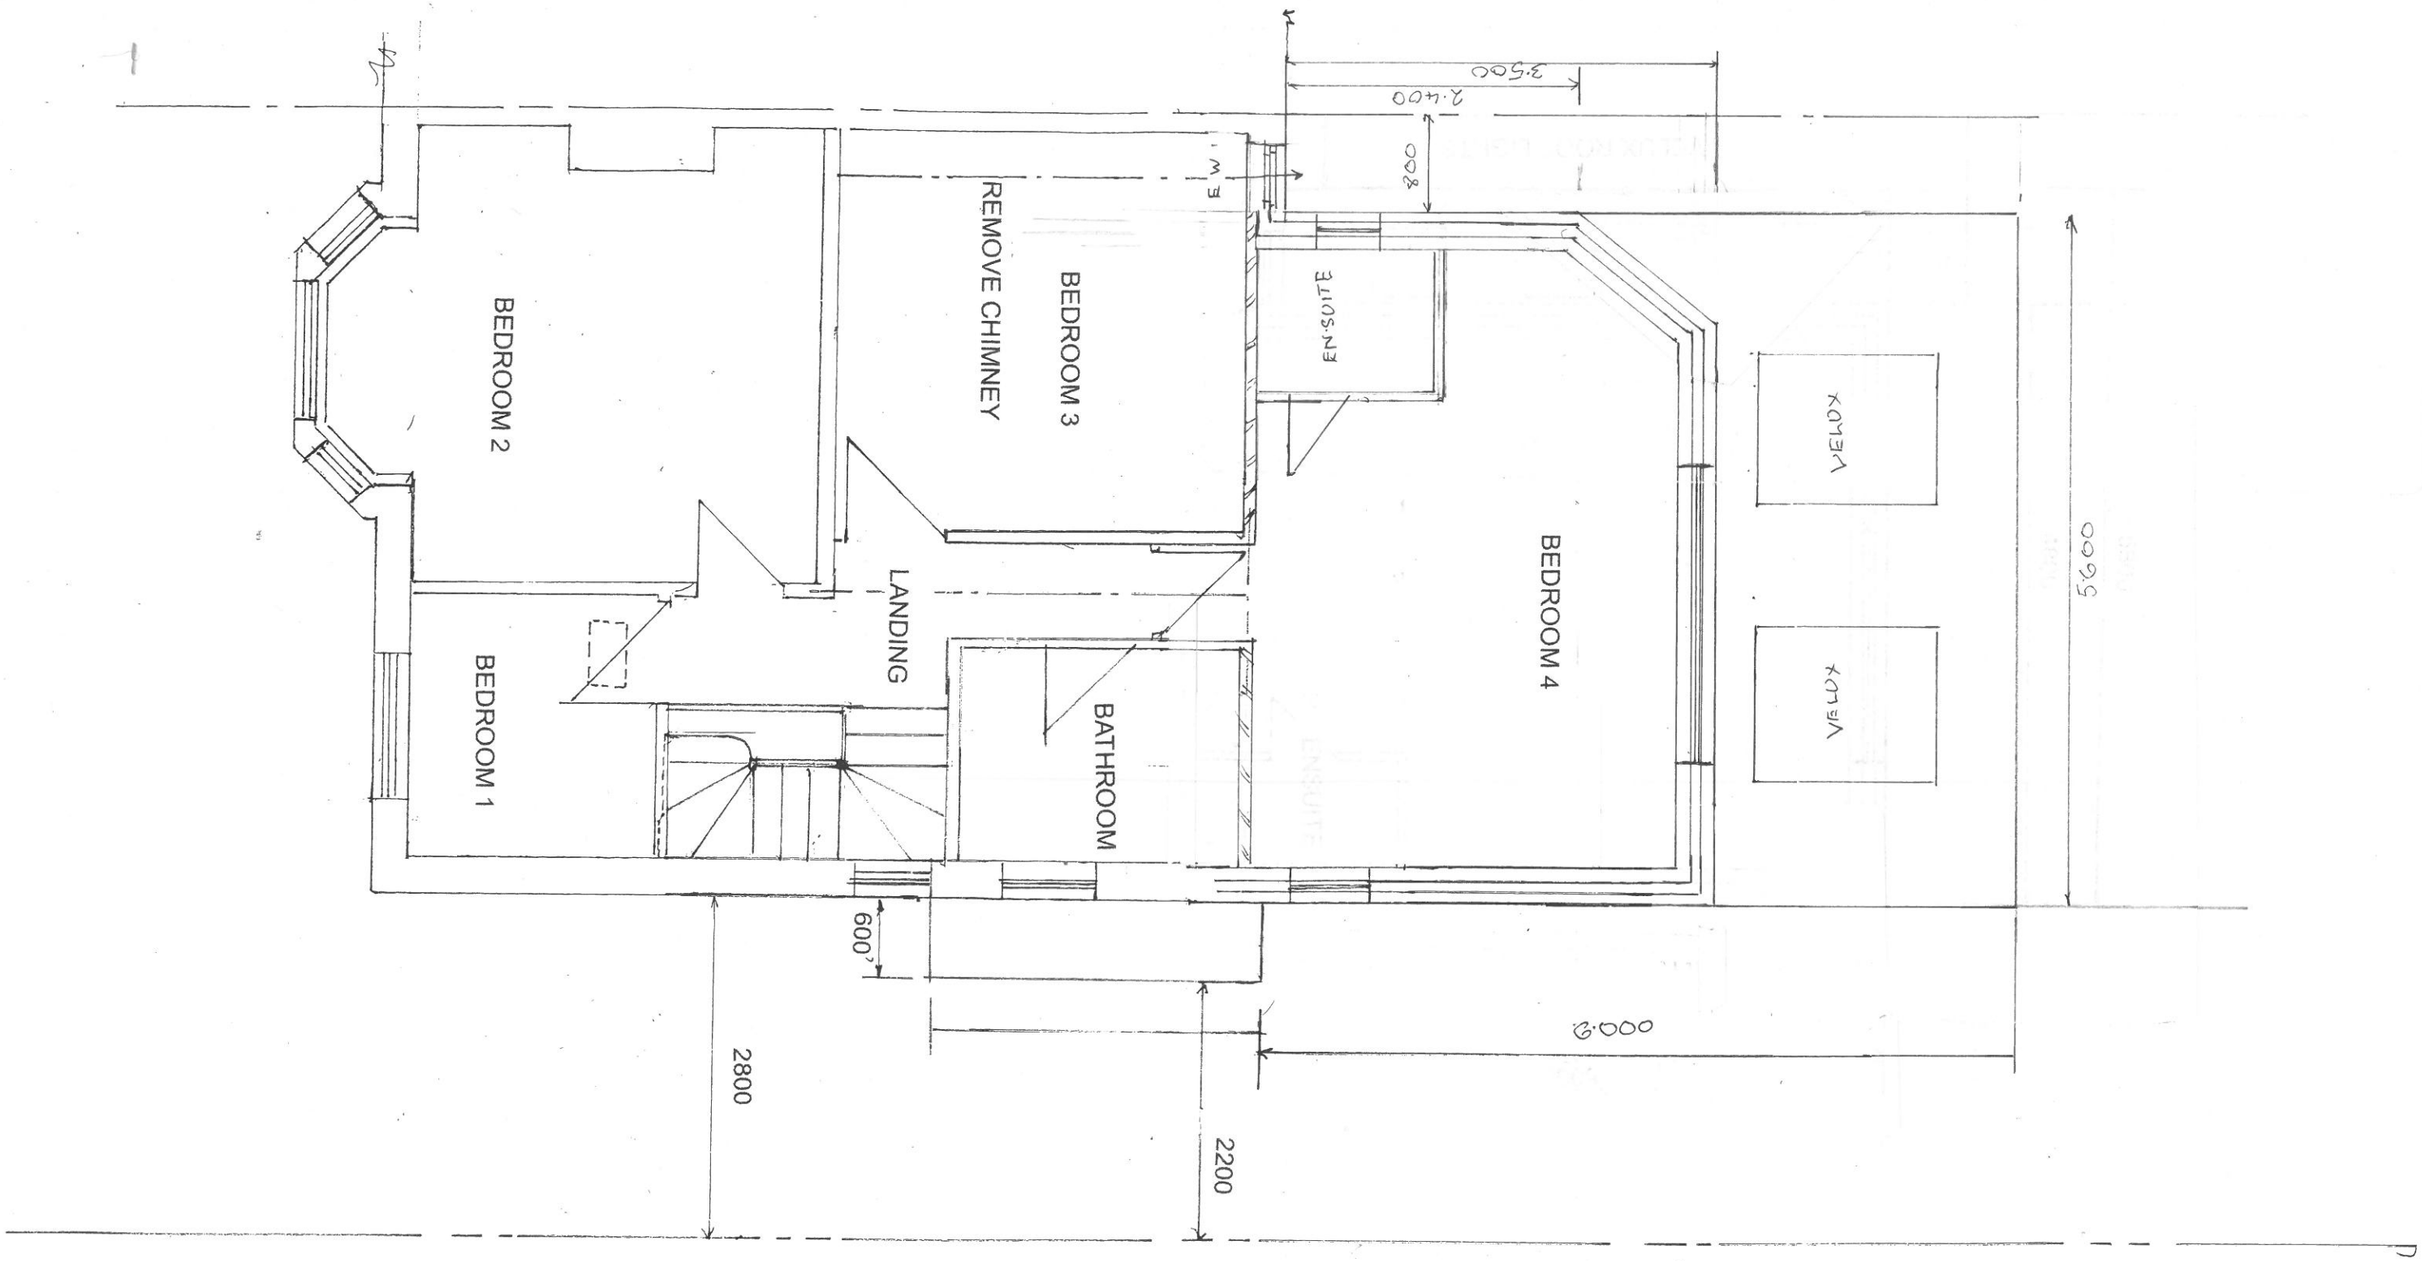


DRAWING No.9 Rev A

SCALE 1:50

PROPOSED FIRST FLOOR

MR S BOOTHROYD & MISS O BUTTERWOOD
443 ROTHERHAM ROAD
BARNSLEY
S71 1UX