


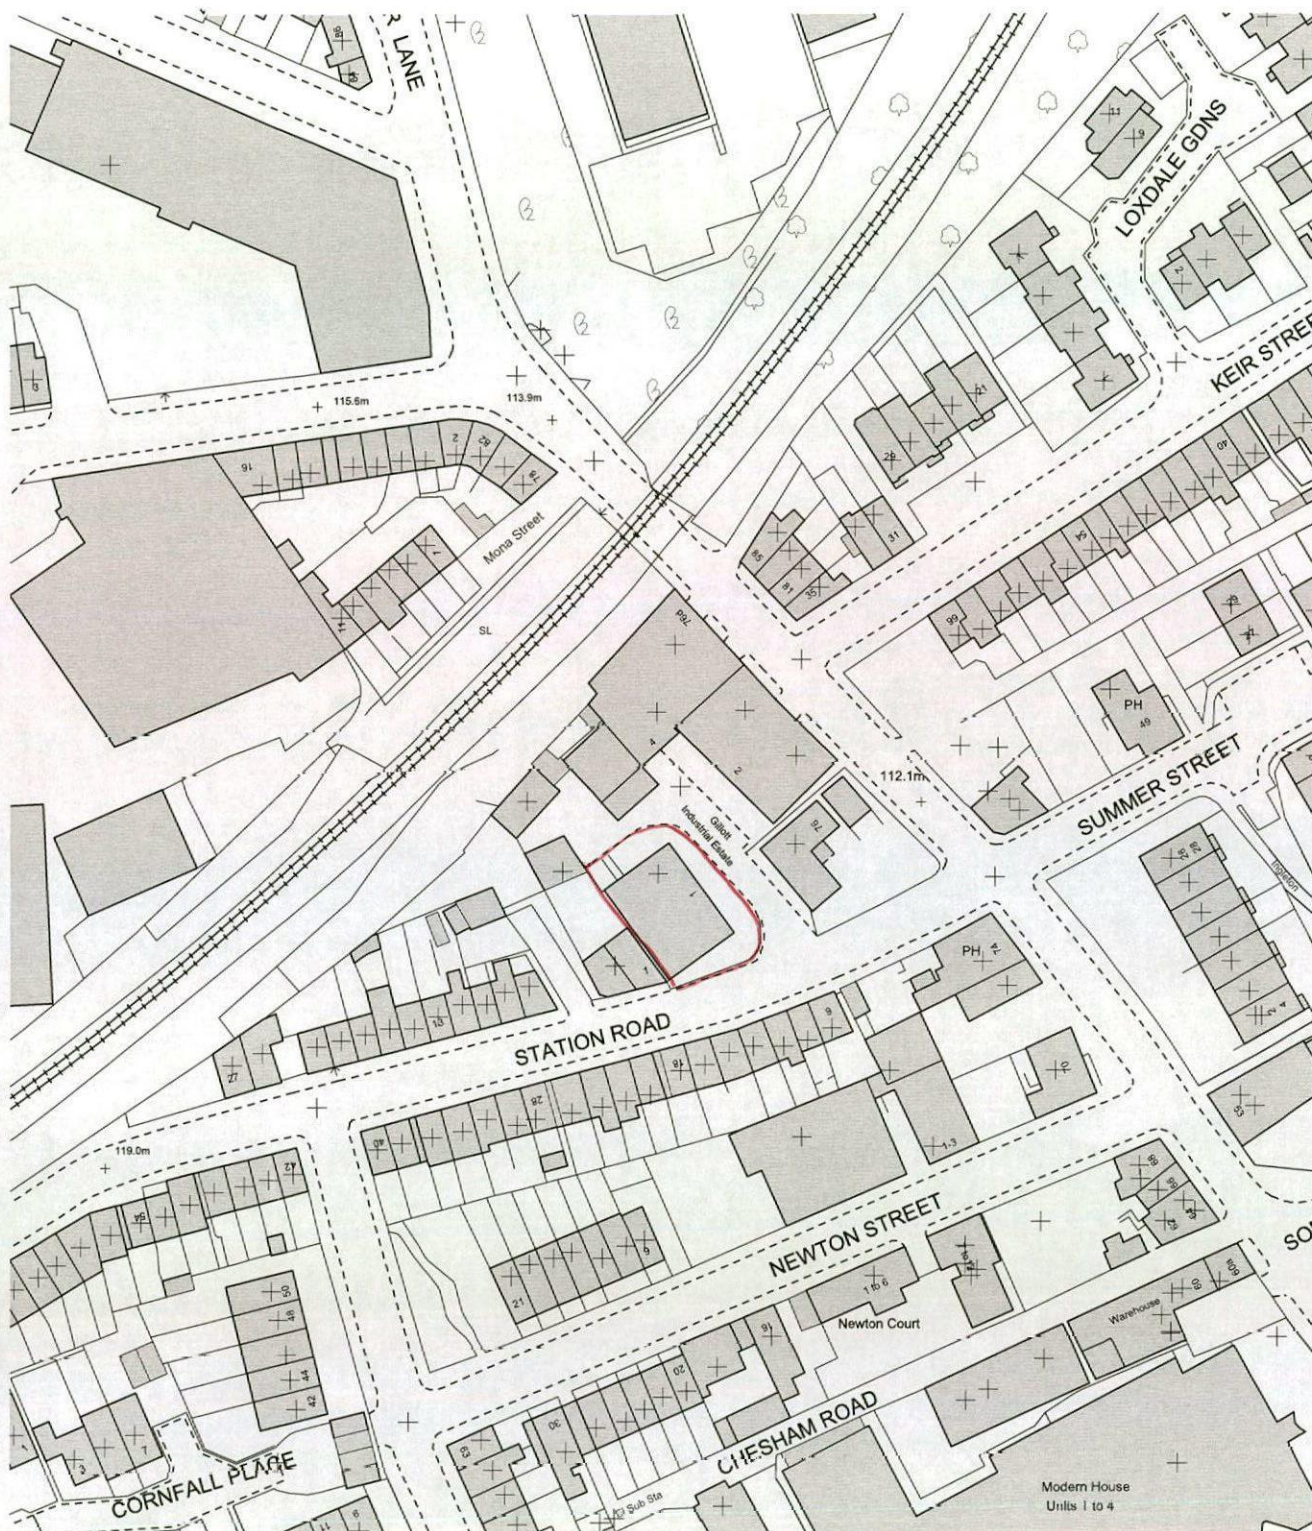

Scheme Proposal

It is proposed to construct a small single storey rear extension to an existing commercial property which is currently being used as a swim school. This extension is to be used as storage space to house various items of swimming equipment.

The extension is to be of timber frame construction utilising materials that match the existing exterior of the building.

The extension will occupy the space of 1 car parking space which is currently unusable due to the severe gradient of the ground.

Deborah Yule Swim School

Single Storey Rear Extension

Deborah Yule Swim School
Unit 1 Gillot Industrial Estate
Station Road
Barnsley, S70 6DE

Drwg No: 001

Rev: A

Scale - 1:1250

Site Plan