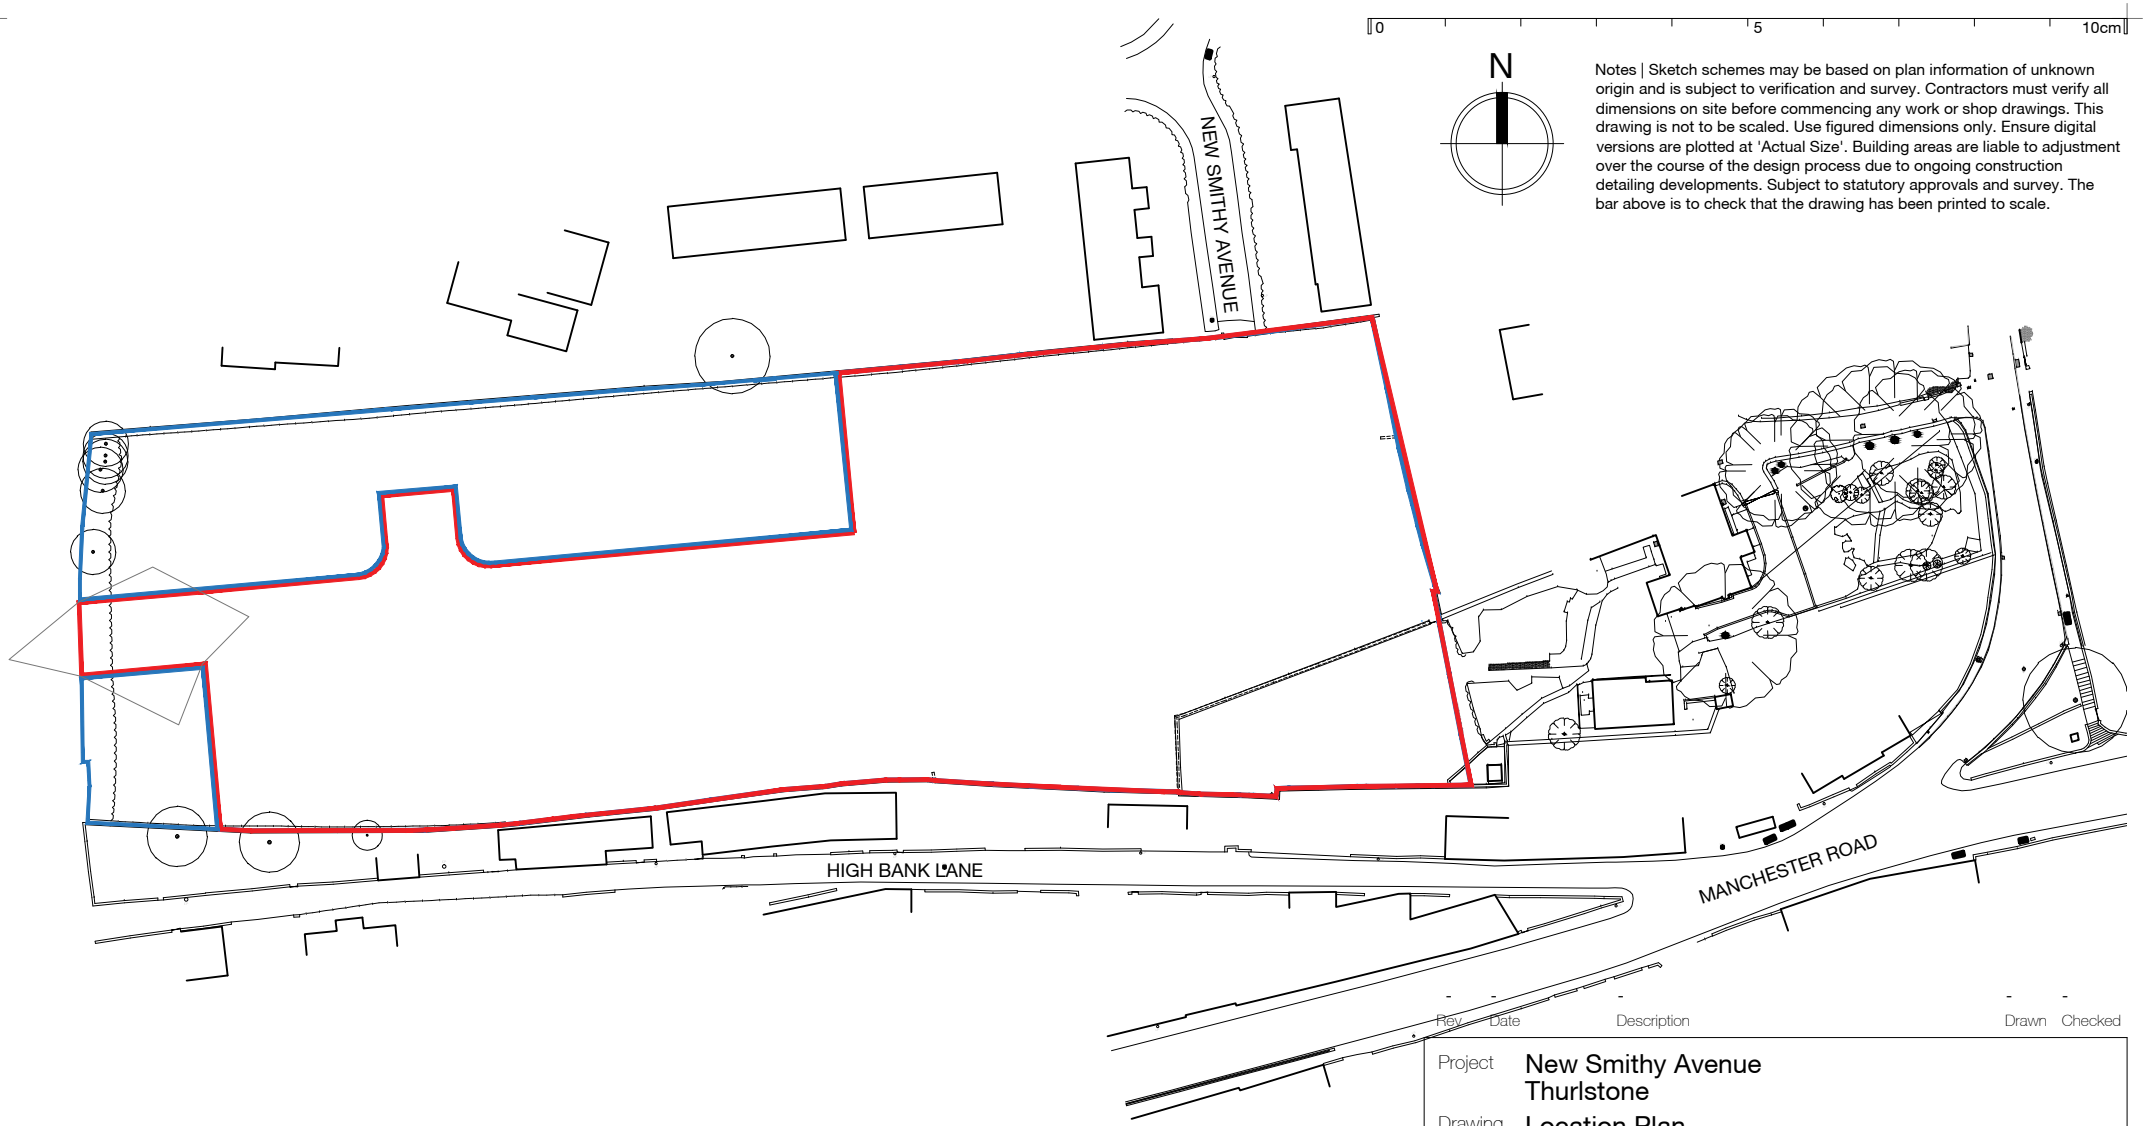


0 5 10cm

Notes | Sketch schemes may be based on plan information of unknown origin and is subject to verification and survey. Contractors must verify all dimensions on site before commencing any work or shop drawings. This drawing is not to be scaled. Use figured dimensions only. Ensure digital versions are plotted at 'Actual Size'. Building areas are liable to adjustment over the course of the design process due to ongoing construction detailing developments. Subject to statutory approvals and survey. The bar above is to check that the drawing has been printed to scale.

Rev	Date	Description	Drawn	Checked
-	-	-	-	-

Project: New Smithy Avenue Thurlstone

Drawing: Location Plan -

Client: Newett Homes

BIM Suitability Description: SUITABLE FOR INFORMATION

BIM Suitability Code: S2

Status: Planning

Date: 08.05.2019

Drawn: NT

Checked: CR

Scale (A4): 1:1000

2 Riverside Way
Whitehall Waterfront
LEEDS ■
LS1 4EH
t 0113 819 8041

320 City Road
Angel
LONDON □
EC1V 2NZ
t 0203 883 8602

w edwardarchitecture.co.uk
e info@edwardarchitecture.co.uk

edward architecture

Project	Originator	Discipline	Drawing No	Rev
0716	EA	A	P001	-

Z:\Projects\0716 (Newett Homes, Thurlstone)\CAD\Drawings\02-Planning\0716 - P001 - Location Plan.dwg