



4 BRIAR RISE
WARD GREEN
BARNSELY
S70 5JR

OS Mastermap
18 April 2012, ID: BW1-00143699
www.blackwellmapping.co.uk


1:1250 scale print at A4, Centre: 435079 E, 403804 N

©Crown Copyright. Licence no. 100041040




BLACKWELL'S
www.blackwellmapping.co.uk


TEL: 0114 268 7658
maps.sheffield@blackwell.co.uk

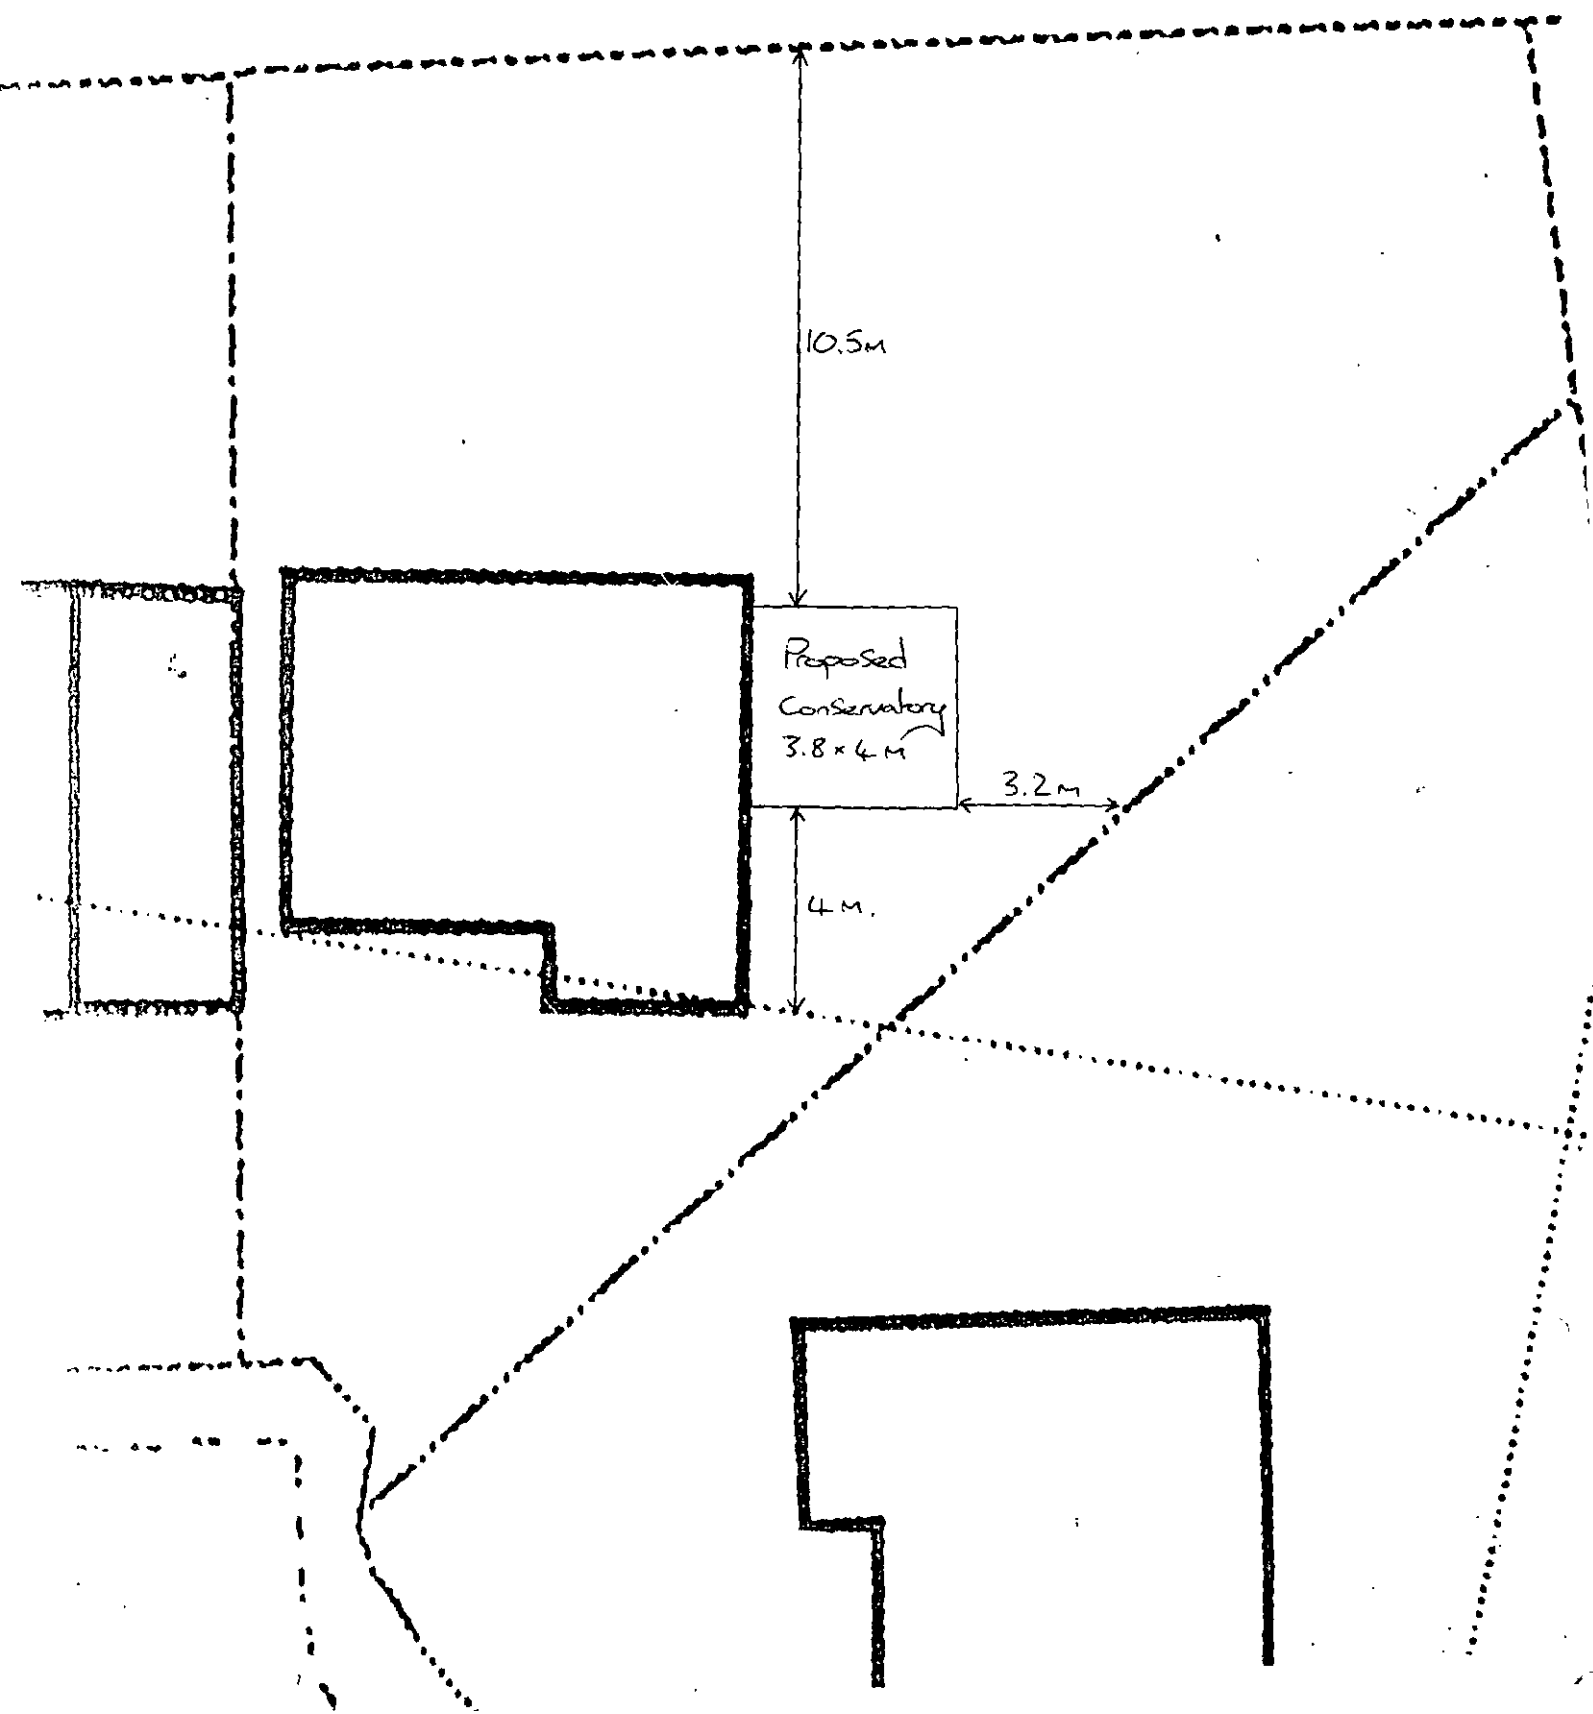


Front Elevation.
Scale - 1:50

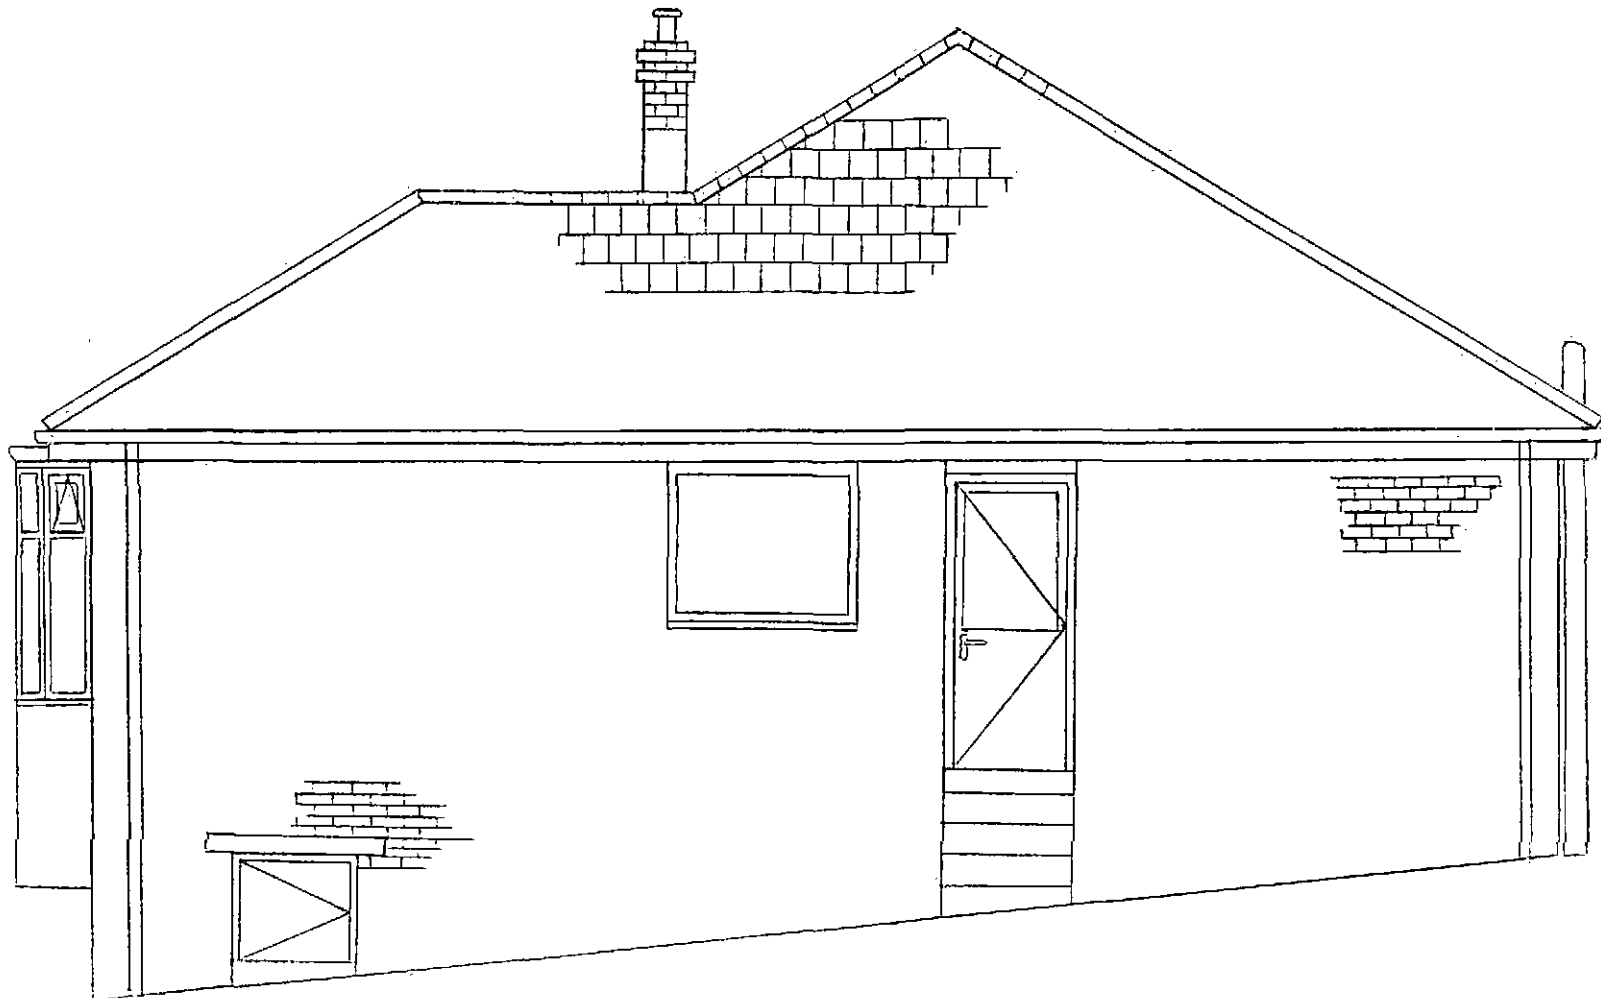


Proposed Front Elevation
Scale - 1:50

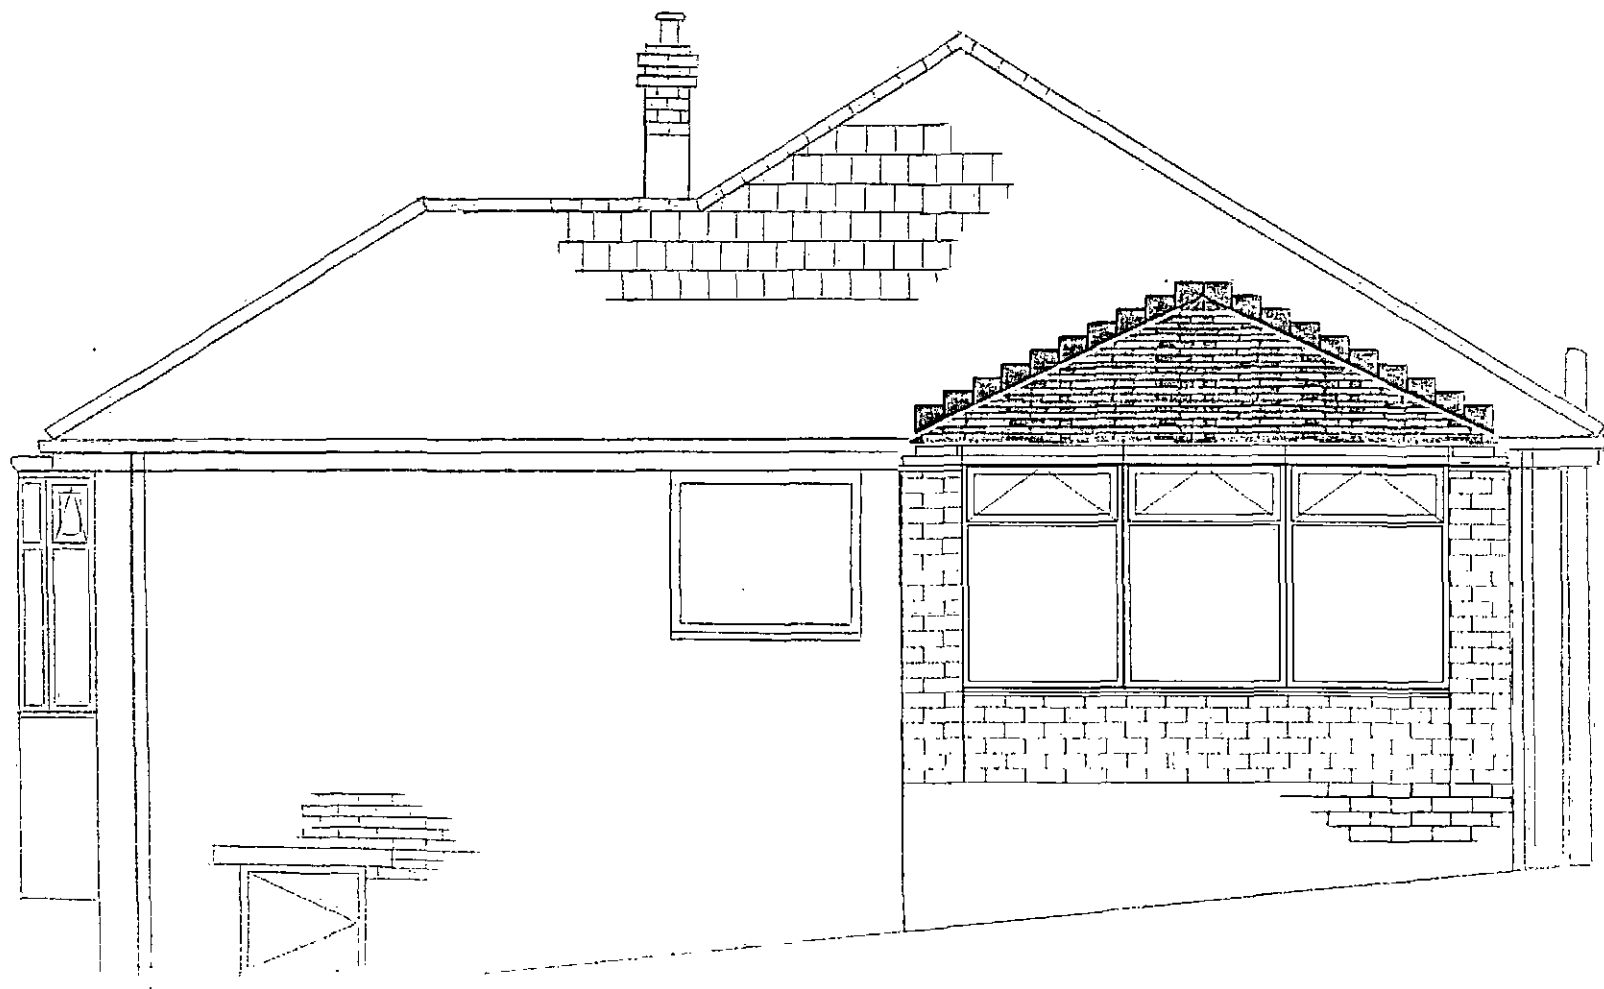


Proposed Right Elevation
Scale - 1:50

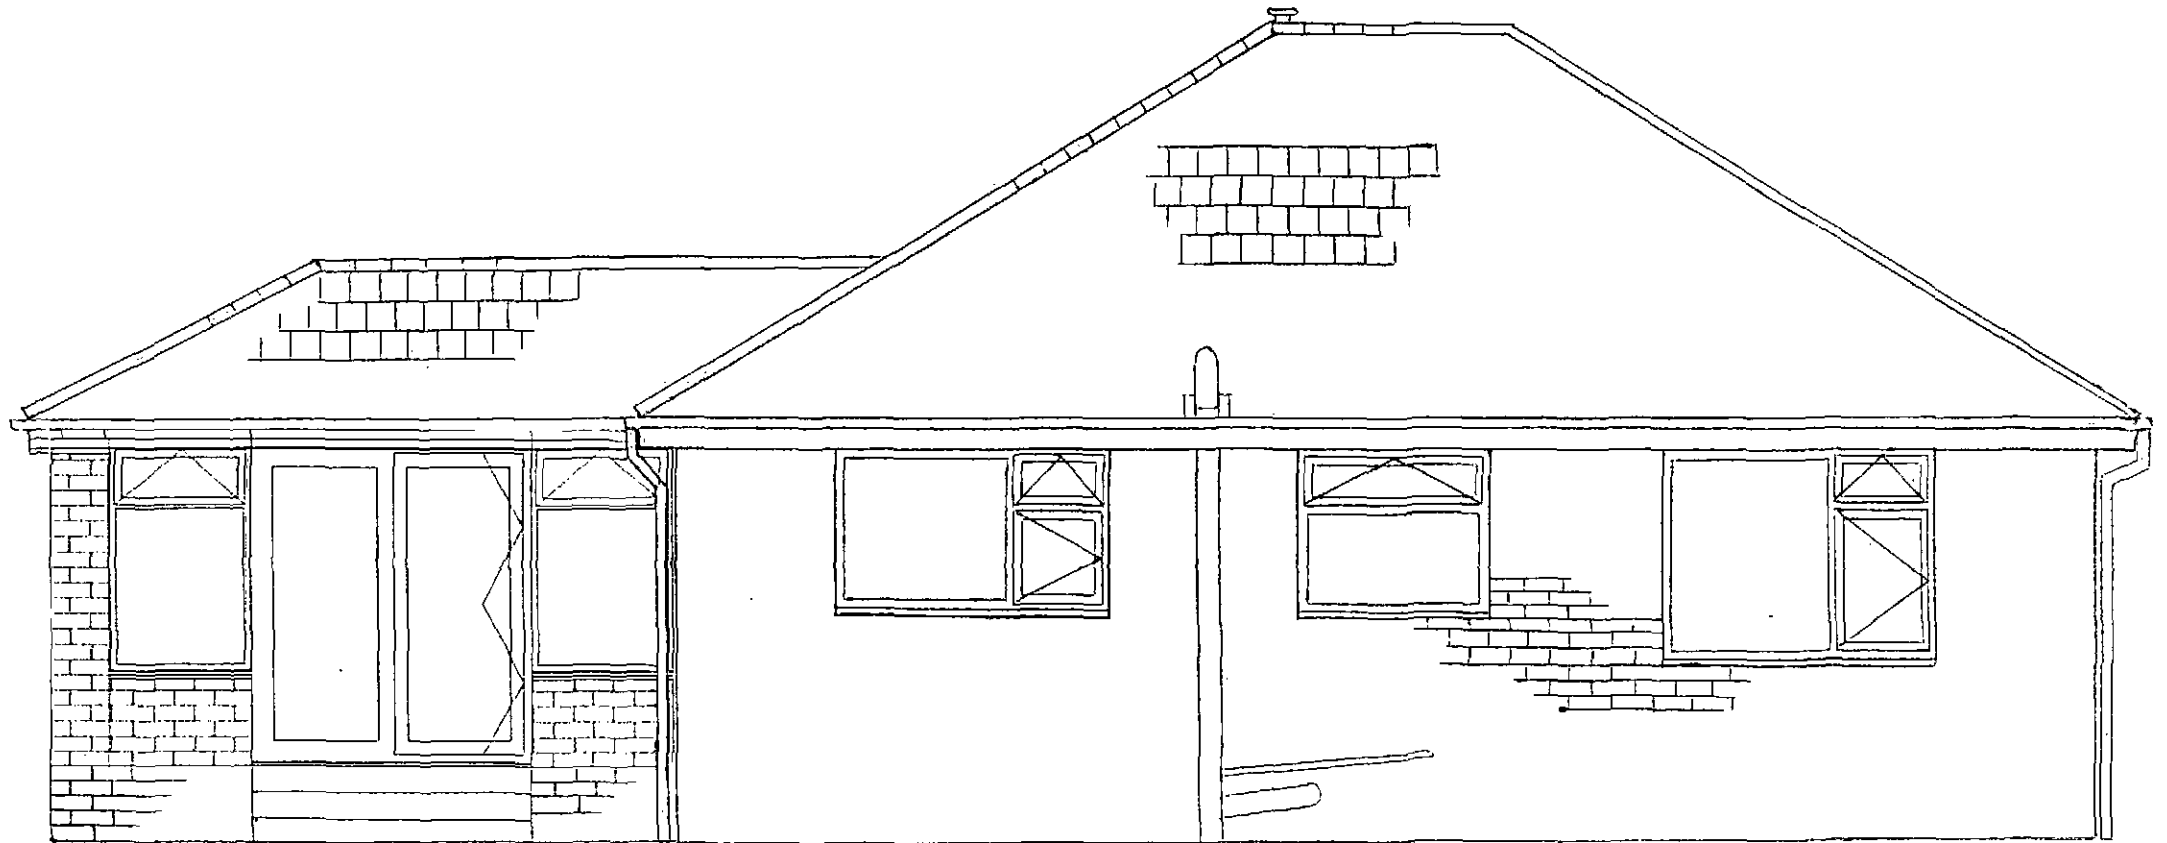

Right Elevation.
Scale - 1:50

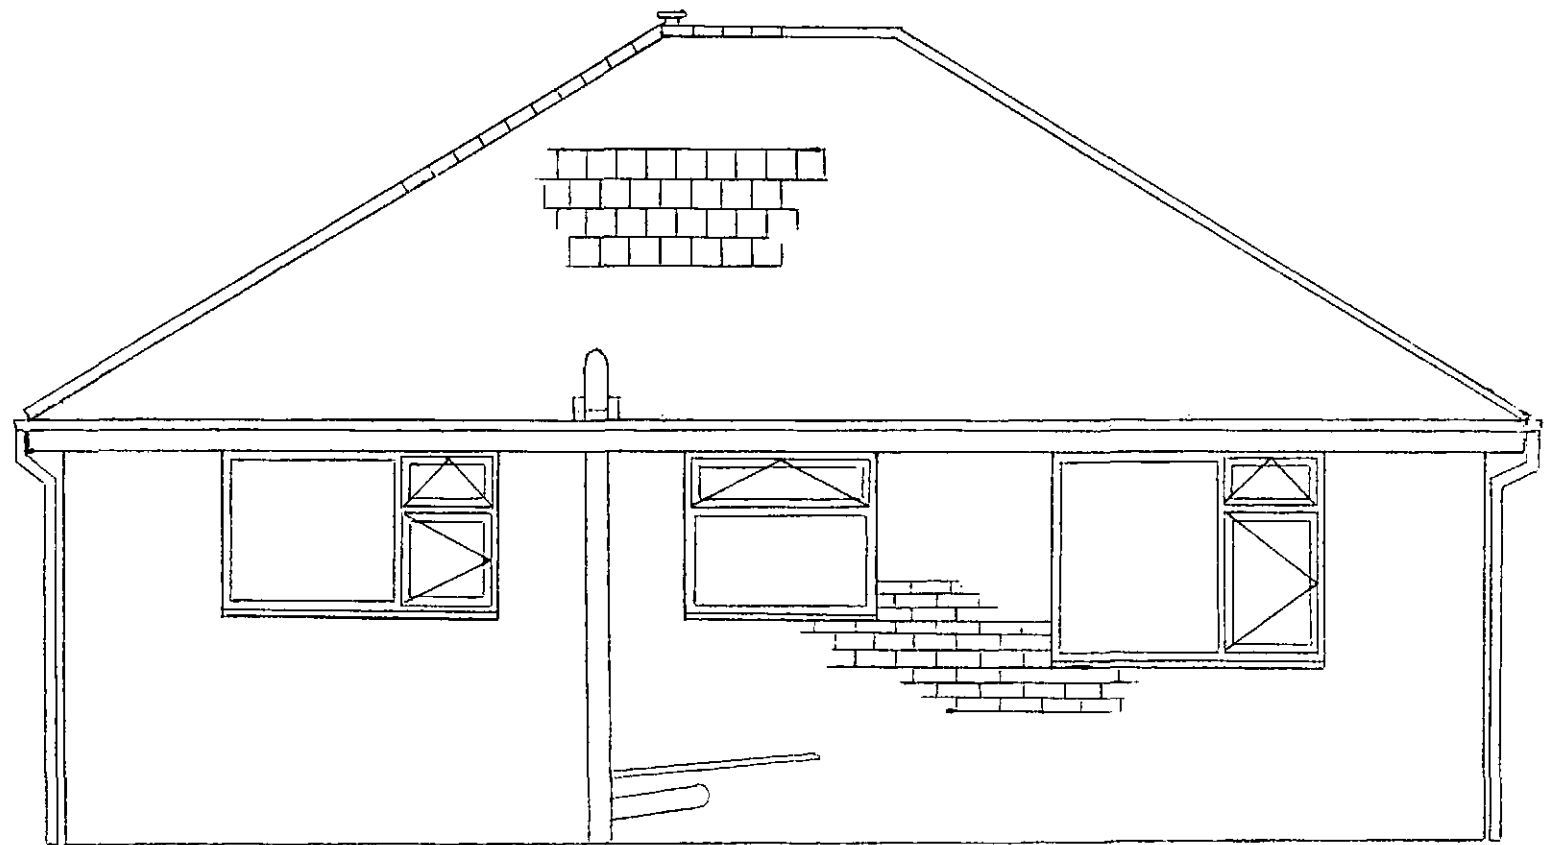

Proposed Left Elevation
Scale - 1:50

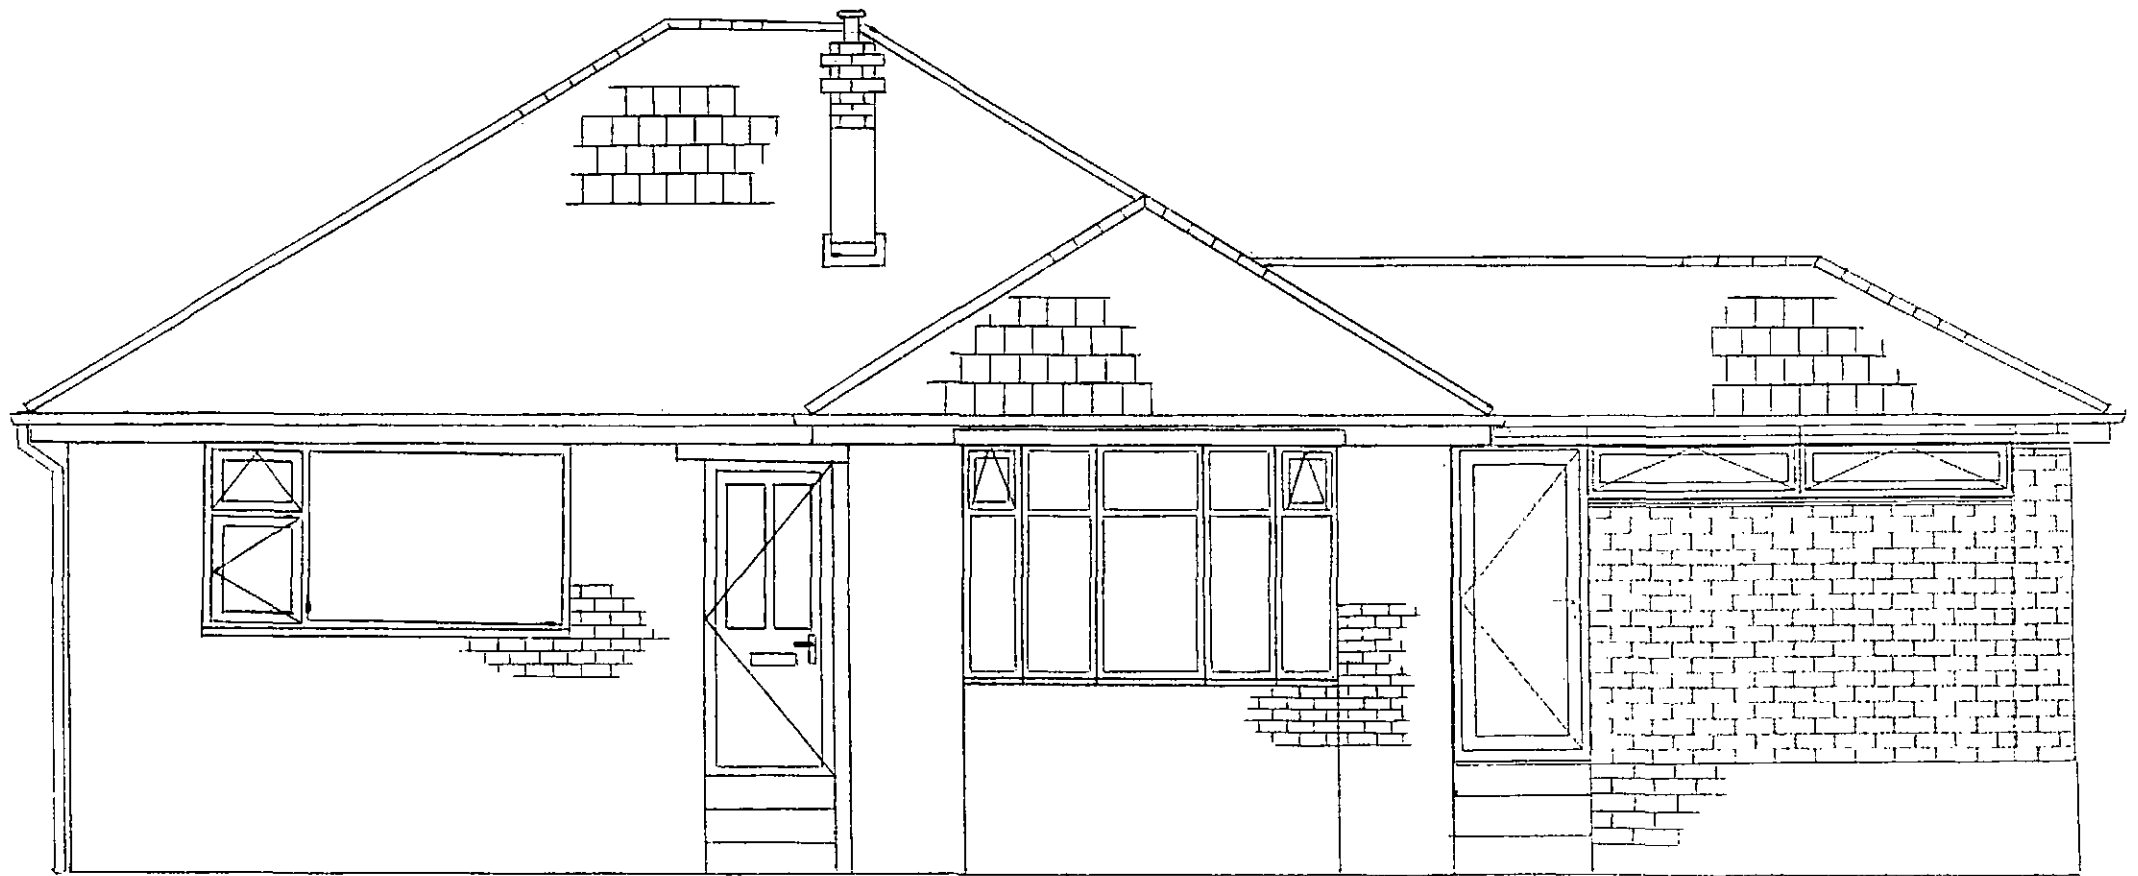

Left Elevation.
Scale - 1:50

