
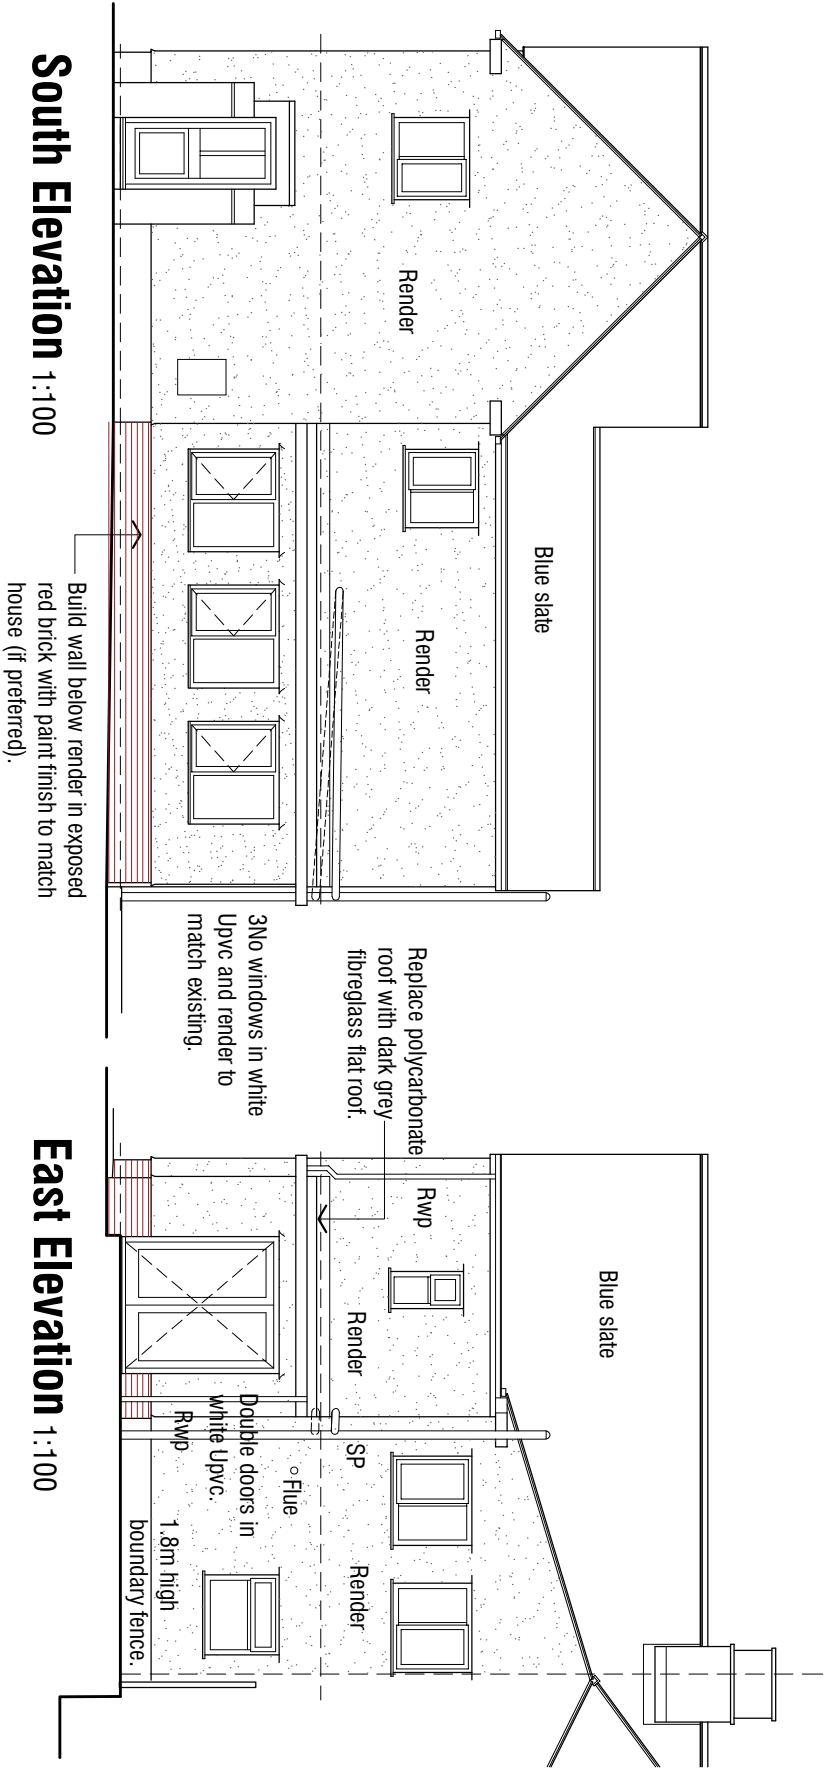


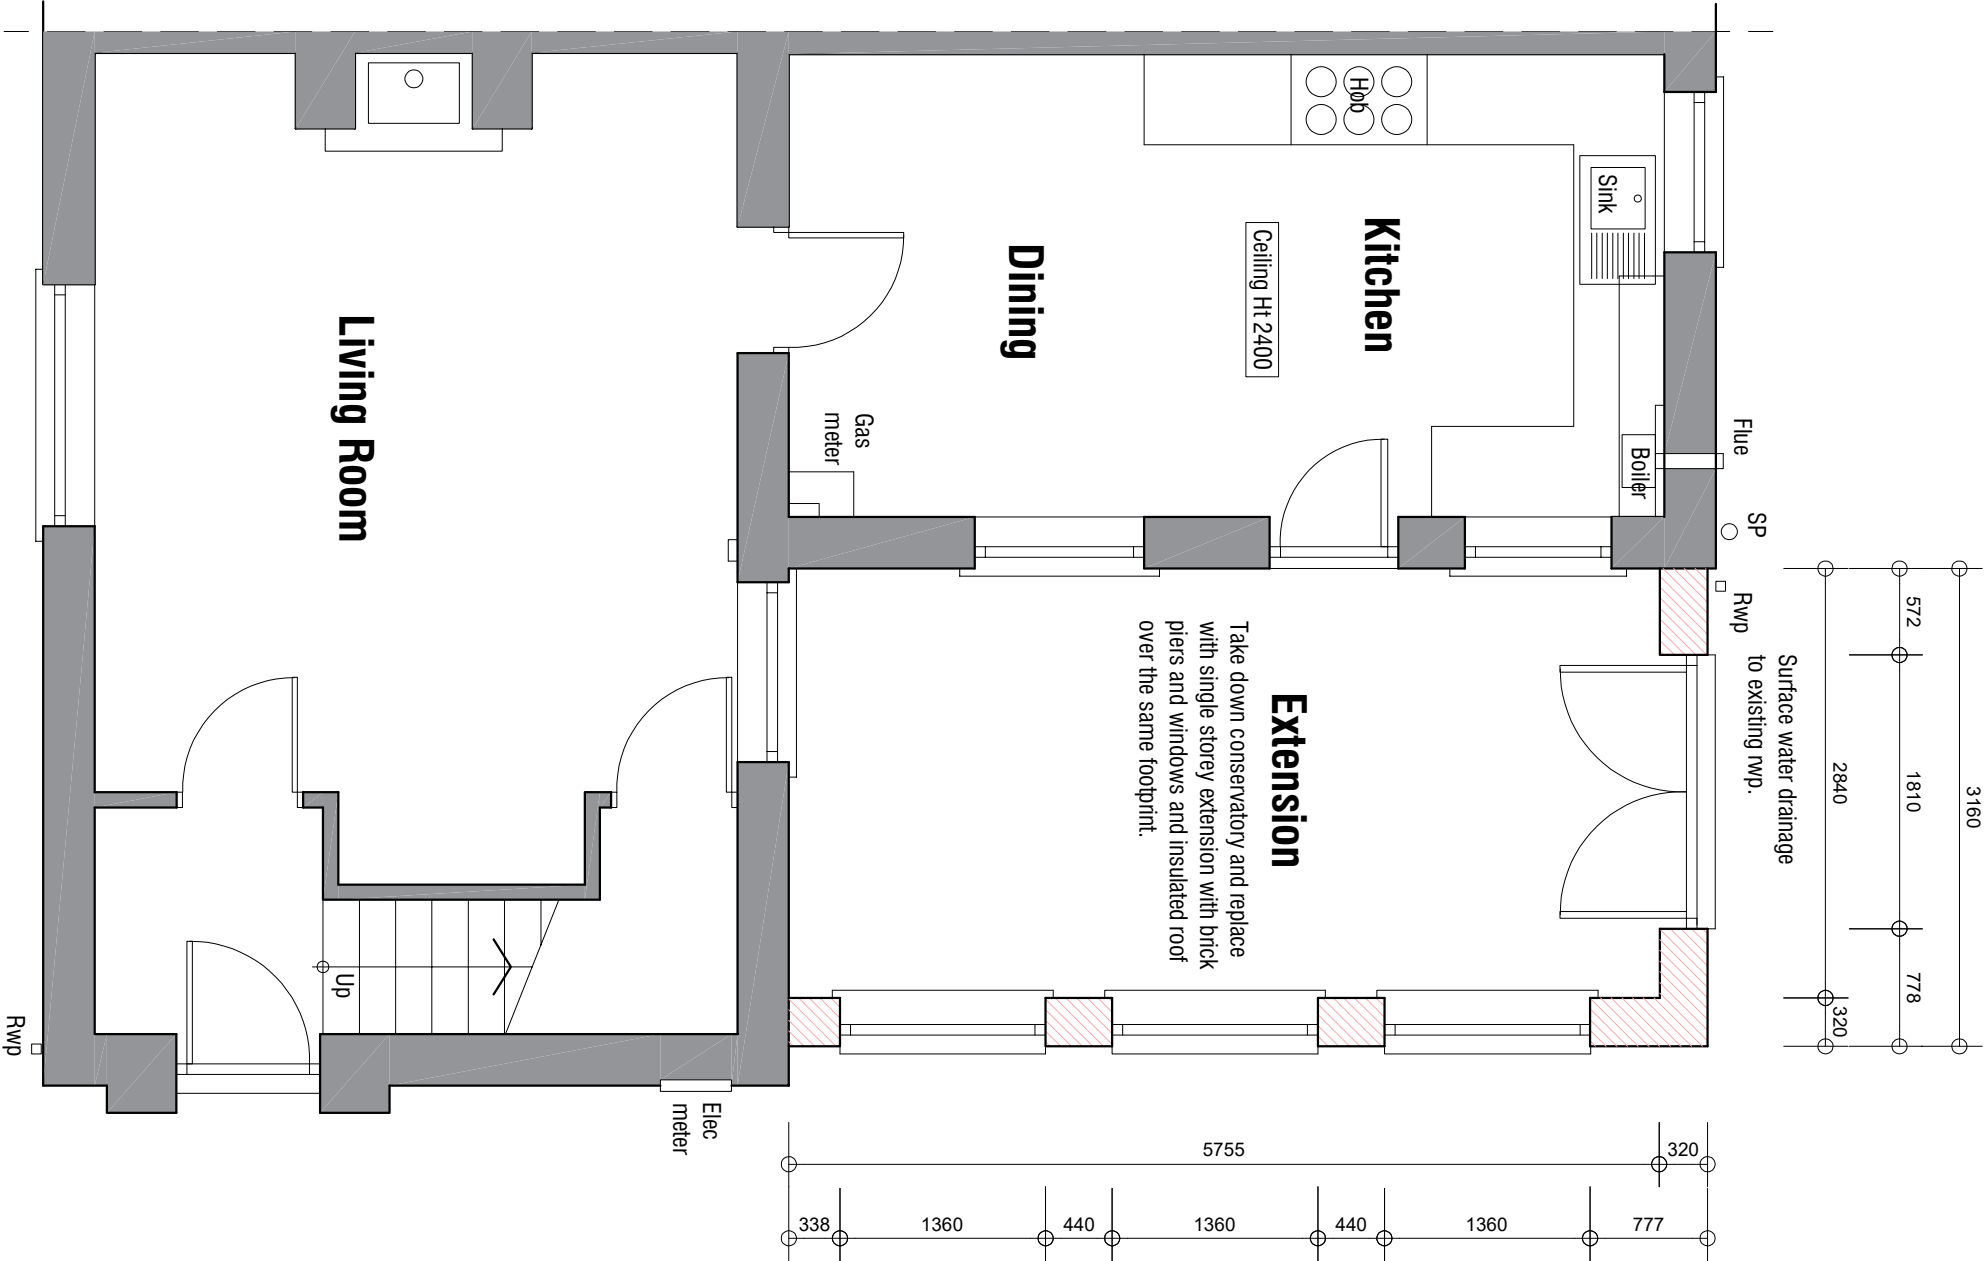

Rev A 05.04.2022 - Amend rear doors.

15 Hackings Avenue
Penistone
Sheffield
S36 6BN

Proposals - Option A
Plans & Elevations

mboothdesign

architectural design and building consultants

Fairfield House

Barnesdale Close Barnsley

S70 2PL

Tel: 07881898300

E: mark@mboothdesign.co.uk

Scale

1:50 1:100 @ A3

Drawn

MB

Date

March 2022

Ref.

22.06

Dwg No.

P01

Rev.

A

0cm

2cm

4cm

Copyright mboothdesign. All dimensions in millimeters unless otherwise stated.

Dimensions for setting out in existing buildings are to be checked and verified on site.