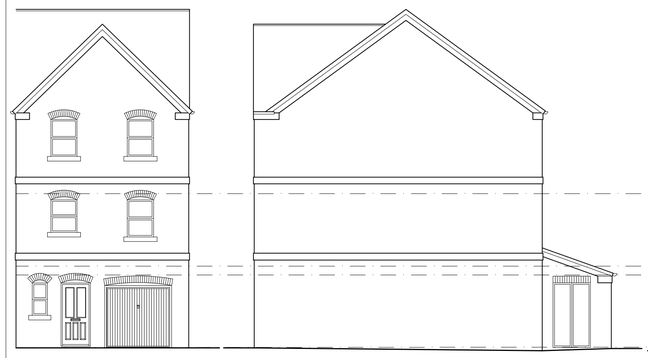

EXISTING FRONT ELEVATION
SCALE 1:100

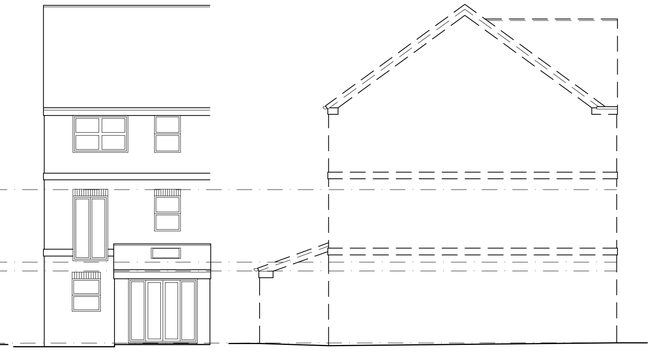

EXISTING SIDE ELEVATION
SCALE 1:100

EXISTING REAR ELEVATION
SCALE 1:100

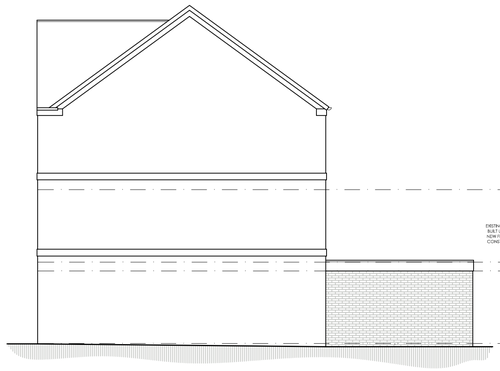

PROPOSED SIDE ELEVATION
SCALE 1:100

PROPOSED REAR ELEVATION
SCALE 1:100

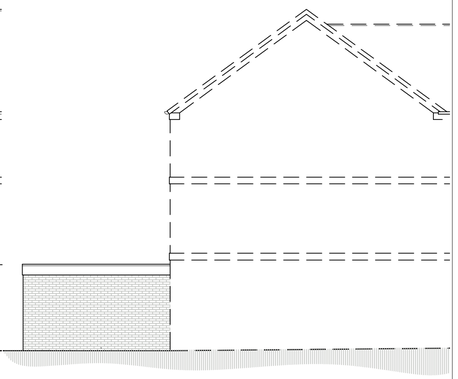

PROPOSED SIDE ELEVATION
SCALE 1:100

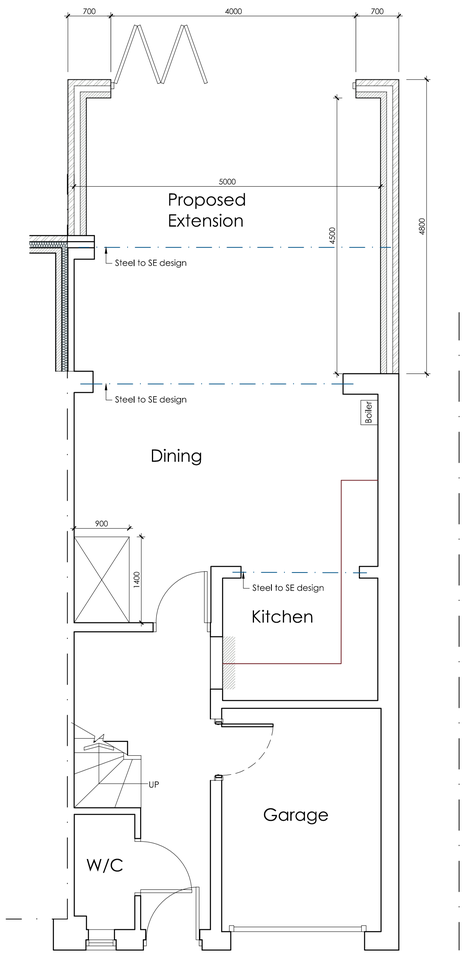

PROPOSED GROUND FLOOR PLAN
SCALE 1:50

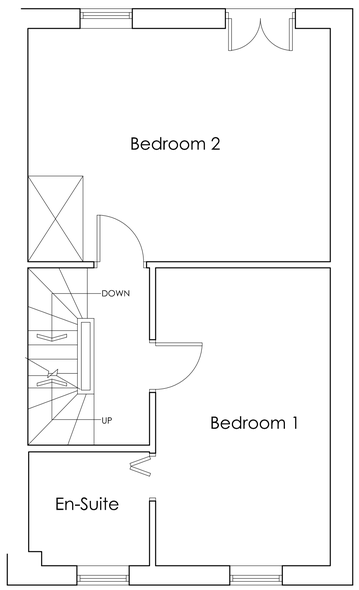

PROPOSED FIRST FLOOR PLAN
SCALE 1:50

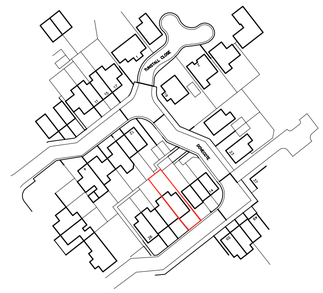

LOCATION PLAN
SCALE 1:1250

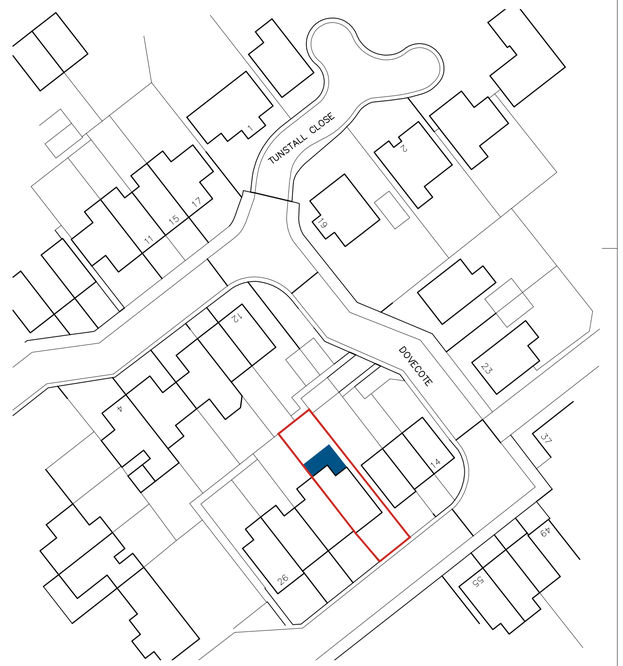

BLOCK PLAN
SCALE 1:500

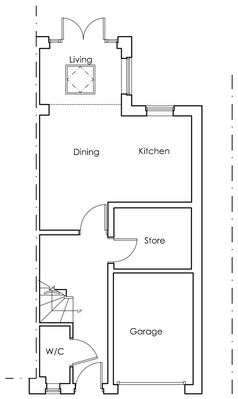

EXISTING GROUND FLOOR PLAN
SCALE 1:100

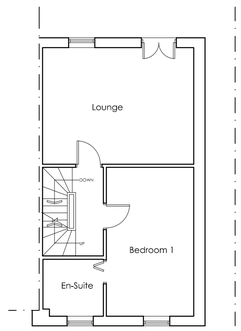

EXISTING FIRST FLOOR PLAN
SCALE 1:100

White Agus PARTNERSHIP
ARCHITECTURAL SERVICES
OFFICE ONE.
34 VICTORIA ROAD,
BARNSLEY,
S70 2BU
Phone: 01226 208482
Email: info@whiteaguspartnership.co.uk
Web: www.whiteaguspartnership.co.uk

Project.	Client.
PROPOSED ALTERATIONS AT 20 DOVECOTE, WOMBWELL BARNSLEY, S73 0LS	MRS PILKINGTON

Drawing Title.	Date.	Scale.
PLANS AND ELEVATIONS	DECEMBER 2021	1:50 & 1:100 @ A1
	Ref. 21–160	Dwg. No. 01 / Rev. B

Date	Suffix	Description	Date	Suffix	Description
21/12/2021	A	REVISED BOUNDARY			
25/03/2022	B	REVISED TO CLIENTS REQUIREMENTS			
29/03/2022	C	DOORS REVISED			