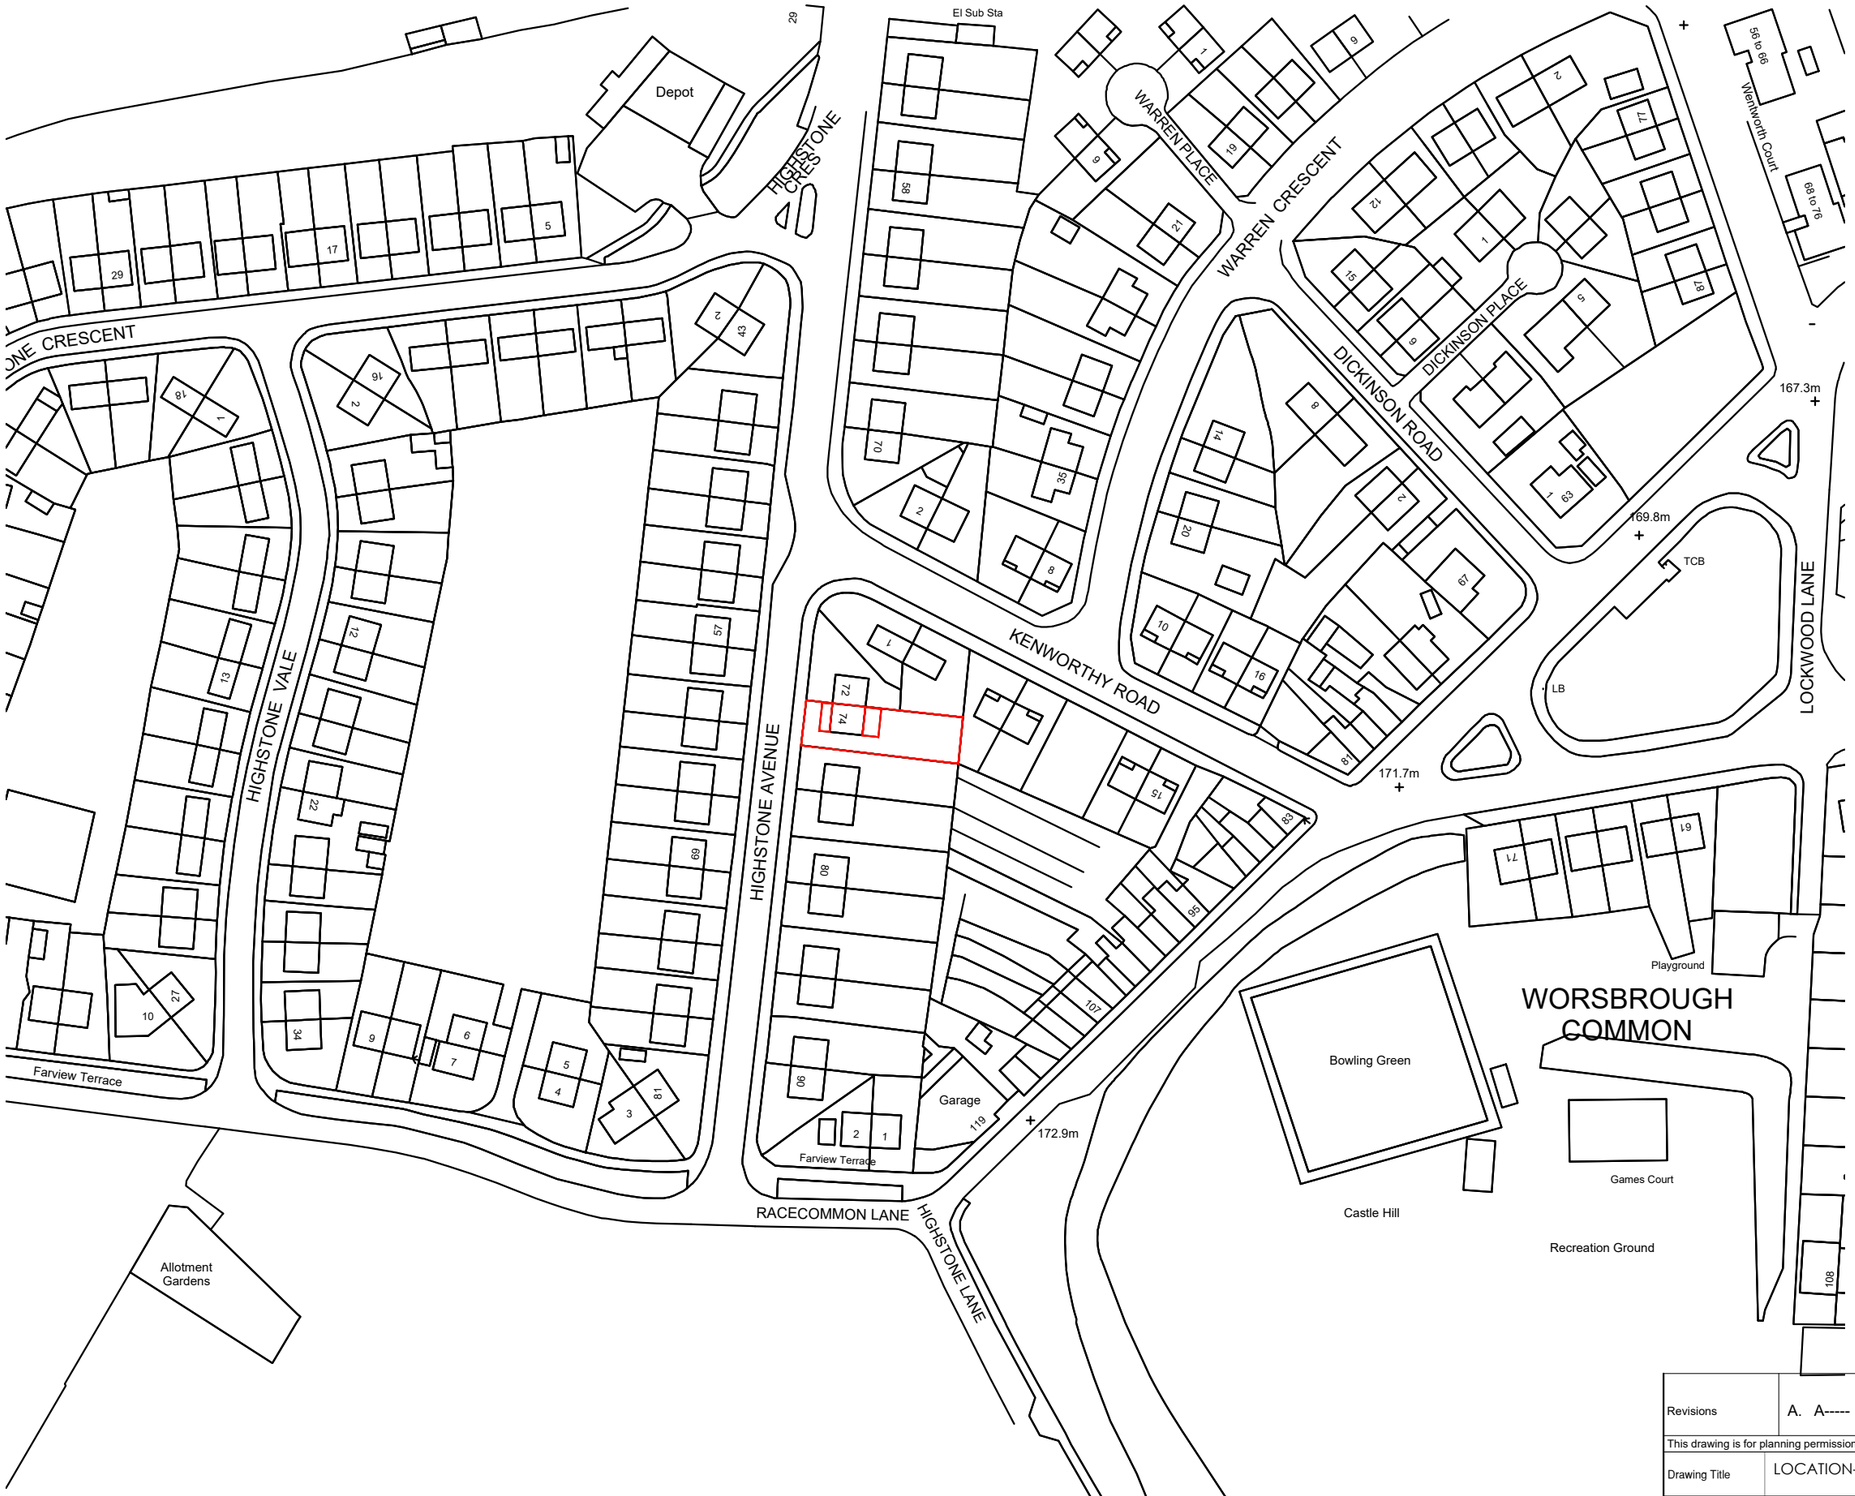

0 12.5 25 37.5 50 62.5 m

SCALE 1:1250

Revisions	A. A-----	00-00-00
This drawing is for planning permission only and is not a construction drawing.		
Drawing Title	LOCATION-PLAN	
Job No. - Dwg No.	EMK/2025/11 .	—
Client:	Edyta and Michal Kadela 74 Highstone Avenue Worsbrough; Barnsley S70 4LF .	
Scale.	1:1250	