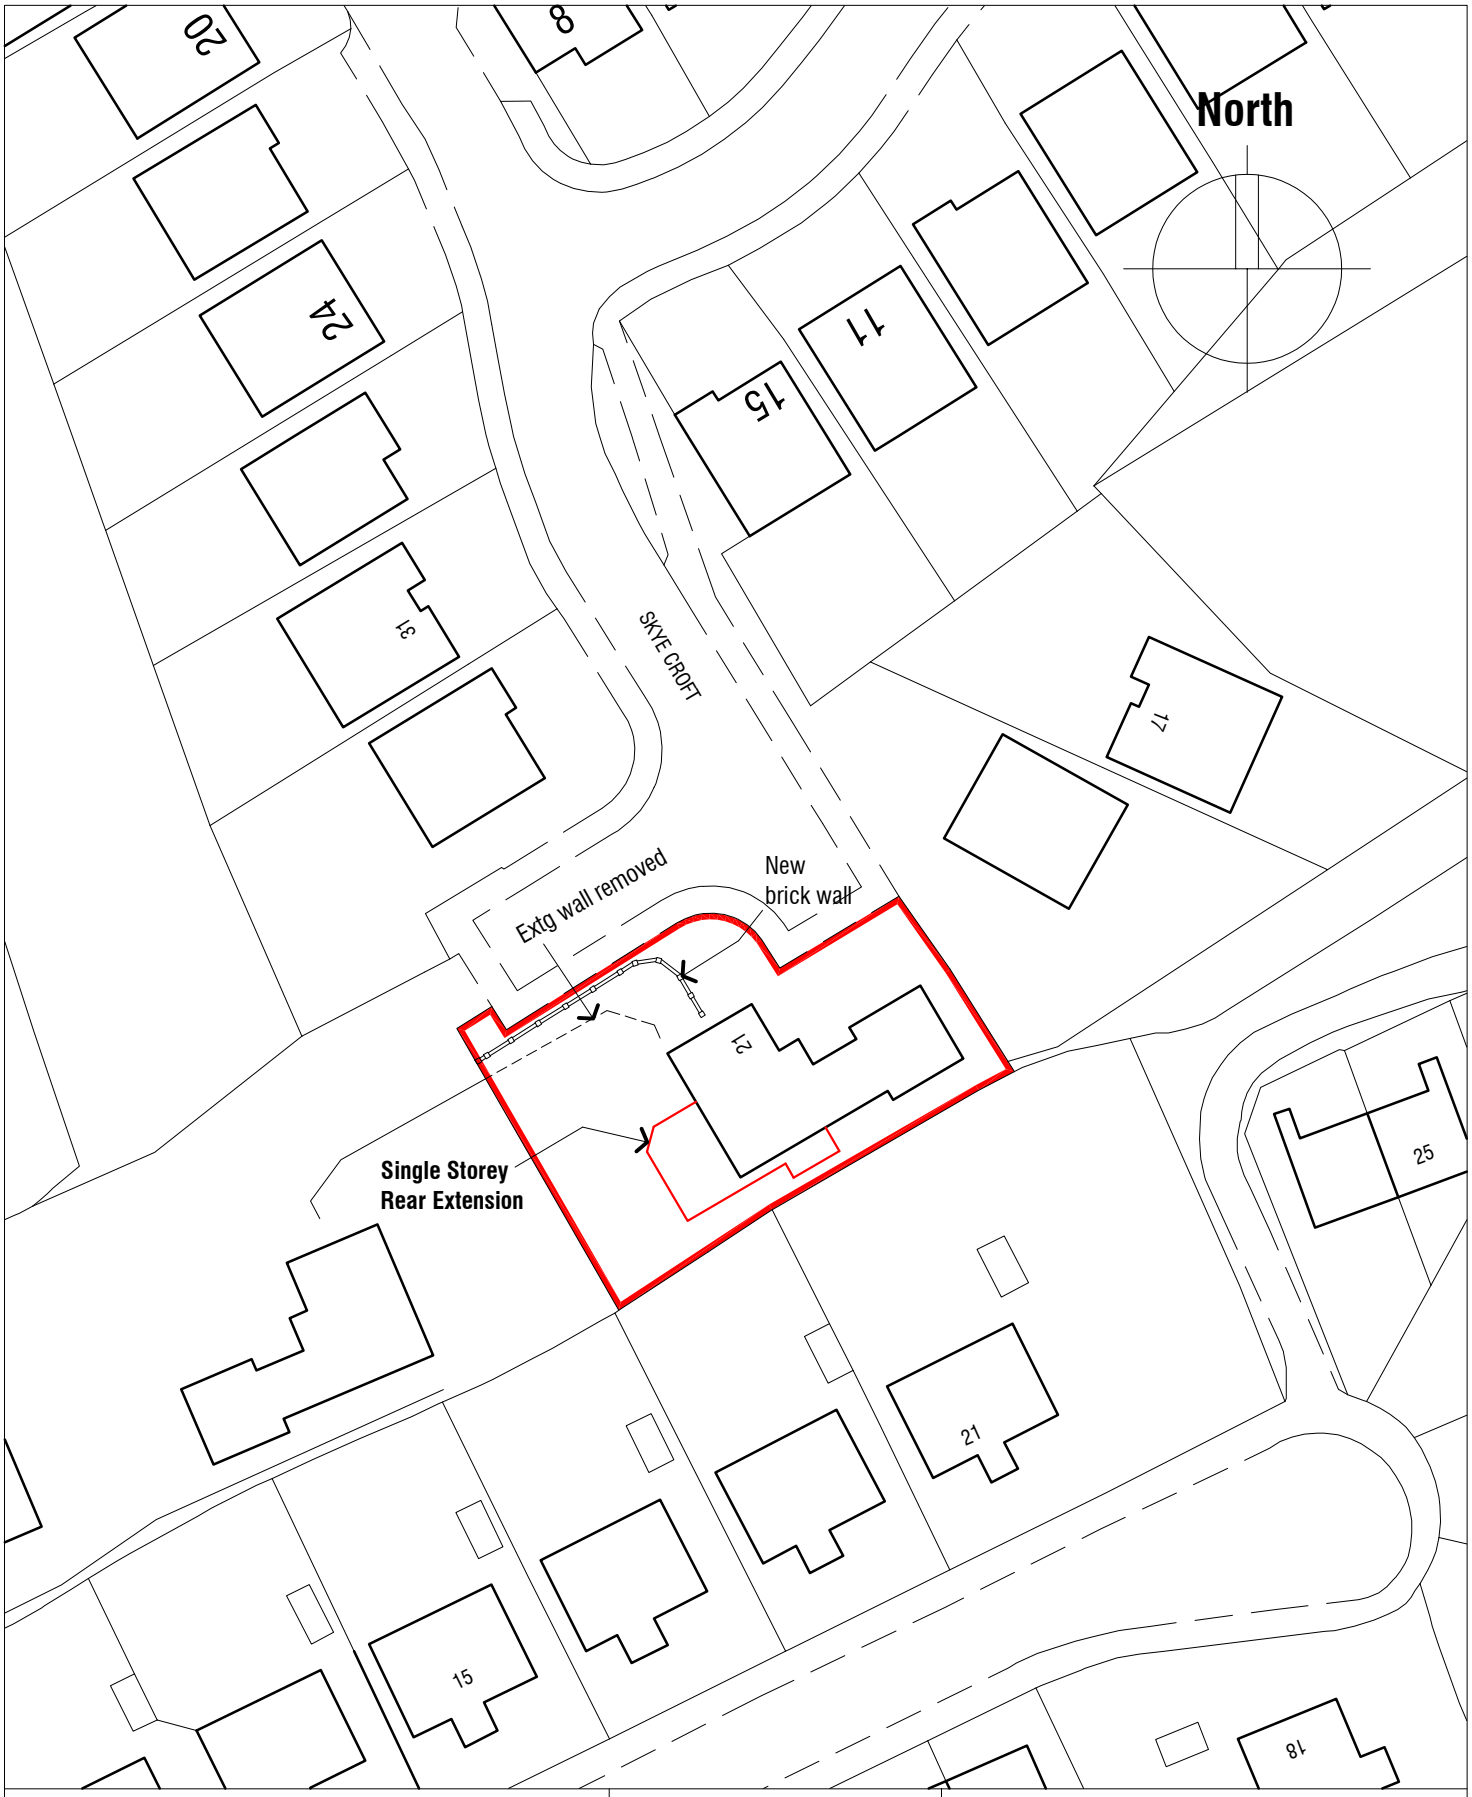


21 SKYE CROFT
ROYSTON
BARNSLEY
S71 4EL

PROPOSALS

Scale 1:500

Date July 2018

Ref 18.11

Drwg No BP1

mboothdesign
architectural design and building consultants

Fairfield House
Berneslai Close Barnsley
S70 2FL
T: 01226 286256
M: 07881898300
E: mark@mboothdesign.co.uk