


PROPOSED PLAN VIEW
1:50

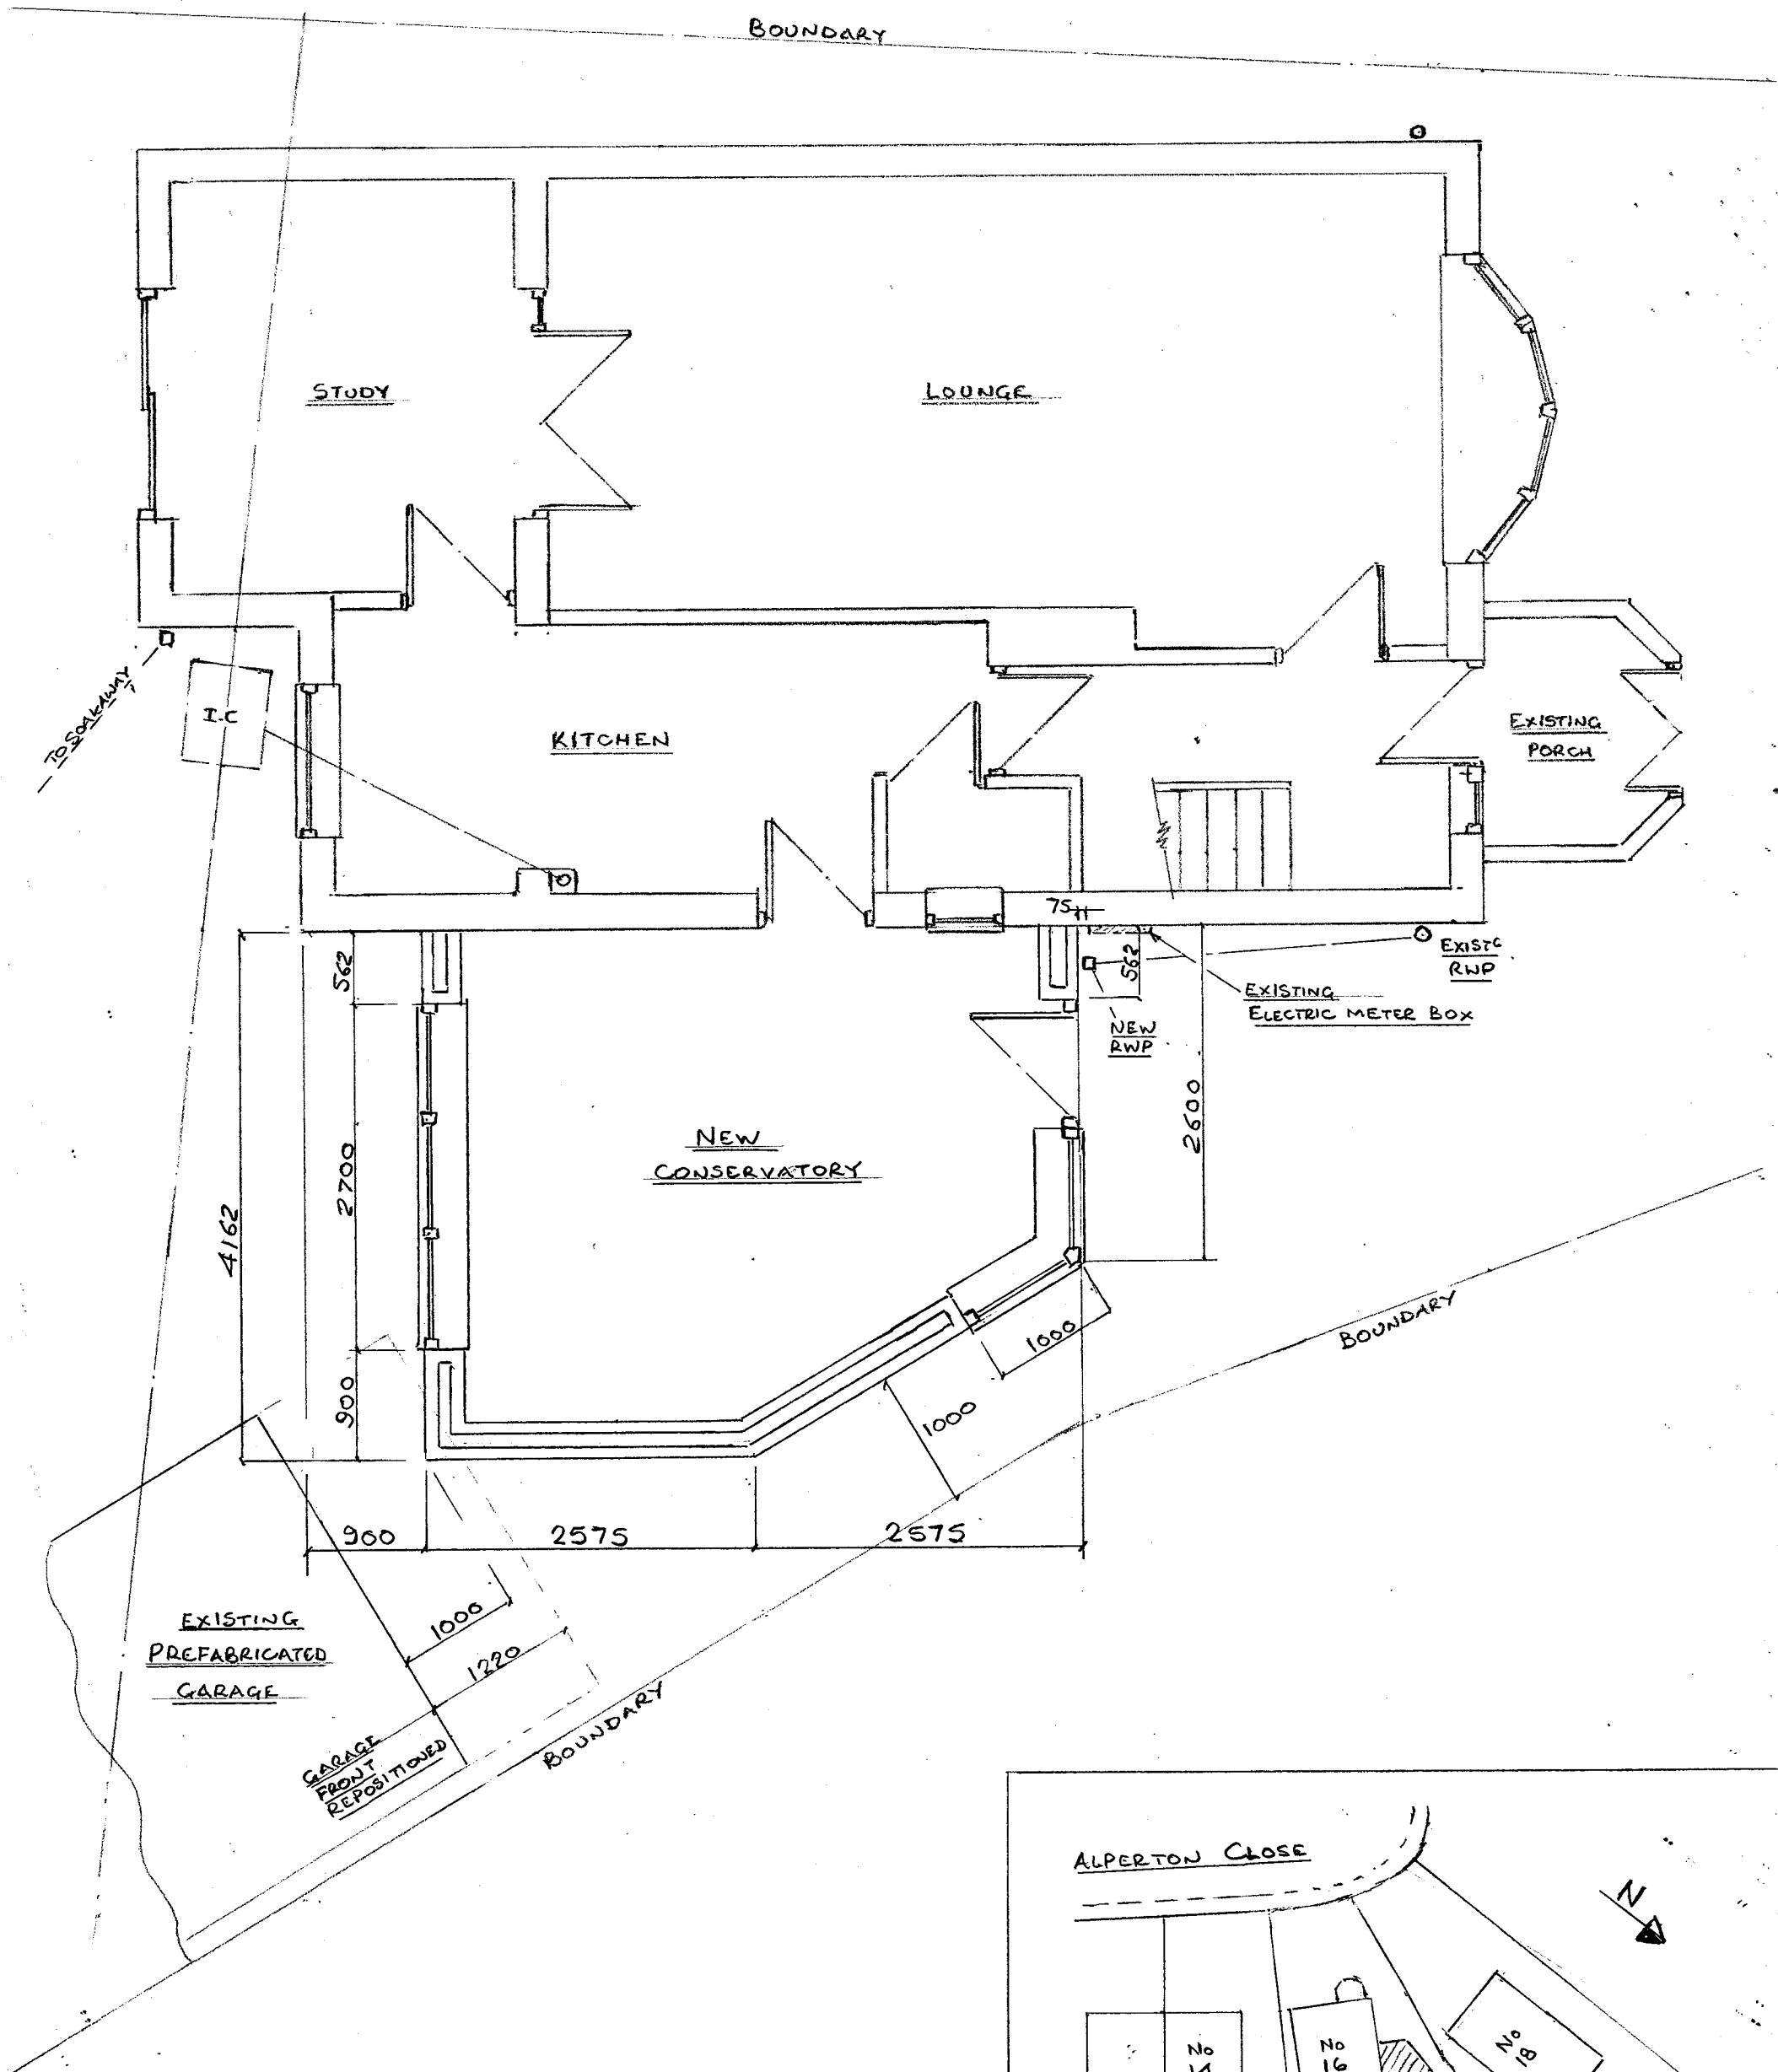

PROPOSED CONSERVATORY
16 ALPERTON CLOSE
SHEET 5 OF 5

