


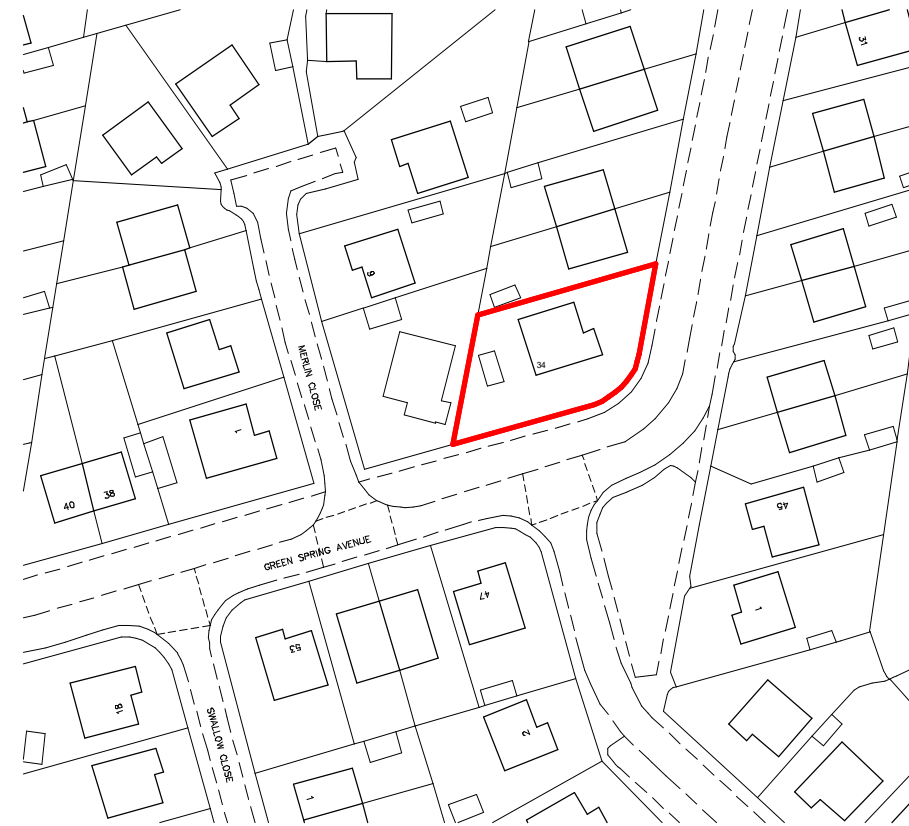


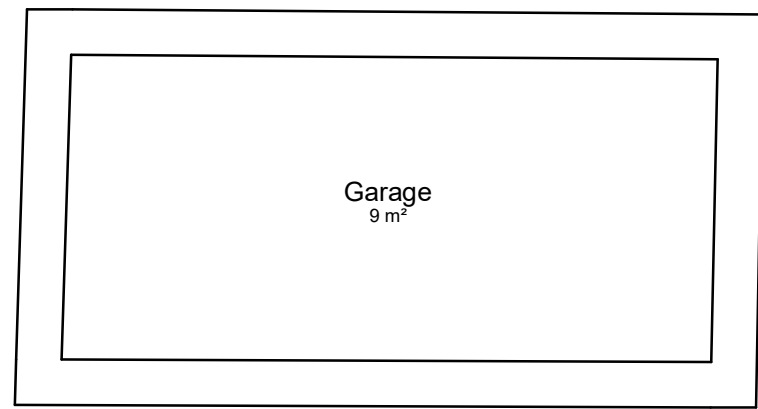

Location Plan
1 : 1250

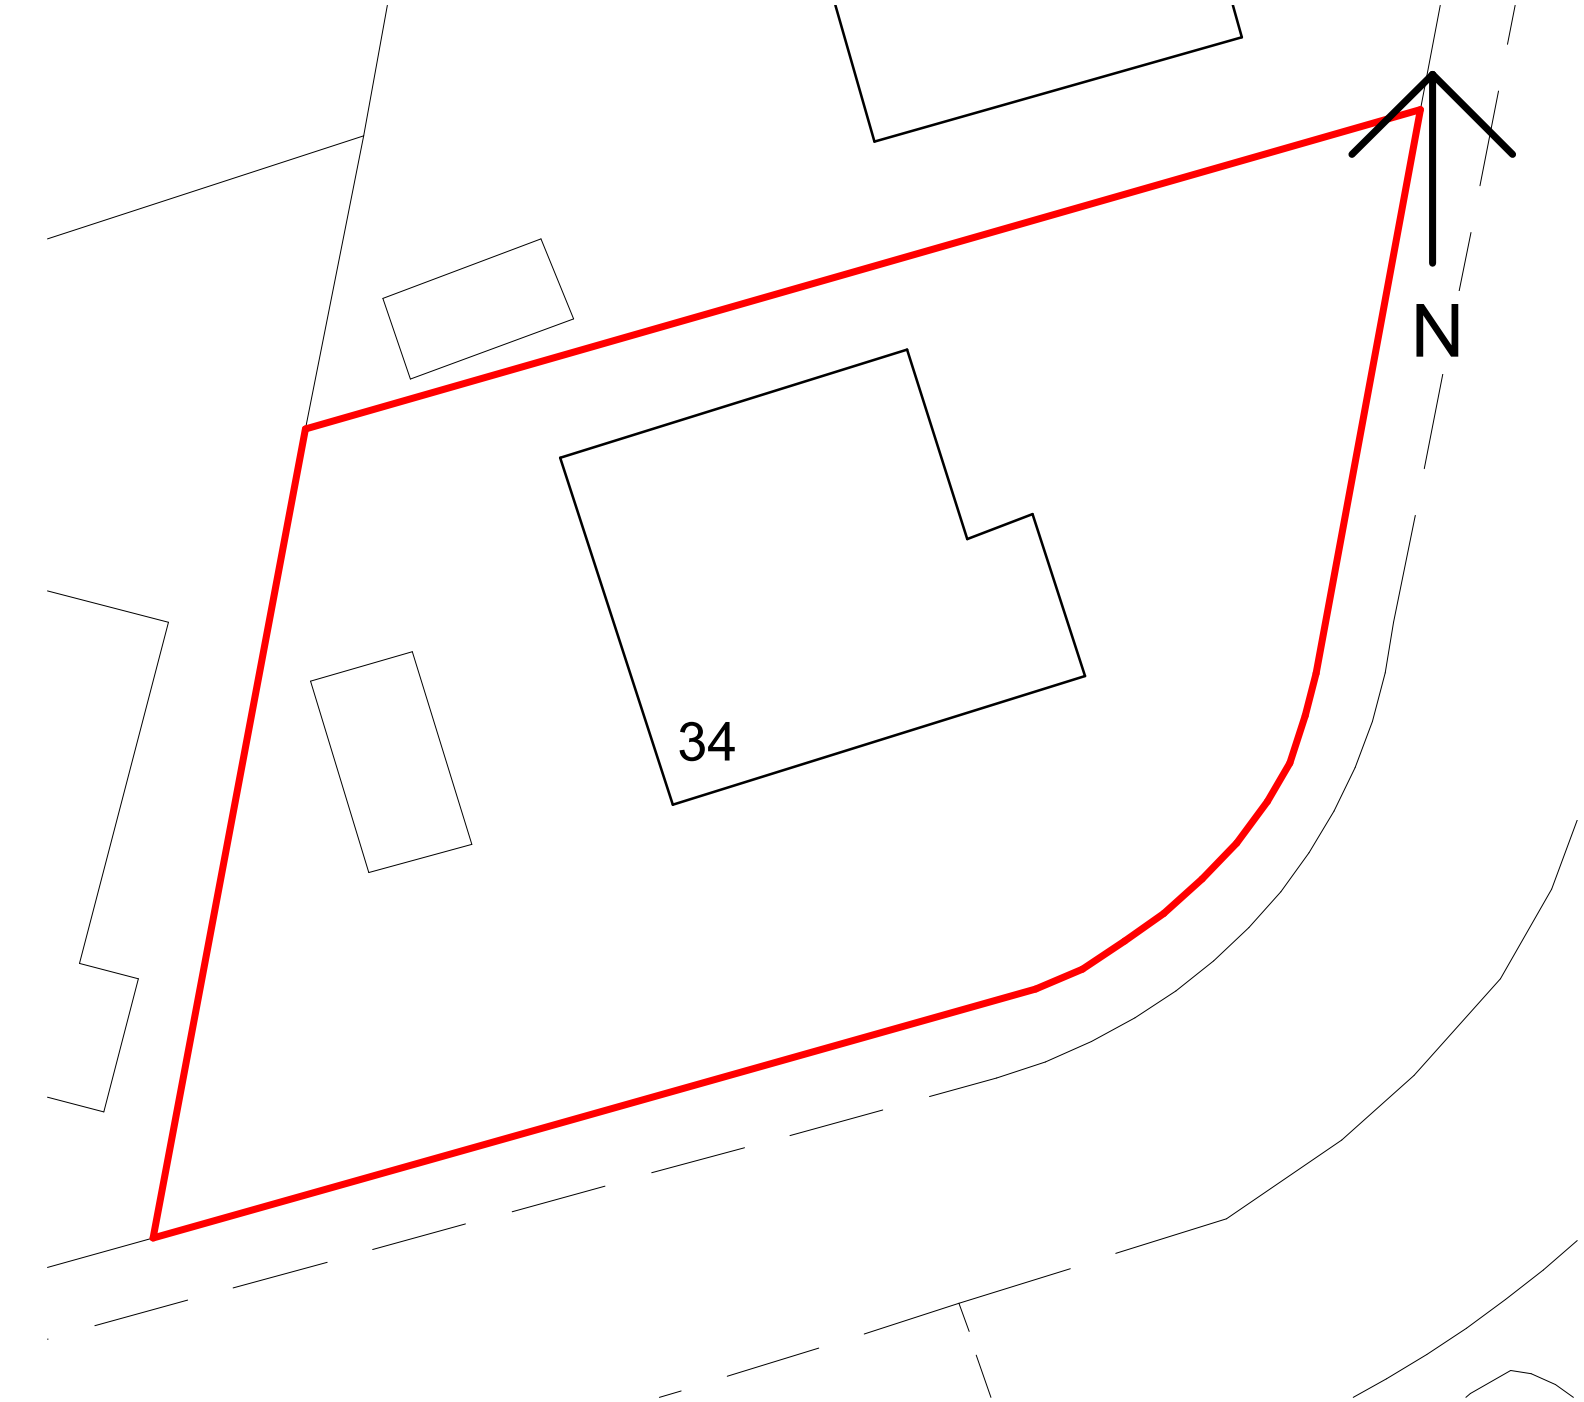


Existing Site Plan
1 : 200

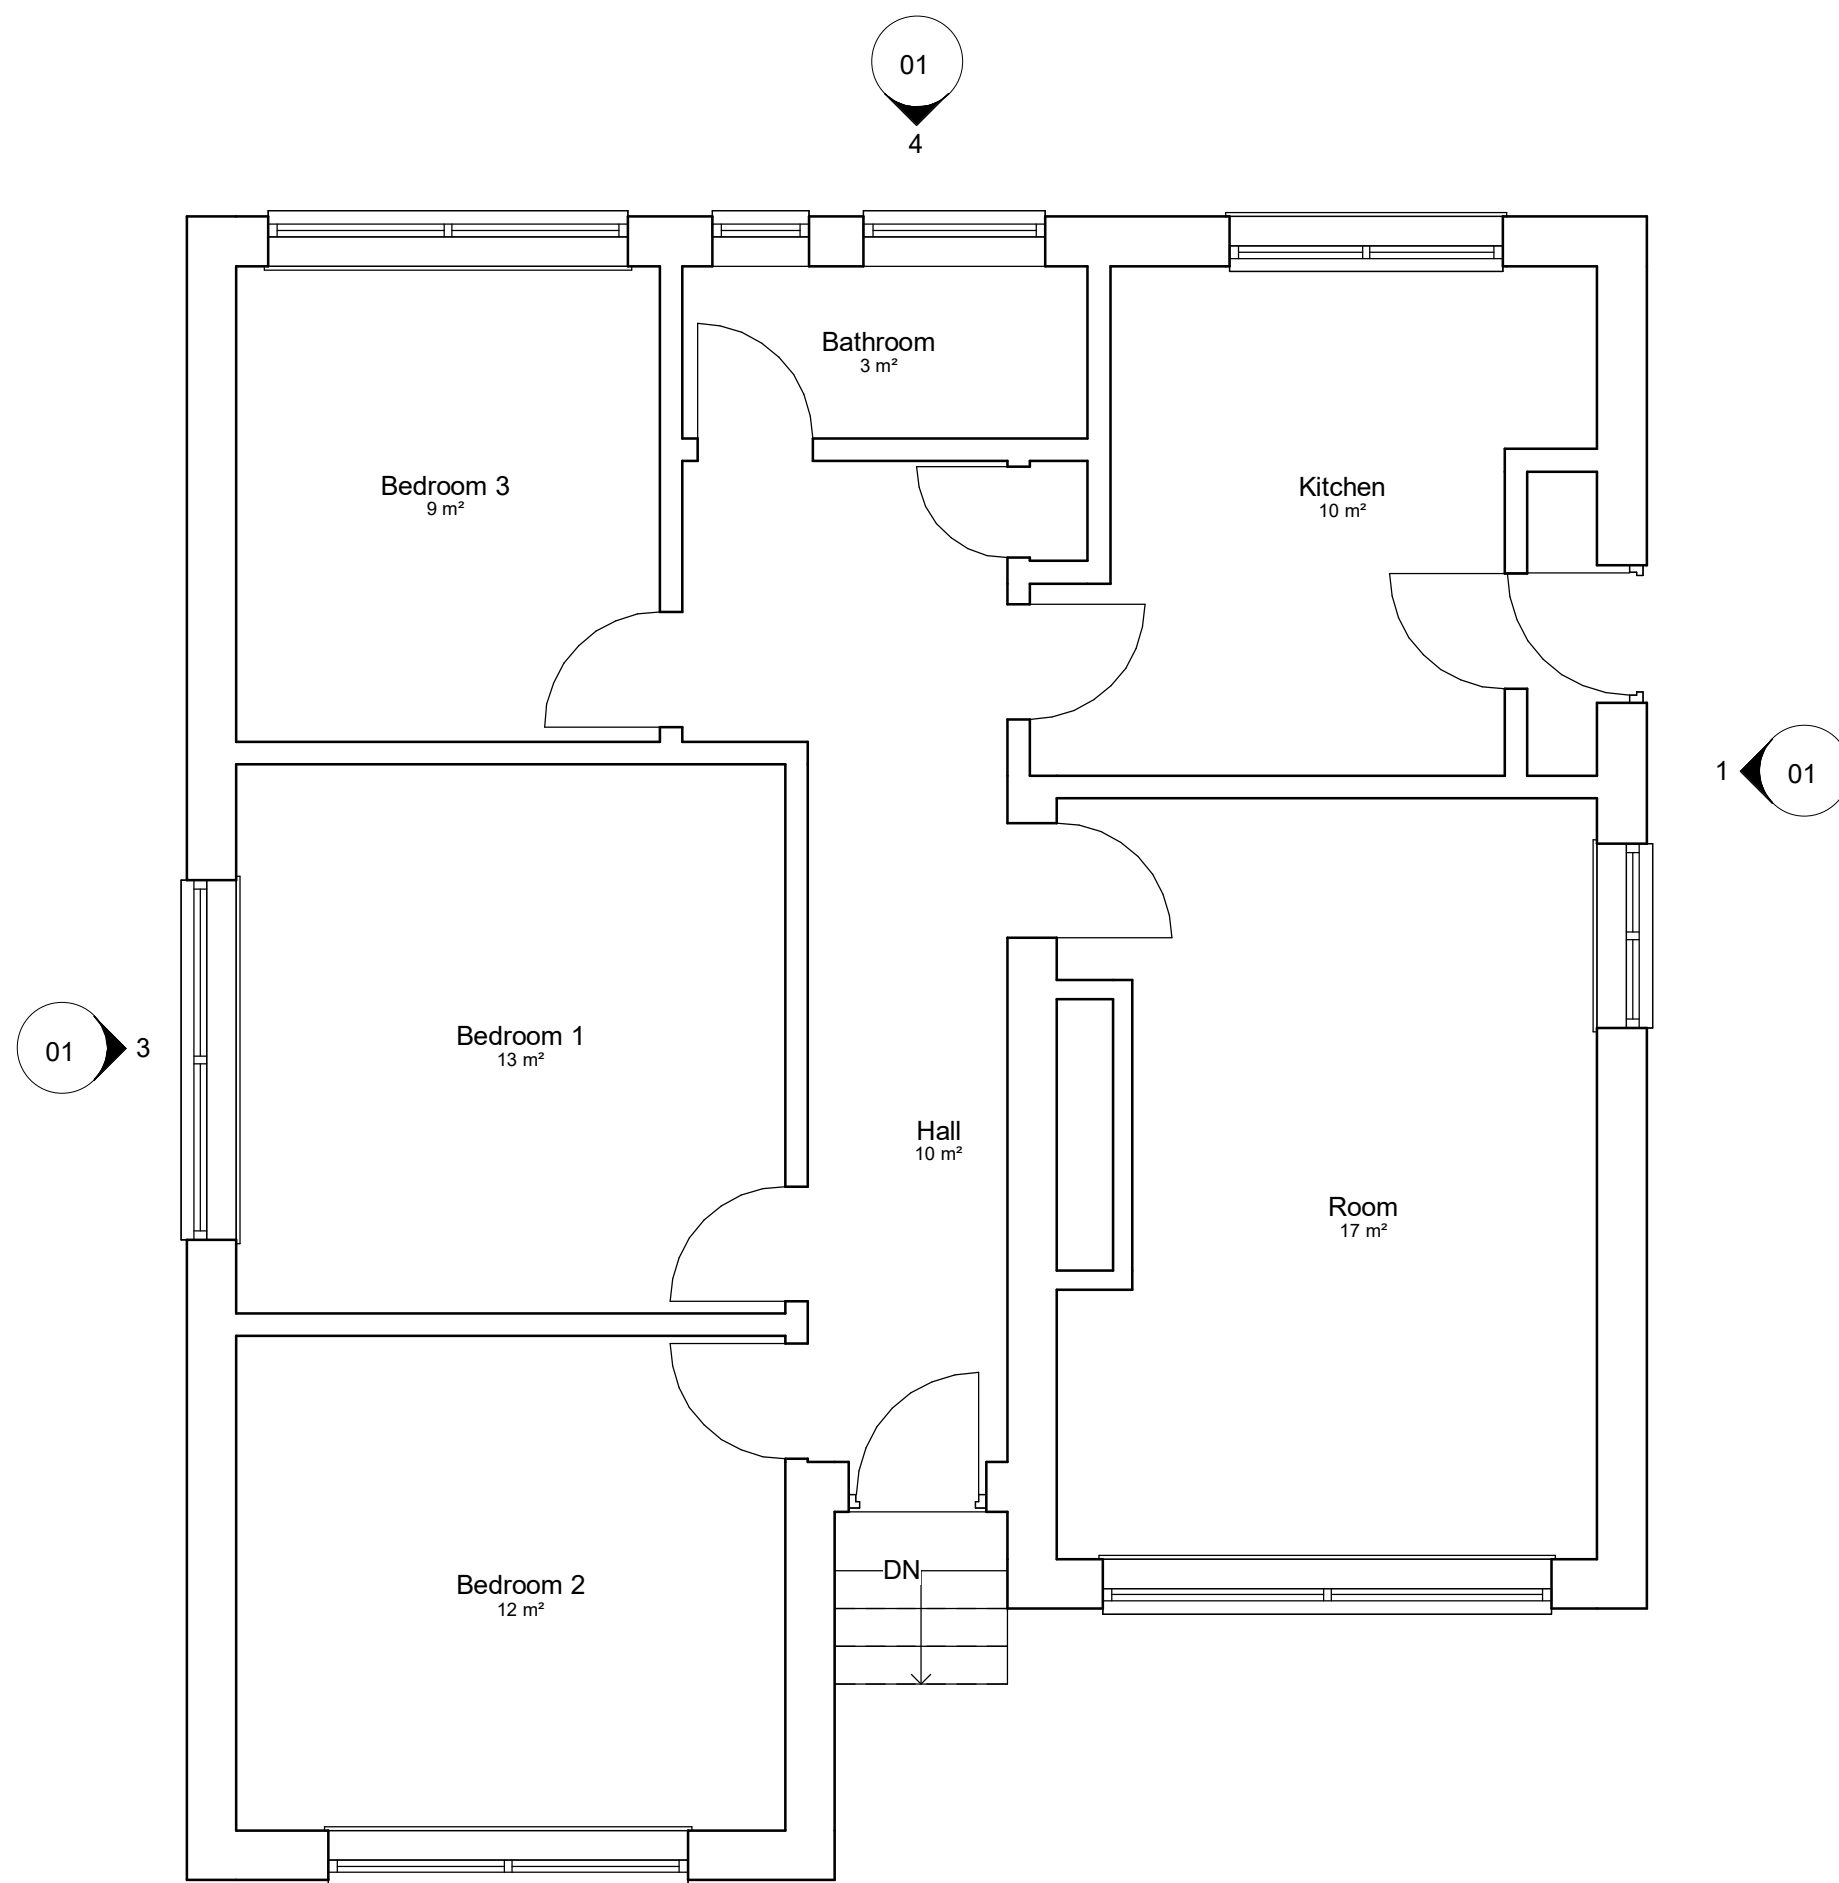


Existing Ground Floor
1 : 50




1 Existing North Elevation
1 : 50

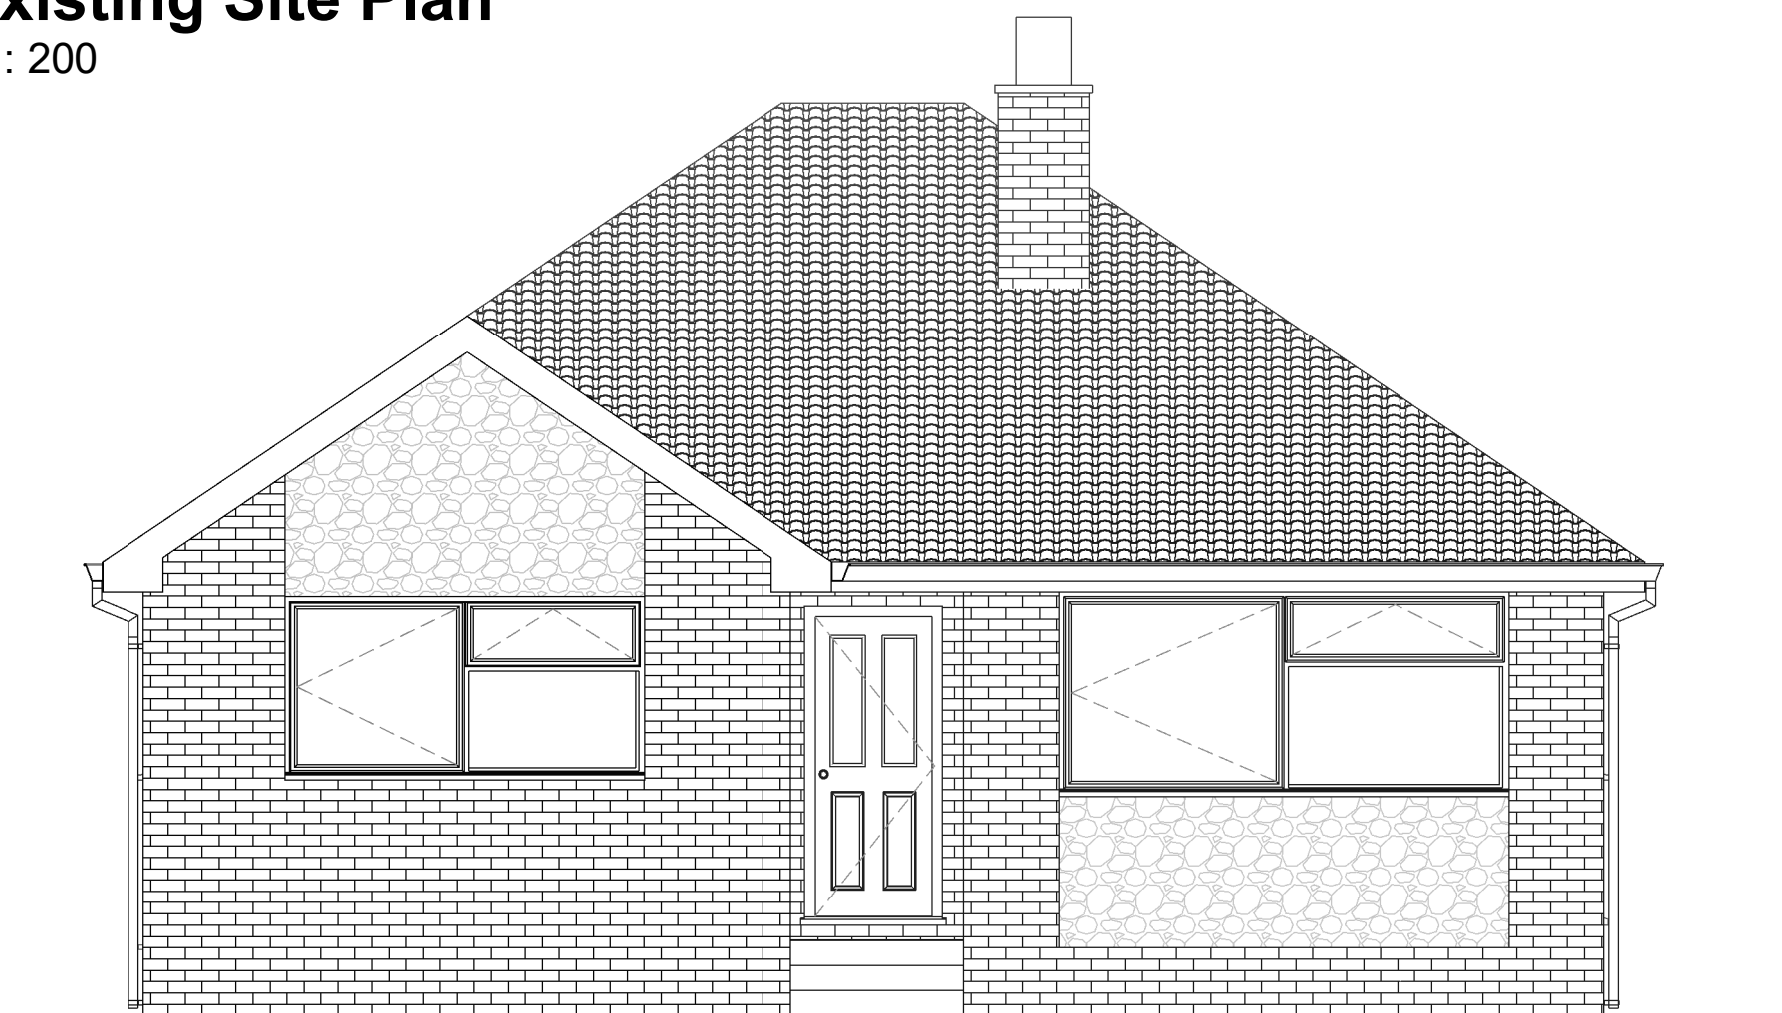

2 Existing East Elevation
1 : 50

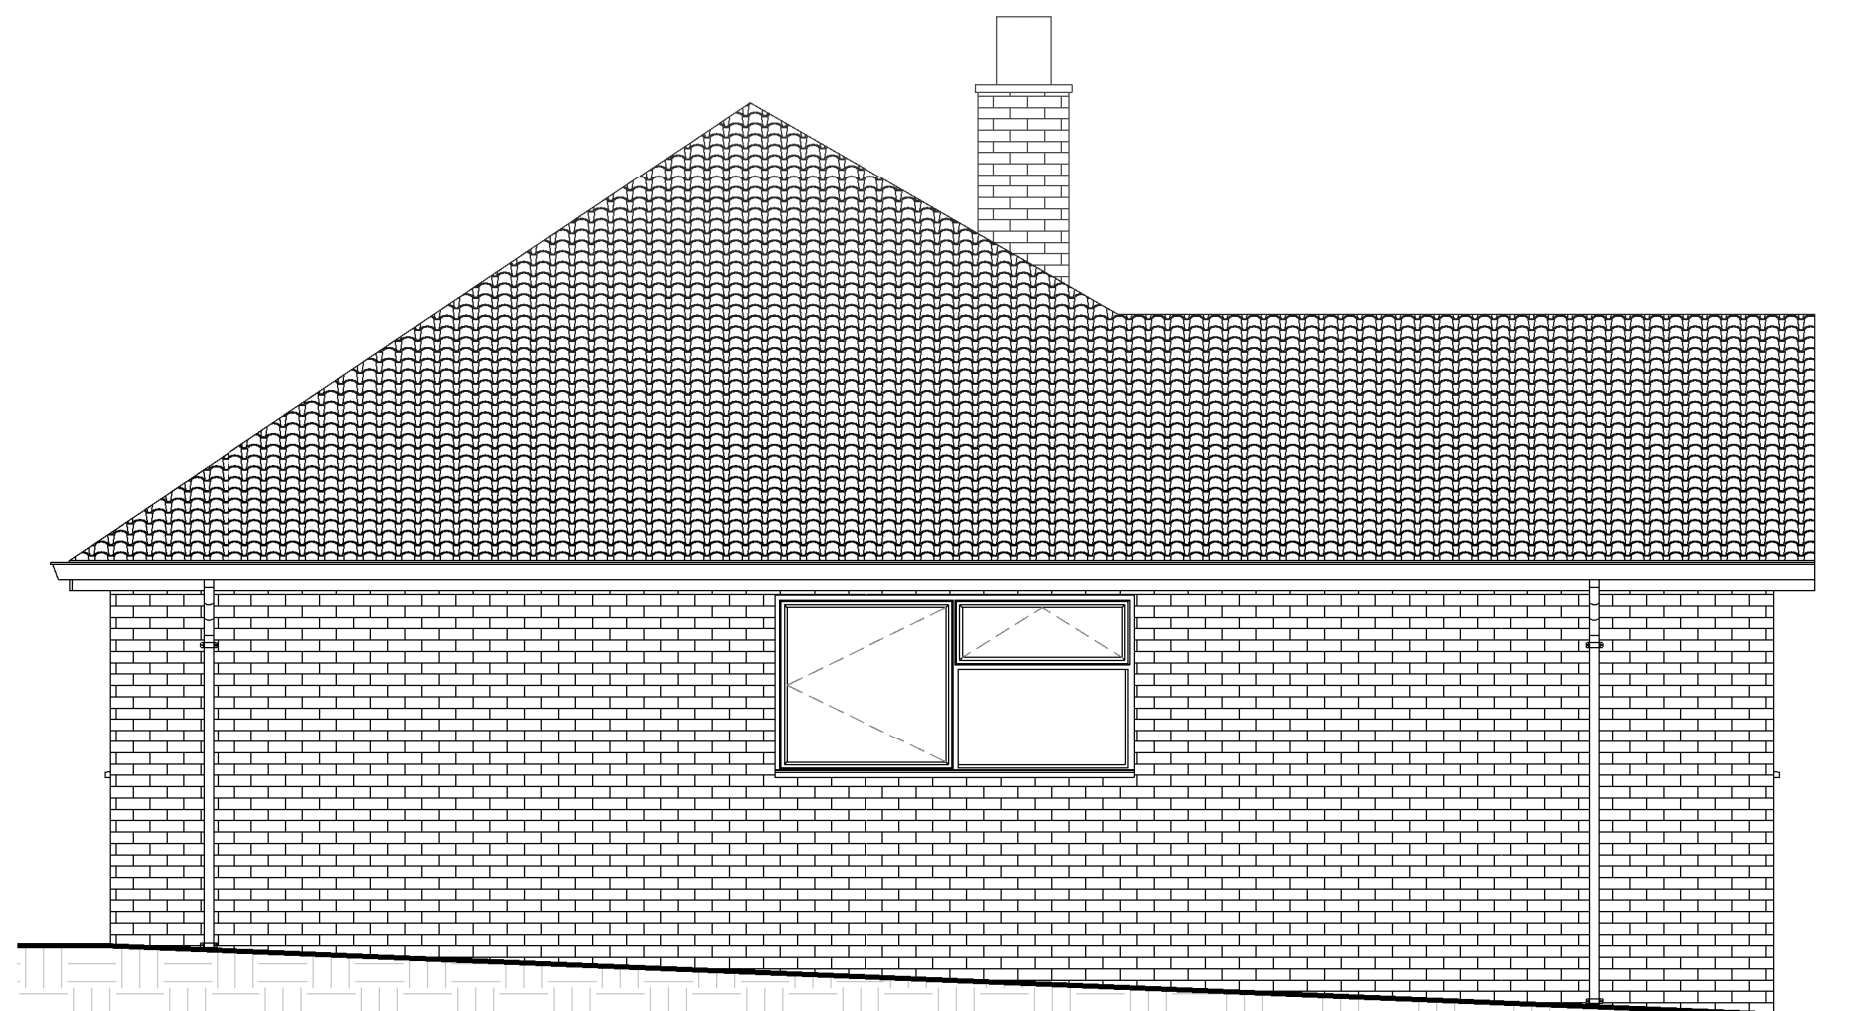

3 Existing South Elevation
1 : 50

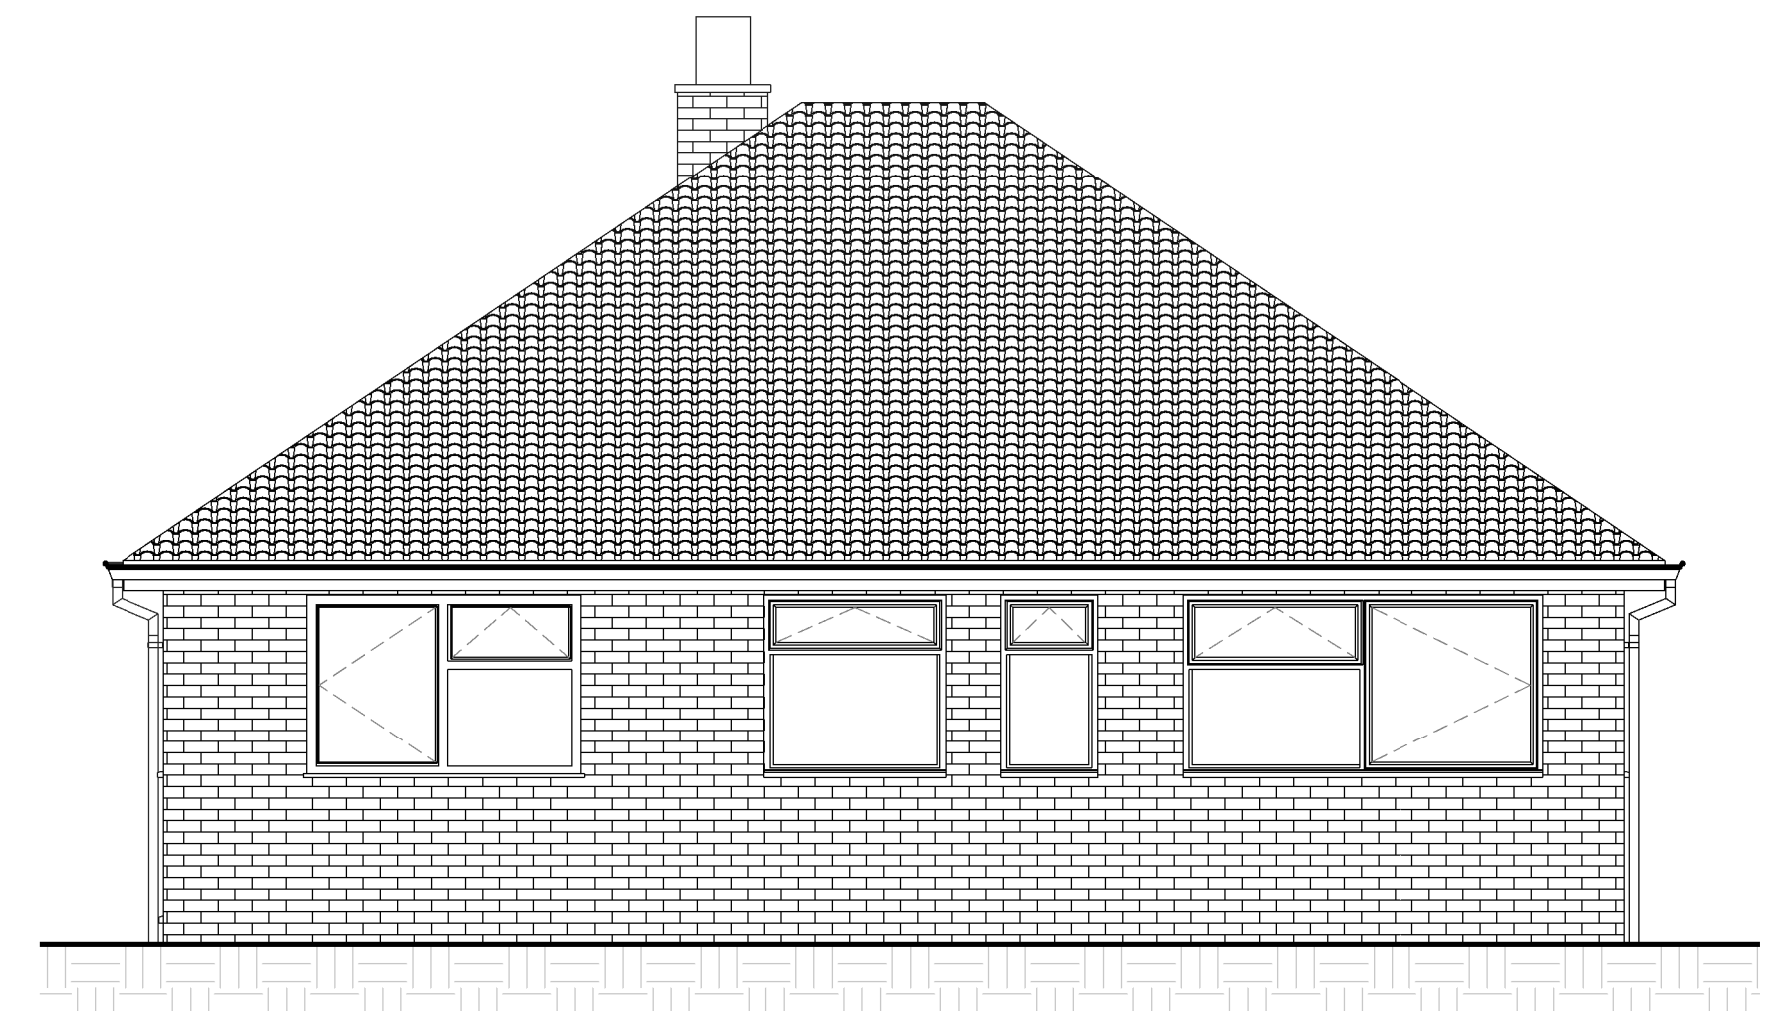

4 Existing West Elevation
1 : 50