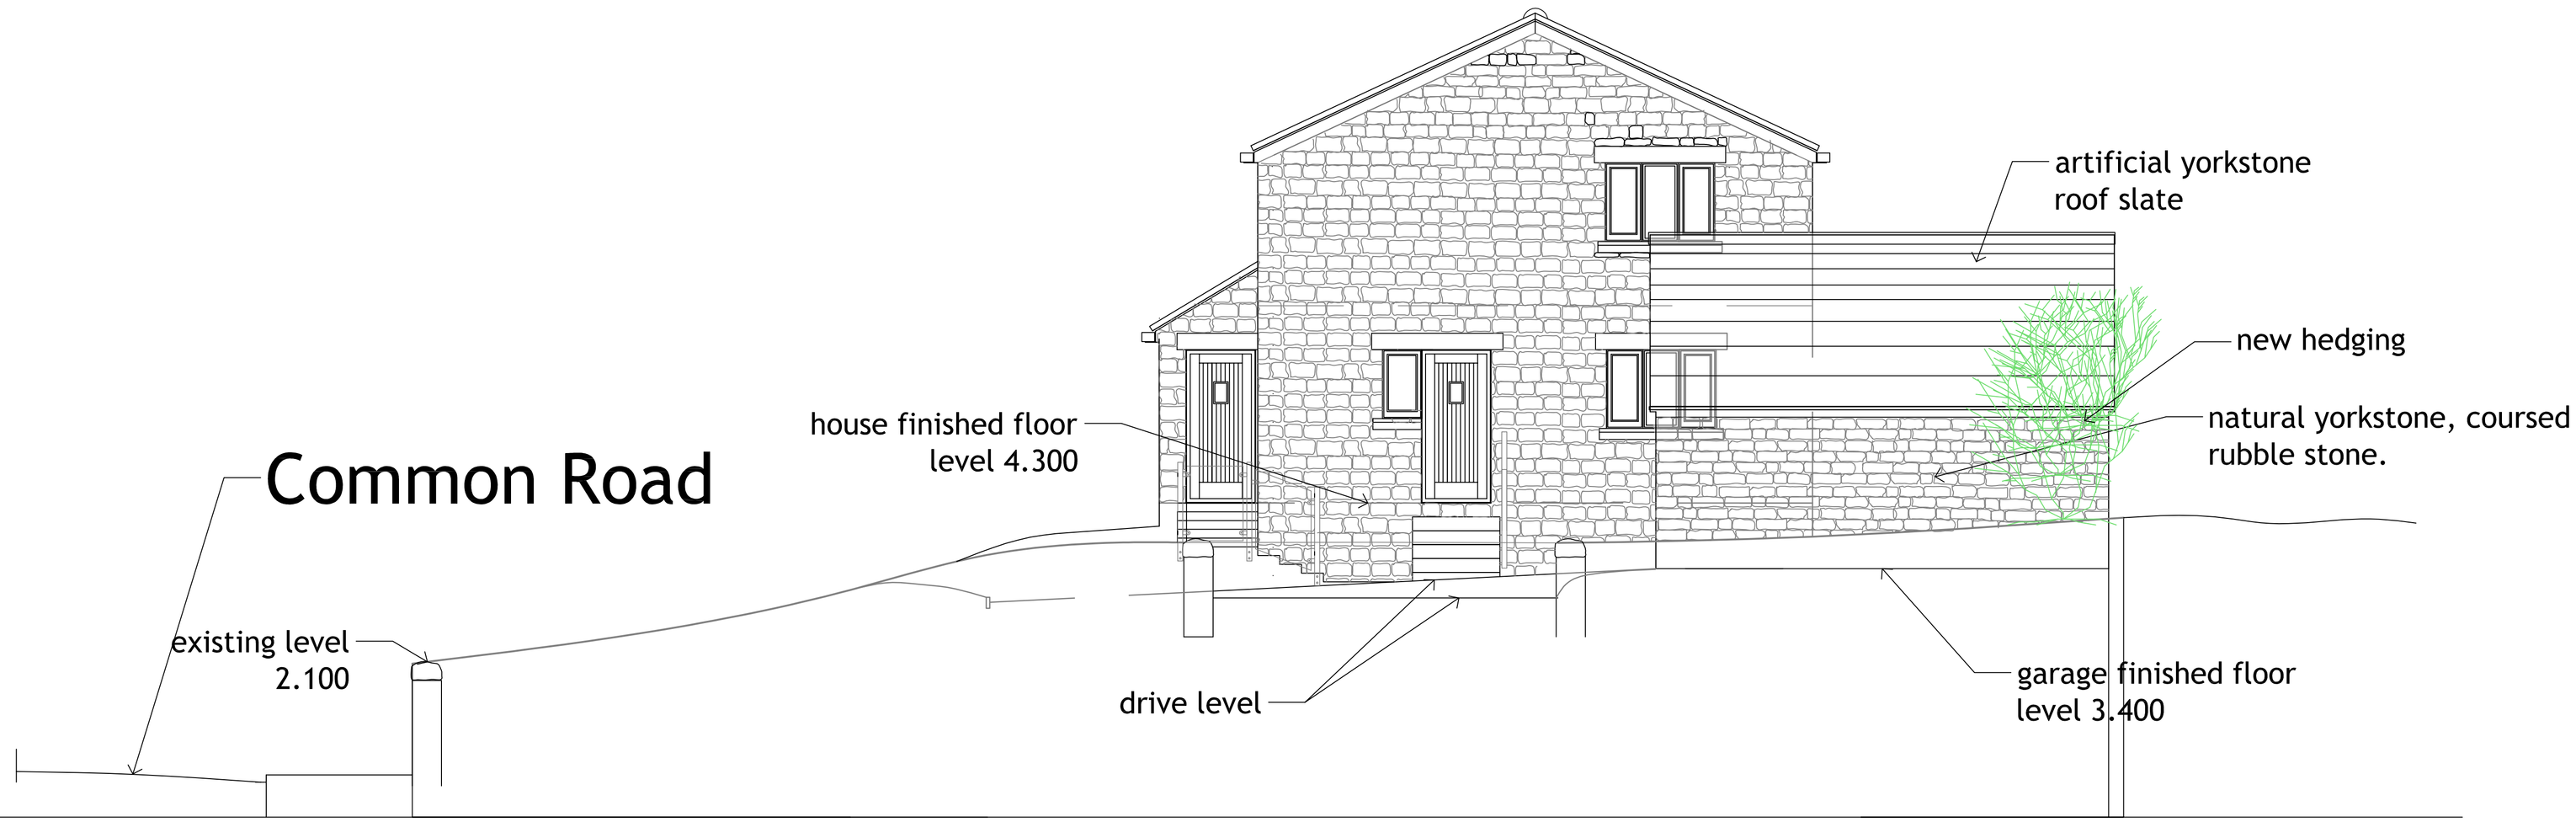

section b-b

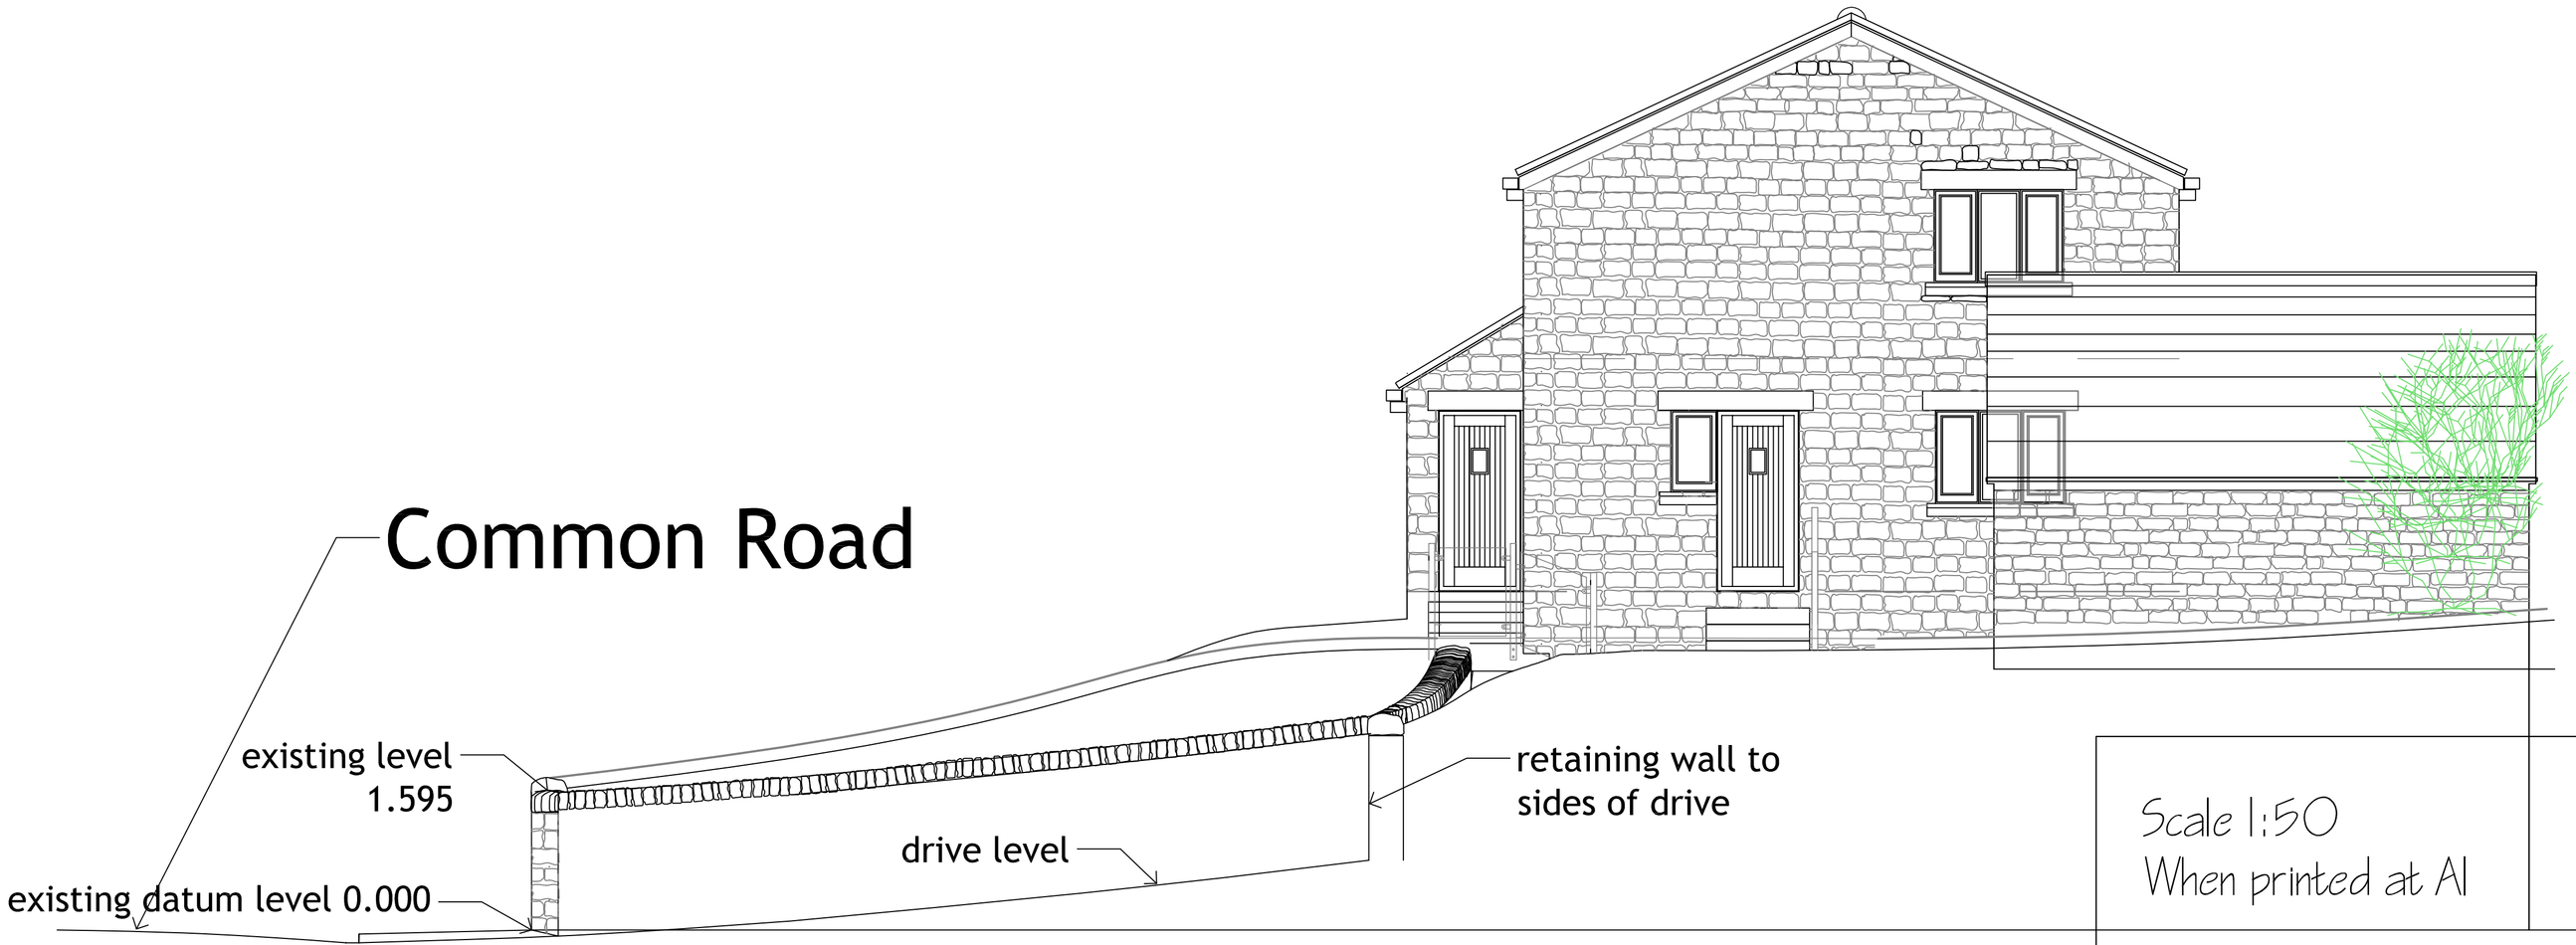

section c-c

Scale 1:50
When printed at A1

0m 1m 2m 3m 4m 5m 6m 7m 8m 9m 10m

Copyright WJOssitt FCIOB

Do Not Scale

WILLIAM OSSITT FCIOB
Building Surveyor &
Chartered Builder
34 Daleside
Thornhill Edge
Dewsbury WF12 0PJ

e-mail: bill@williamossitt.com

Tel.
Mob. 07966 577595

Client: AGC Plant Services Ltd

Proposed development
at Common Road
Brierley

Proposed
section b-b and c-c
through the site

WO	Dwg No WO.025.03
Nov 2009	Scale: 1:50 at A1