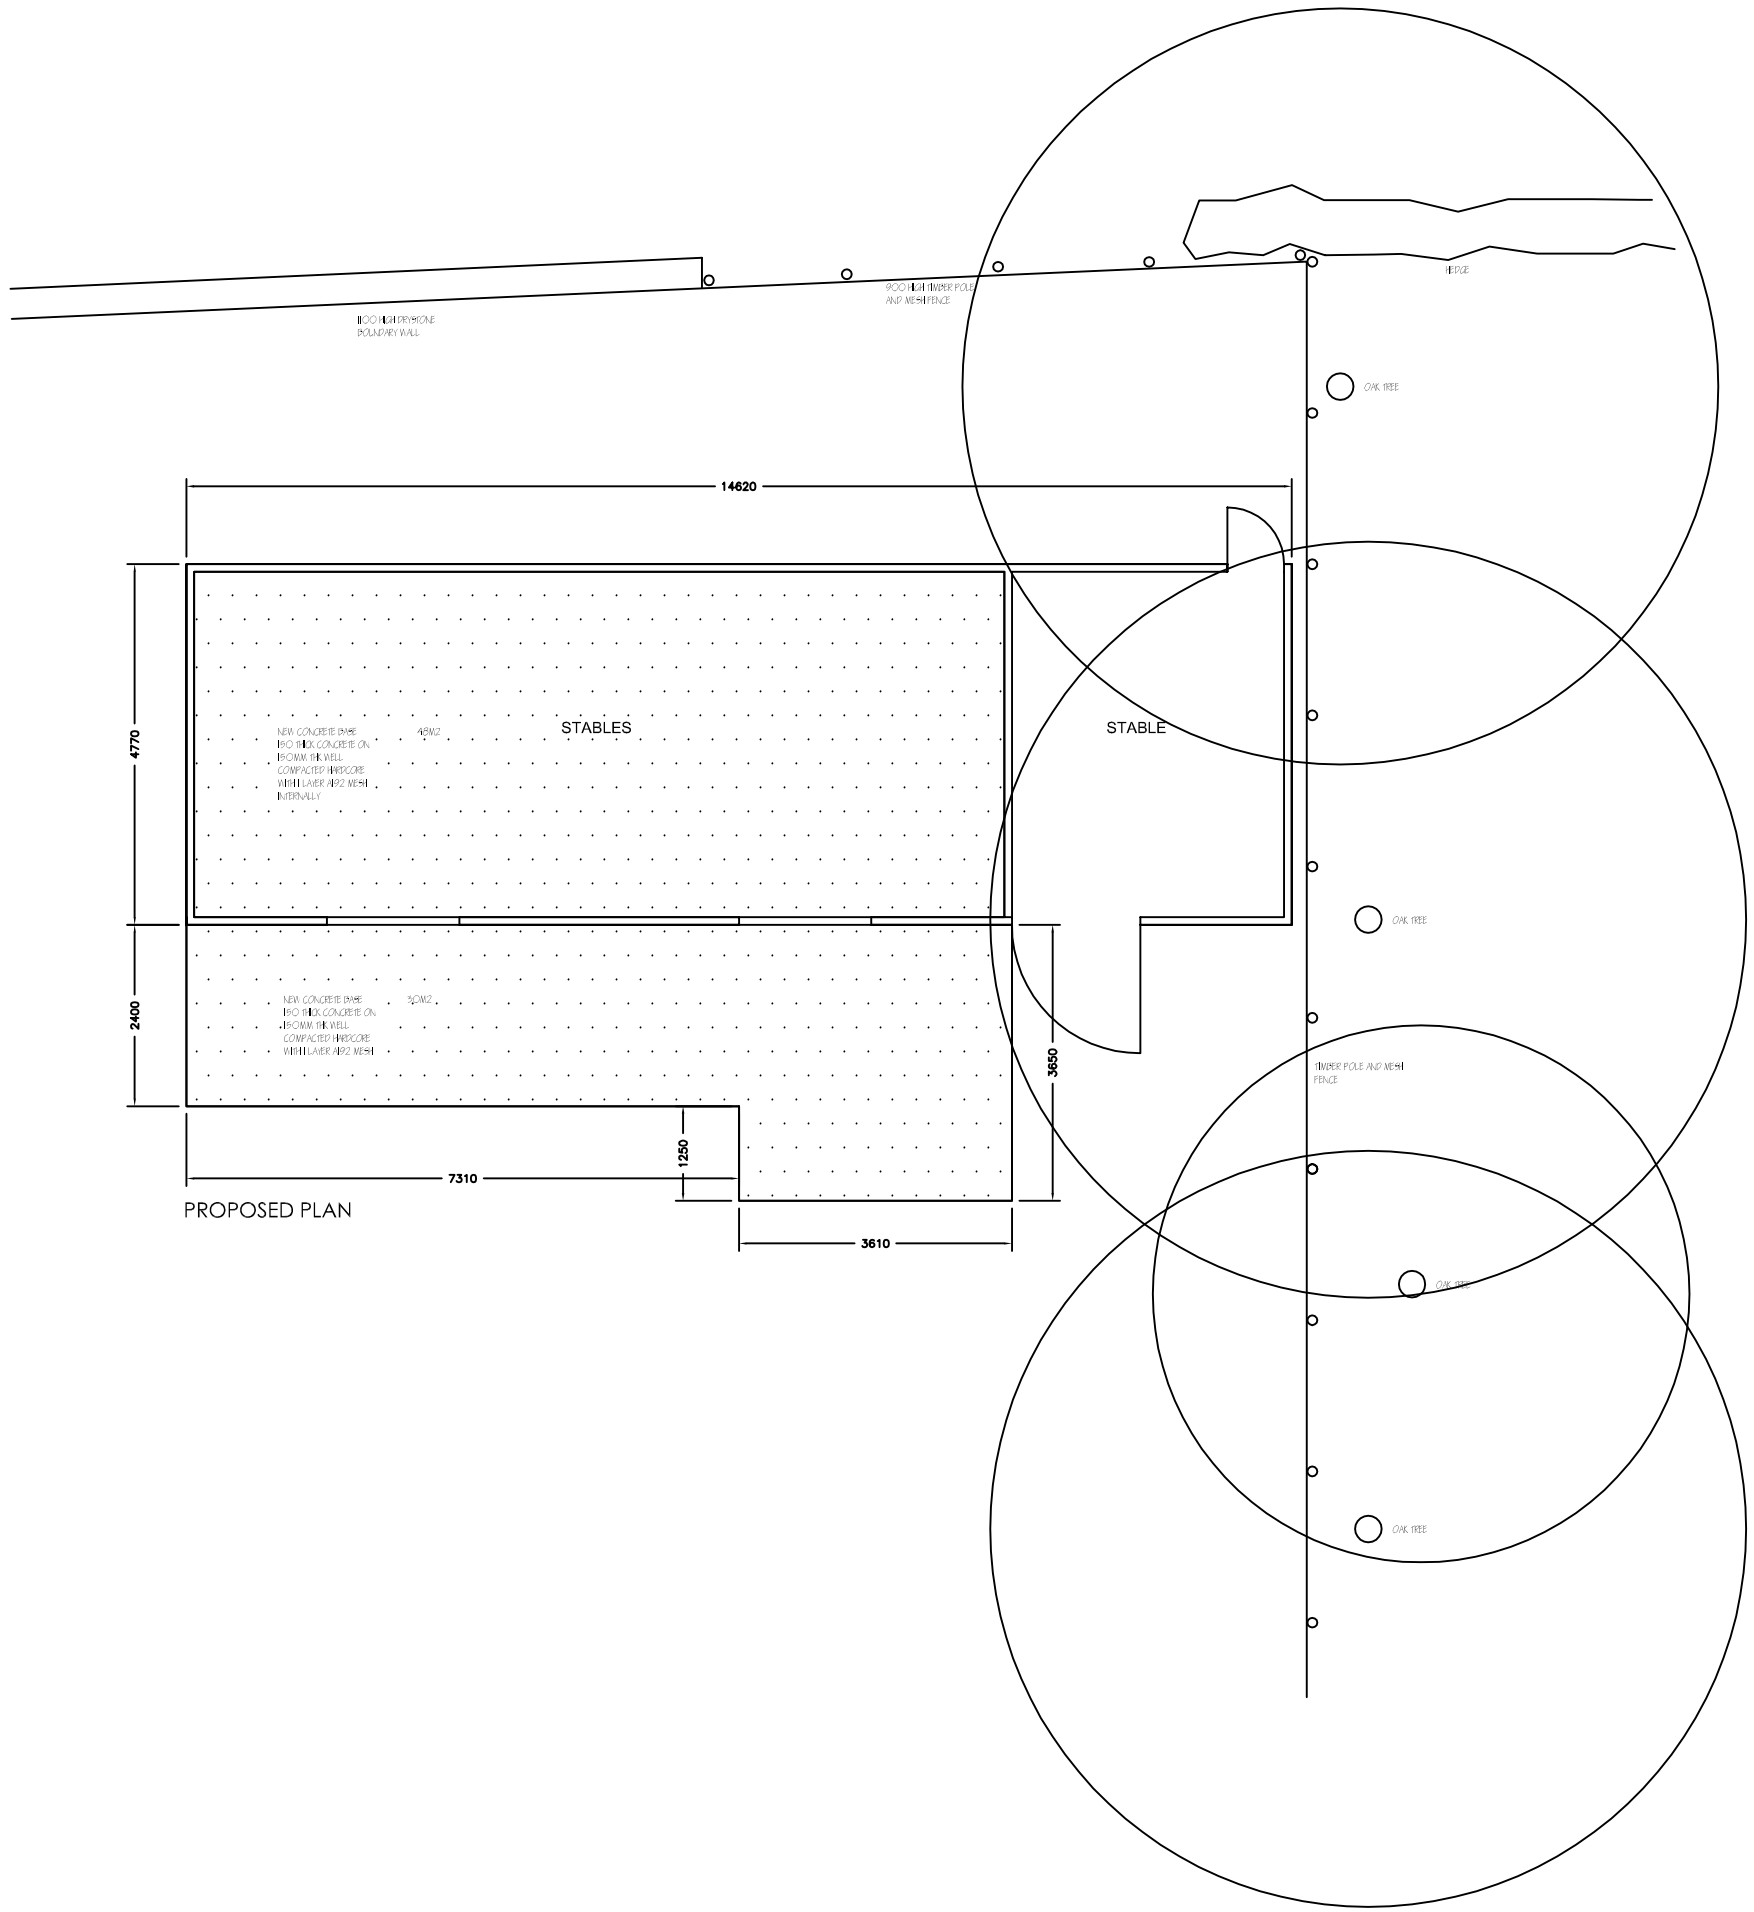



PROPOSED PLAN

| | | |
|---|---|---|
| Revisions | A. A---- | 00-00-00 |
| This drawing is for planning permission only and is not a construction drawing. | | |
| Drawing Title | PROPOSED-PLAN | |
| Job No. - Dwg No. | EC/SW/2014/2 . – | |
| Client: | ELAINE COPLEY & STEPHEN WINTERBOTTOM<br>THURGOLAND HALL LANE<br>THURGOLAND SHEFFIELD<br>S71 1BB | |
| Scale. | 1:100 | |