St Peter's
Church

Proposed site for
1000 x 1500mm
concrete slab

Sextons Hut

BLACK LANE

154.6m

Lych
Gate

N

Ordnance Survey, (c) Crown Copyright 2012.
All rights reserved. Licence number 100020449

94 The Mount.York. YO24-1AR
Tel.01904 623034 Fax:01904 634869
Email: post@ppiy.co.uk

POTTS PARRY
IVES + YOUNG
Chartered Architects


St. Peter's Church Tankersley Block Plan

SCALE 1:500
DATE Jan 2012
DRAWN

REV

2415/004

All Drawings Copyright of PPIY Limited

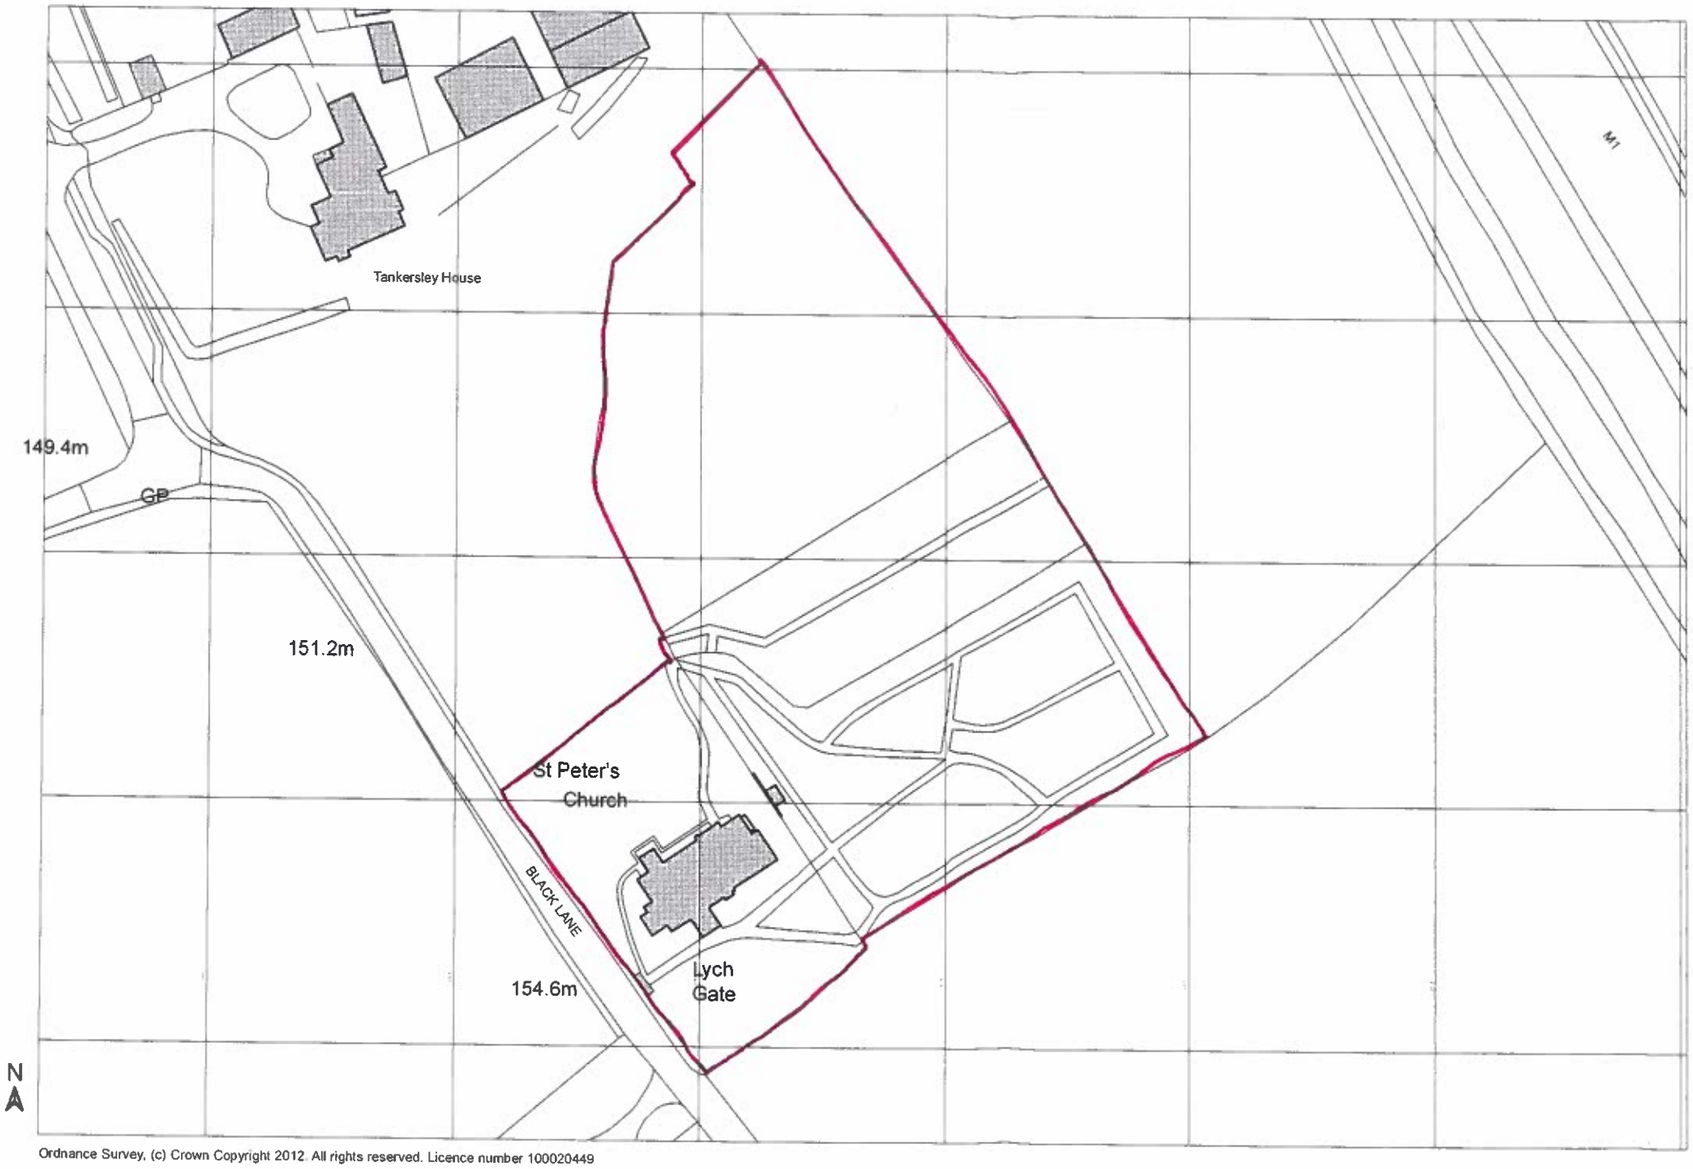

Ordnance Survey, (c) Crown Copyright 2012. All rights reserved. Licence number 100020449

94 The Mount York. YO24-1AR
Tel.01904 623034 Fax:01904 634869
Email: post@ppiy.co.uk

ppiy limited
POTTS PARRY IVES + YOUNG
Chartered Architects

St. Peter's Church Tankersley Site Location Plan

SCALE 1:1250 DATE Jan 2012 DRAWN	REV	2415/003

All Drawings Copyright of PPIY Limited