- All dimensions must be checked on site by the contractor prior to construction
- Do not scale off this drawing for construction purposes
- Any discrepancies between drawings and / or specifications should be reported to the designer prior to any work commencing


Rev: Date: Amendments: Drg By:



ELEVATION A-A AS PROPOSED
SCALE 1:100 @ A1




ELEVATION B-B AS PROPOSED
SCALE 1:100 @ A1

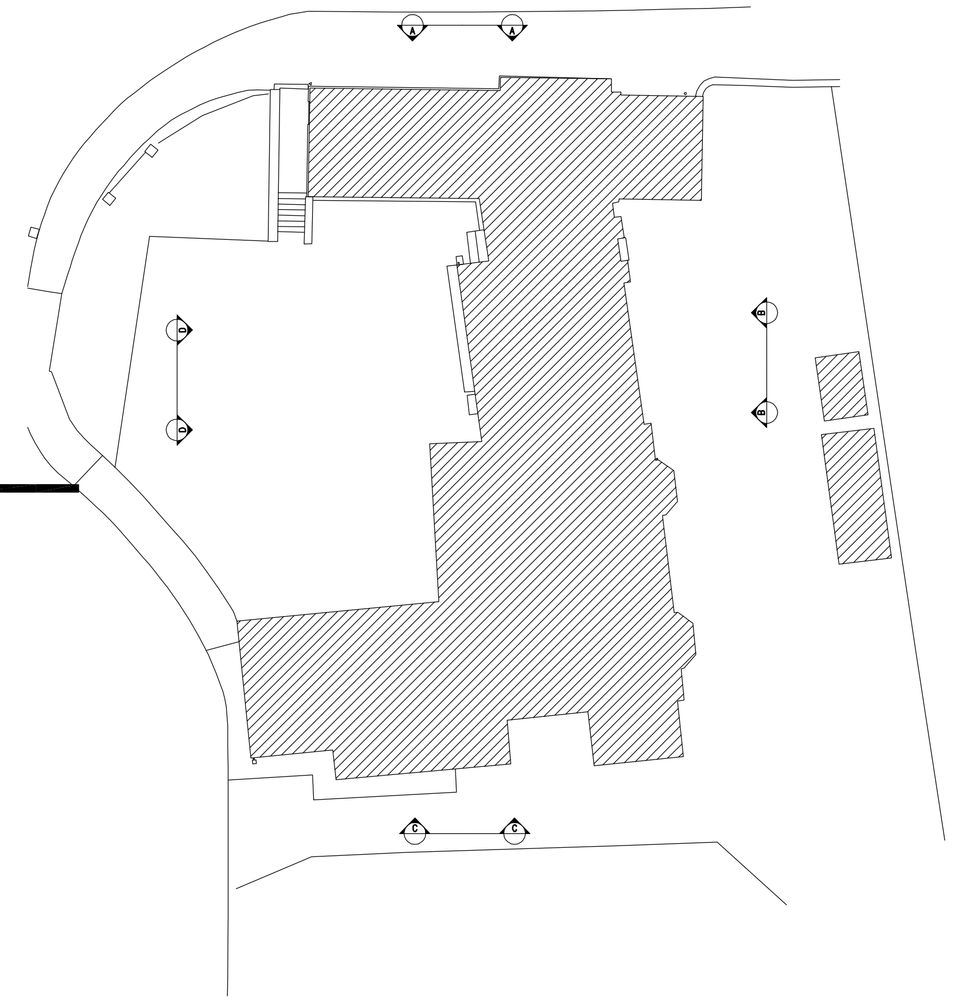



ELEVATION C-C AS PROPOSED
SCALE 1:100 @ A1

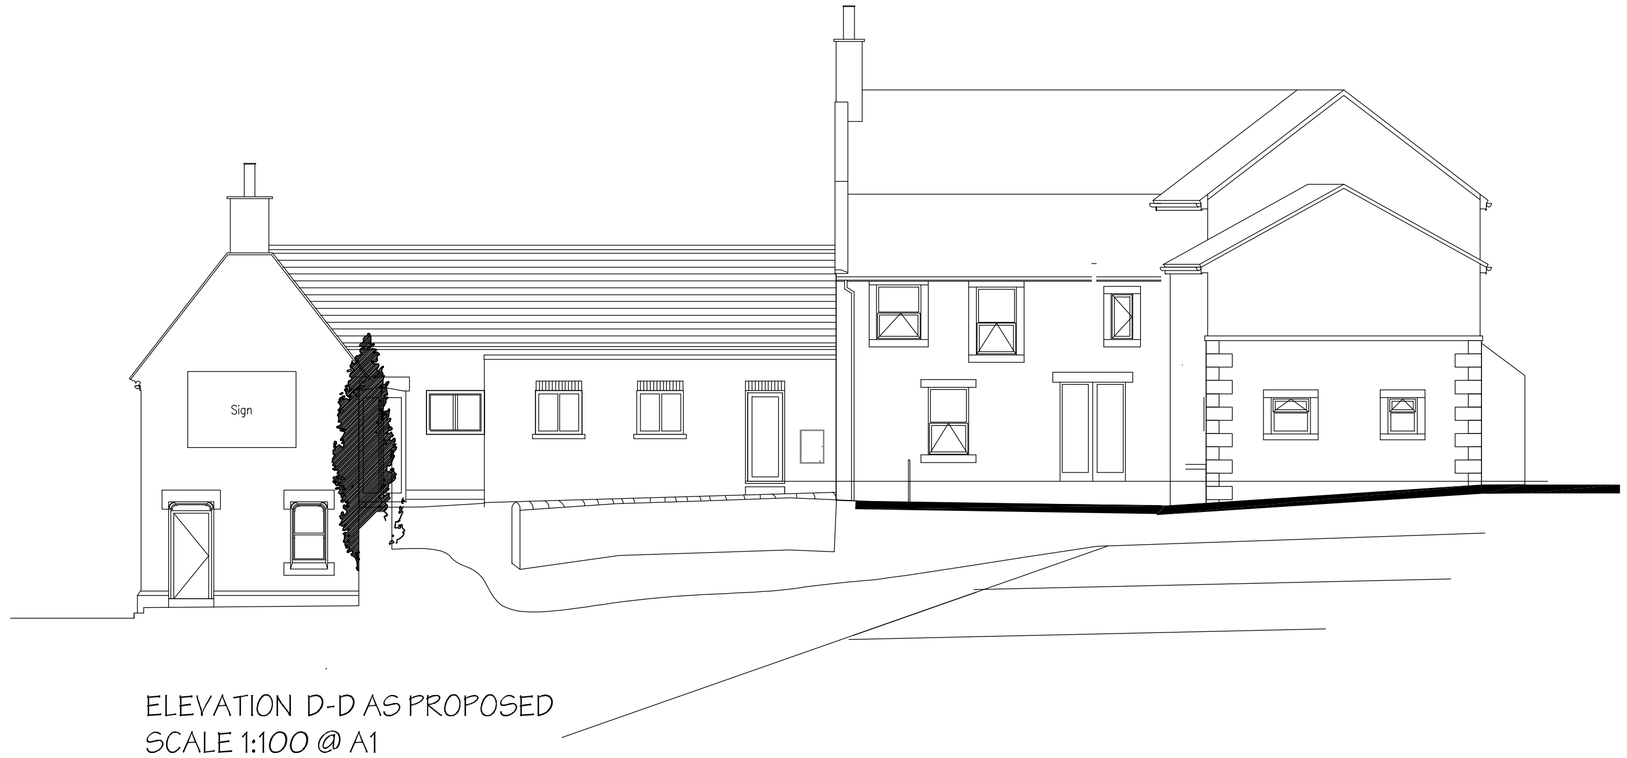

ELEVATION D-D AS PROPOSED
SCALE 1:100 @ A1

matthewsmee
interior design & architecture
One Navigation Court, Calder Park, Wakefield, WF2 7BJ
Tel: 01924 229170 Fax: 0844 443 8733
www.matthewsmee.co.uk

Checked by Designer : Checked by Manager :

Scale: 1:50 Drawn By: nick Date: Mar' 10

Title:
PR ELEVATIONS

ARDSLEY HOUSE HOTEL
BARNSLEY

Client:
AKKERON

Drawing No:
MM1049/30.04

© MatthewsMee Ltd