



©2010 Arqiva

All rights reserved. No part of this publication may be reproduced, stored in a retrieval system or transmitted in any form or by any means (Electronic, Mechanical, Photocopying, Recording or otherwise), without the prior written consent of the Company.

NOTES

BASED UPON ORDNANCE SURVEY DIGITAL DATA WITH THE PERMISSION OF THE CONTROLLER OF HER MAJESTY'S STATIONARY OFFICE, © CROWN COPYRIGHT. LICENCE NO. 100044560

O.S. LANDRANGER MAP No. 110

CONTRACTOR:- CAD SERVICES

CONSULTANT:- ARQIVA
CRAWLEY COURT
WINCHESTER
HAMPSHIRE
SO21 2QA

ENGINEER:-

DRAWING
MANAGER:-

	PROJ No			
	PROJ No			
	PROJ No			
2	PROJ No 131436 MASTER UPDATE	05/03/14	JH	HF
1	PROJ No 107432 FIRST ISSUE	07/06/10	AT	GV
ISS	REVISION	DATE	DRN	APP

arqiva

Crawley Court, Winchester, Hampshire, SO21 2QA
Tel. 01962 823434, Fax. 01962 822378

SITE No 10457
STOCKSBRIDGE
HILL TOP FARM
SHEFFIELD
SOUTH YORKSHIRE
S70 7DS

NGR SK 27542 99193

OS GRID 427542 399193

TITLE
LOCATION PLAN


SCALE SEE DRAWING

DRAWN	AT	07/06/10
APPROVED	HF	05/03/14

DRG No.	Sheet 1 of 1	Rev
10457-00-004-ML002		2



LOCATION PLAN
SCALE 1:50,000

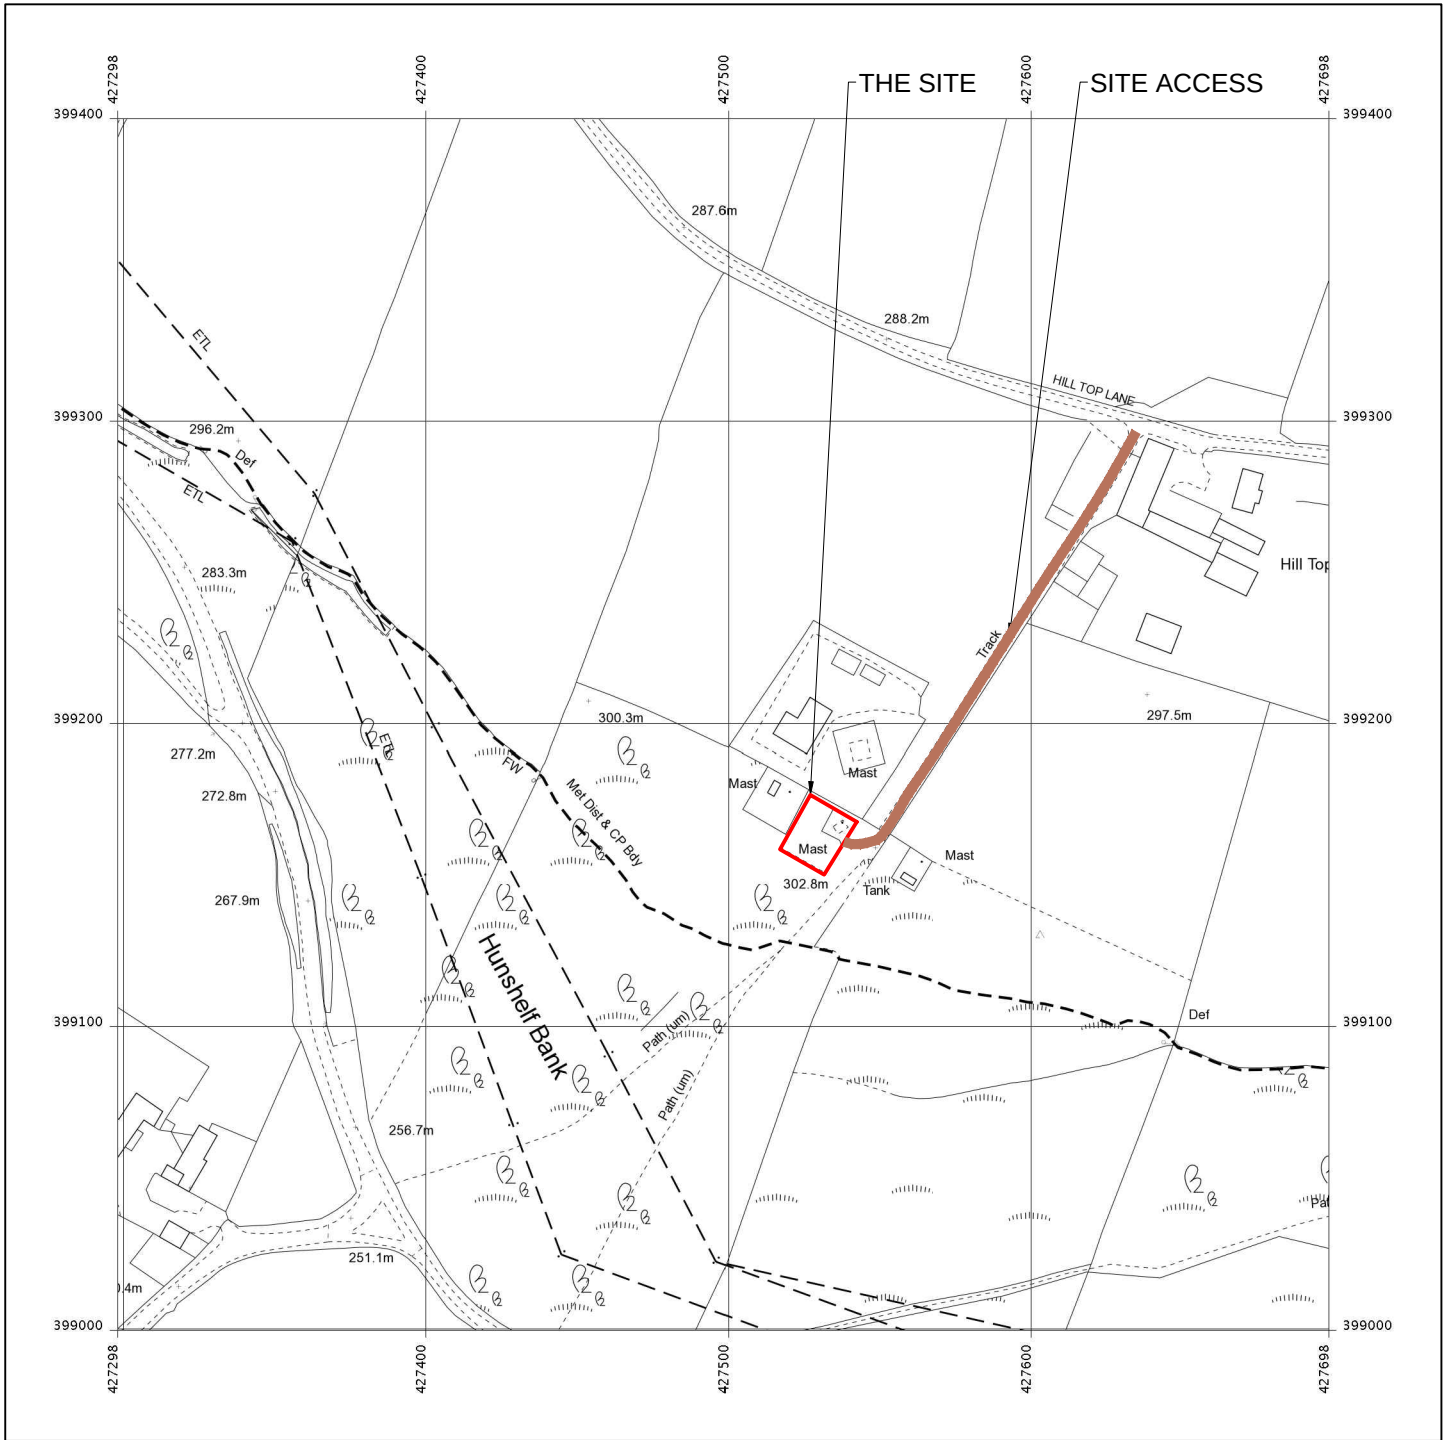

LOCATION PLAN
SCALE 1:2500