
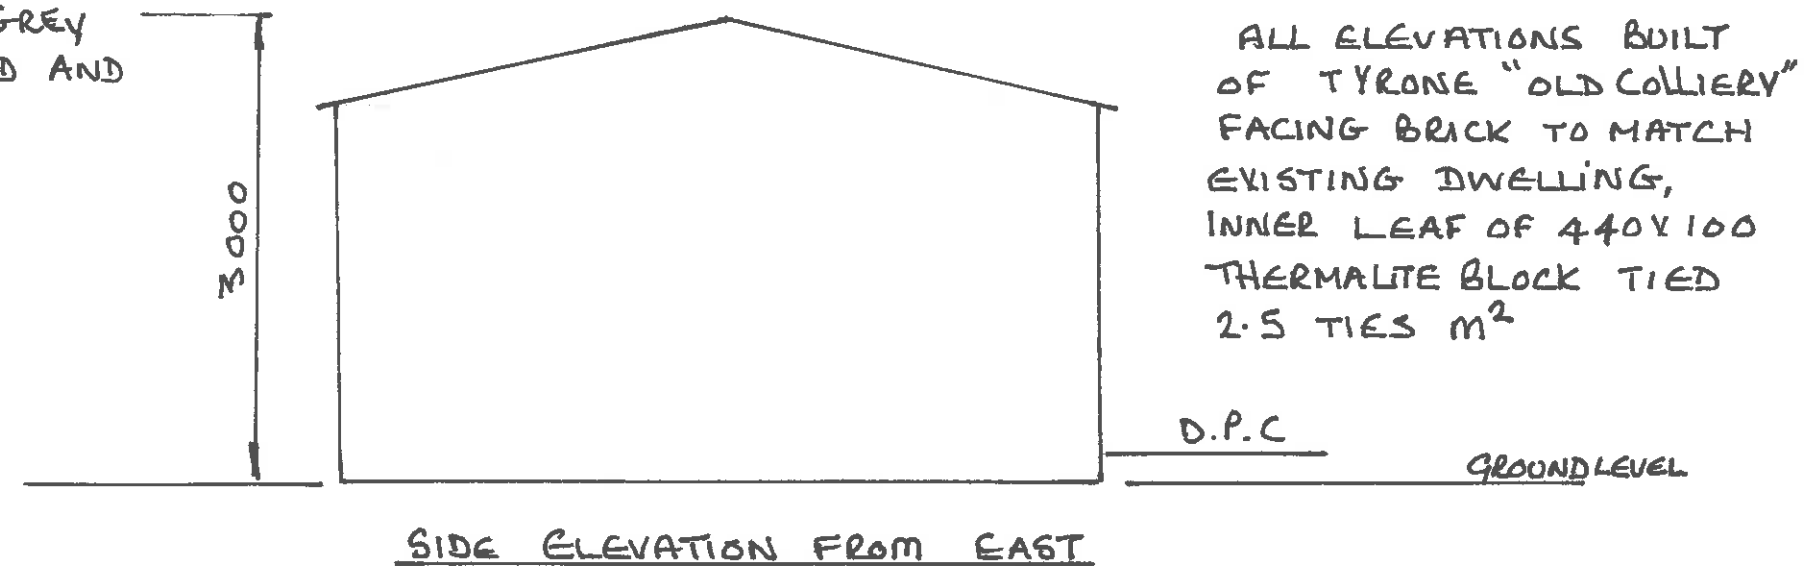
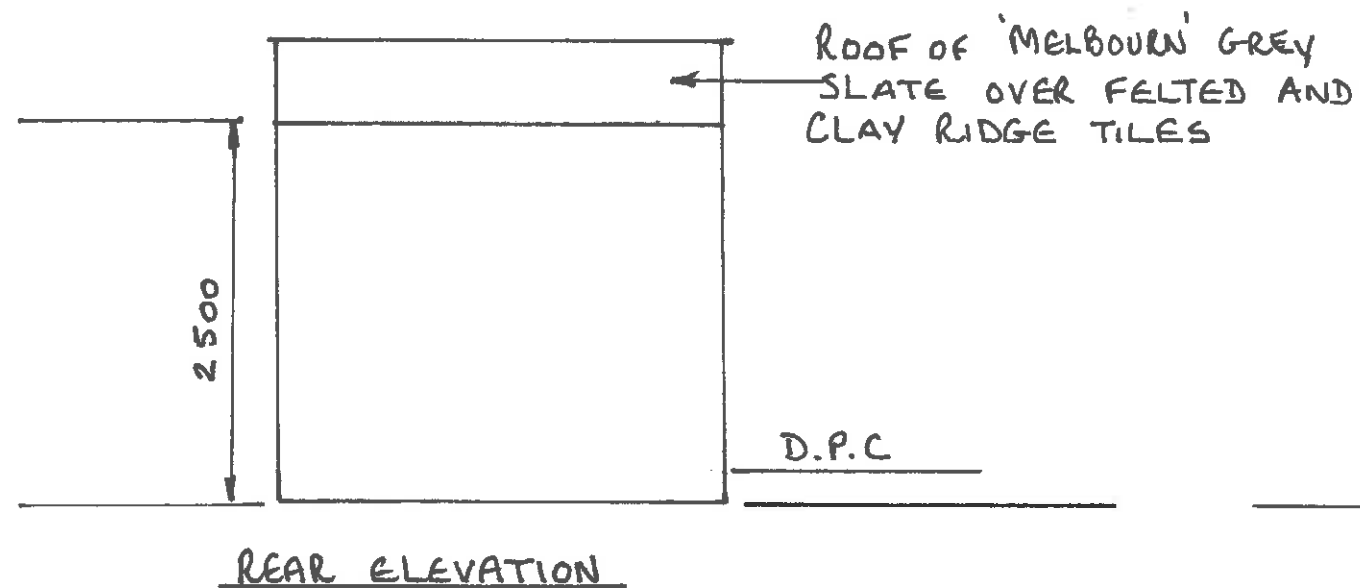
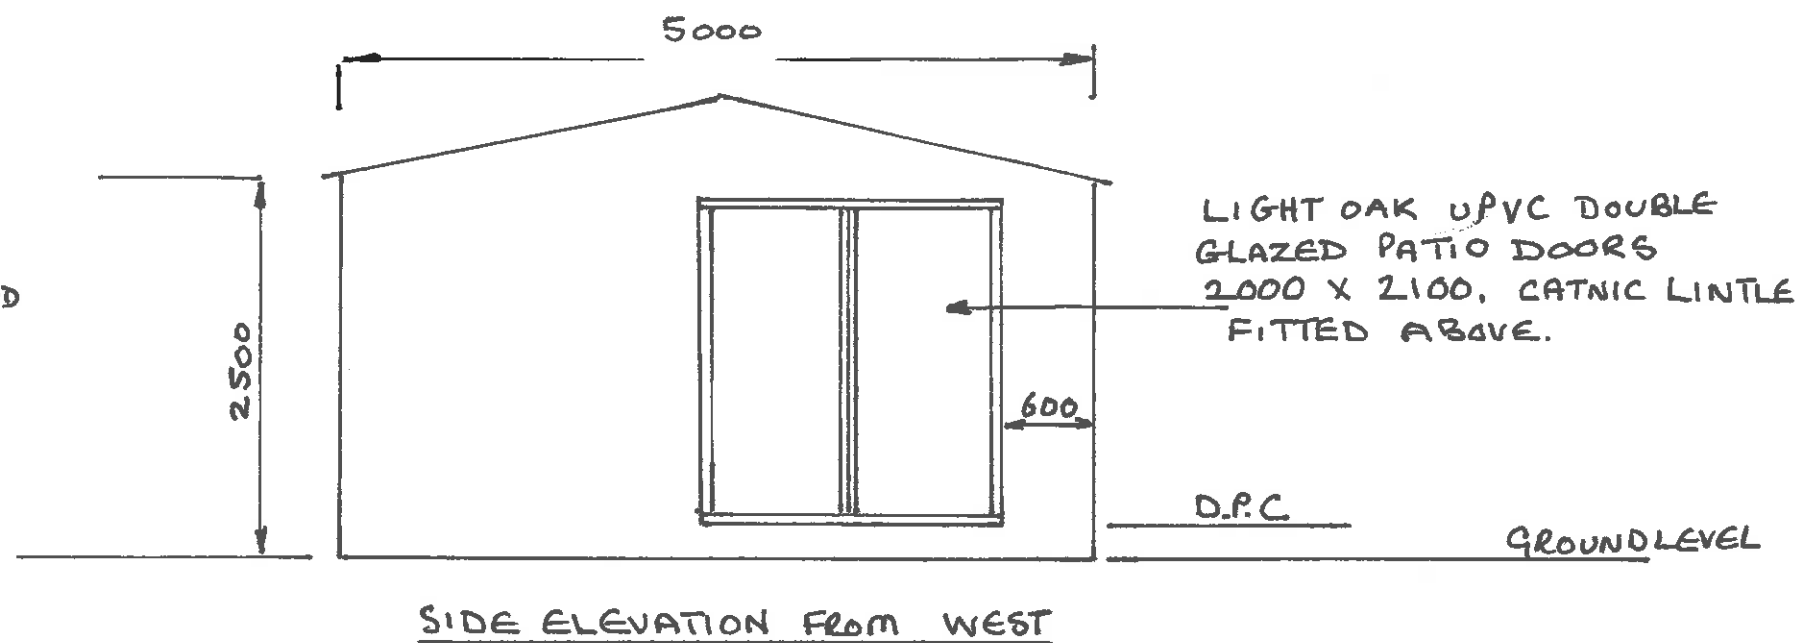


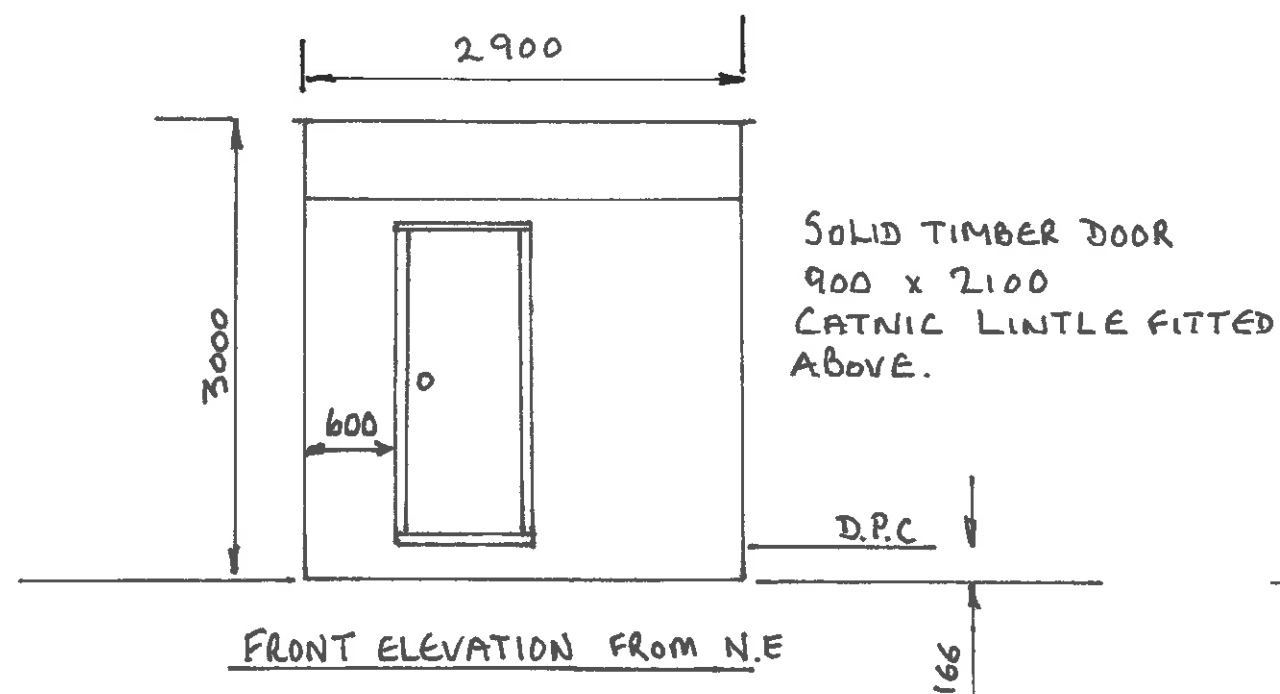

TITLE
ELEVATION DETAIL,
AS REQUESTED
8.6.14
SCALE 1:50
DRG N° 004

PROJECT
OUTBUILDING TO REAR
OF 58 REDBROOK RD
GAWBER
BARNSELY
S75 2RS

CLIENT
MR C BARKER
58 REDBROOK RD
GAWBER
BARNSELY S75 2RS
01226 732945