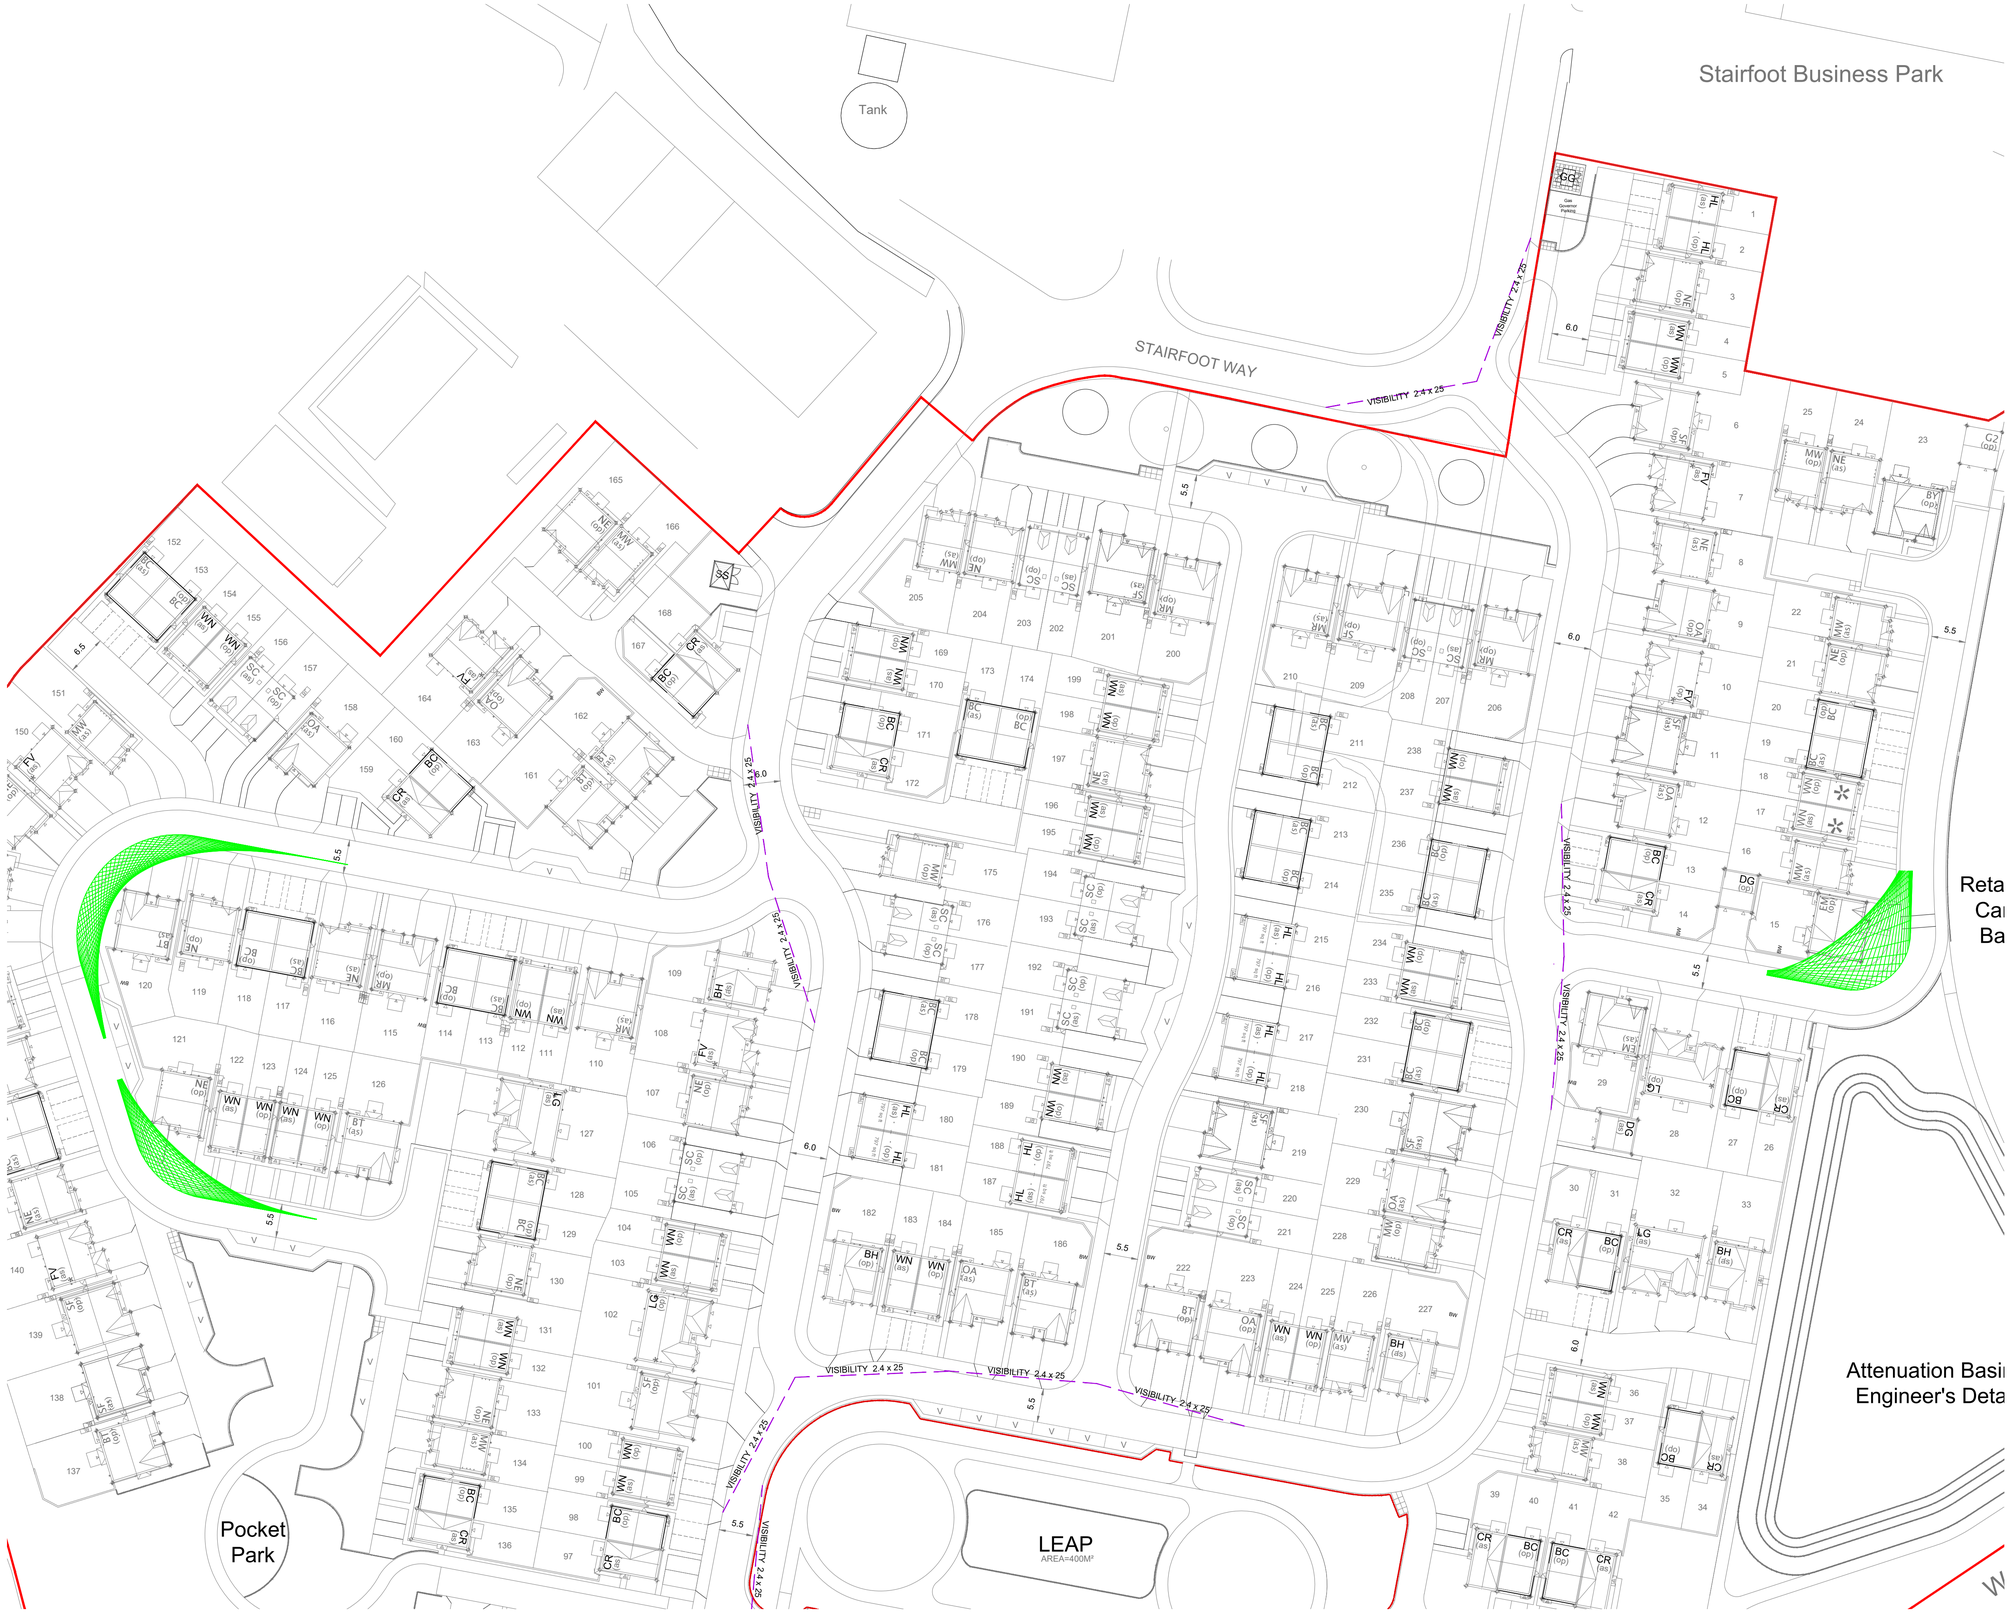


N O T E S

SUBJECT TO THE APPROVAL OF ALL RELEVANT AUTHORITIES

Rev	By	Date	Revision	Chk	Apvd
/	BHB	22.08.22	Issued for approval	RJ	MI

ARP ASSOCIATES
Chartered Consulting Engineers
Northwest House ● 5 & 6 Northwest Business Park ● Servia Hill, Leeds ● LS6 2QH
☎ 0113 245 8498 ✉ 0113 244 3864 ✉ leeds@arpassociates.co.uk ⊕ www.arpassociates.co.uk
ARP Associates is a trading division of ARP Geotechnical Ltd, a company registered in England and Wales with company number 3771811, whose registered office is at 5/6 Northwest Business Park, Servia Hill, Leeds LS6 2QH

TITLE
VISIBILITY ASSESSMENT
SHEET 1 OF 2

PROJECT
BLEACHCROFT WAY

CLIENT
HARRON HOMES

DRAWING STATUS
PRELIMINARY

Scale	Date	Drawn	Chk.
1:500 @ A1	AUG 22	BHB	MI

Drg. No. 0873/82/SK10.13 Rev /