



Produced 12.01.2011 from the Ordnance Survey National Geographic Database and incorporating surveyed revision available at this date. © Crown Copyright 2011.

Reproduction in whole or part is prohibited without the prior permission of Ordnance Survey.

Ordnance Survey, the OS Symbol and OS Sitemap are registered trademarks of Ordnance Survey, the national mapping agency of Great Britain.

The representation of a road, track or path is no evidence of a right of way.


The representation of features as lines is no evidence of a property boundary.




Scale 1:1250

Supplied by: **Barnsley MBC**
Serial number: 00027400
Centre coordinates: 438770 408262

Further information can be found on the OS Sitemap Information leaflet or the Ordnance Survey web site www.ordnancesurvey.co.uk

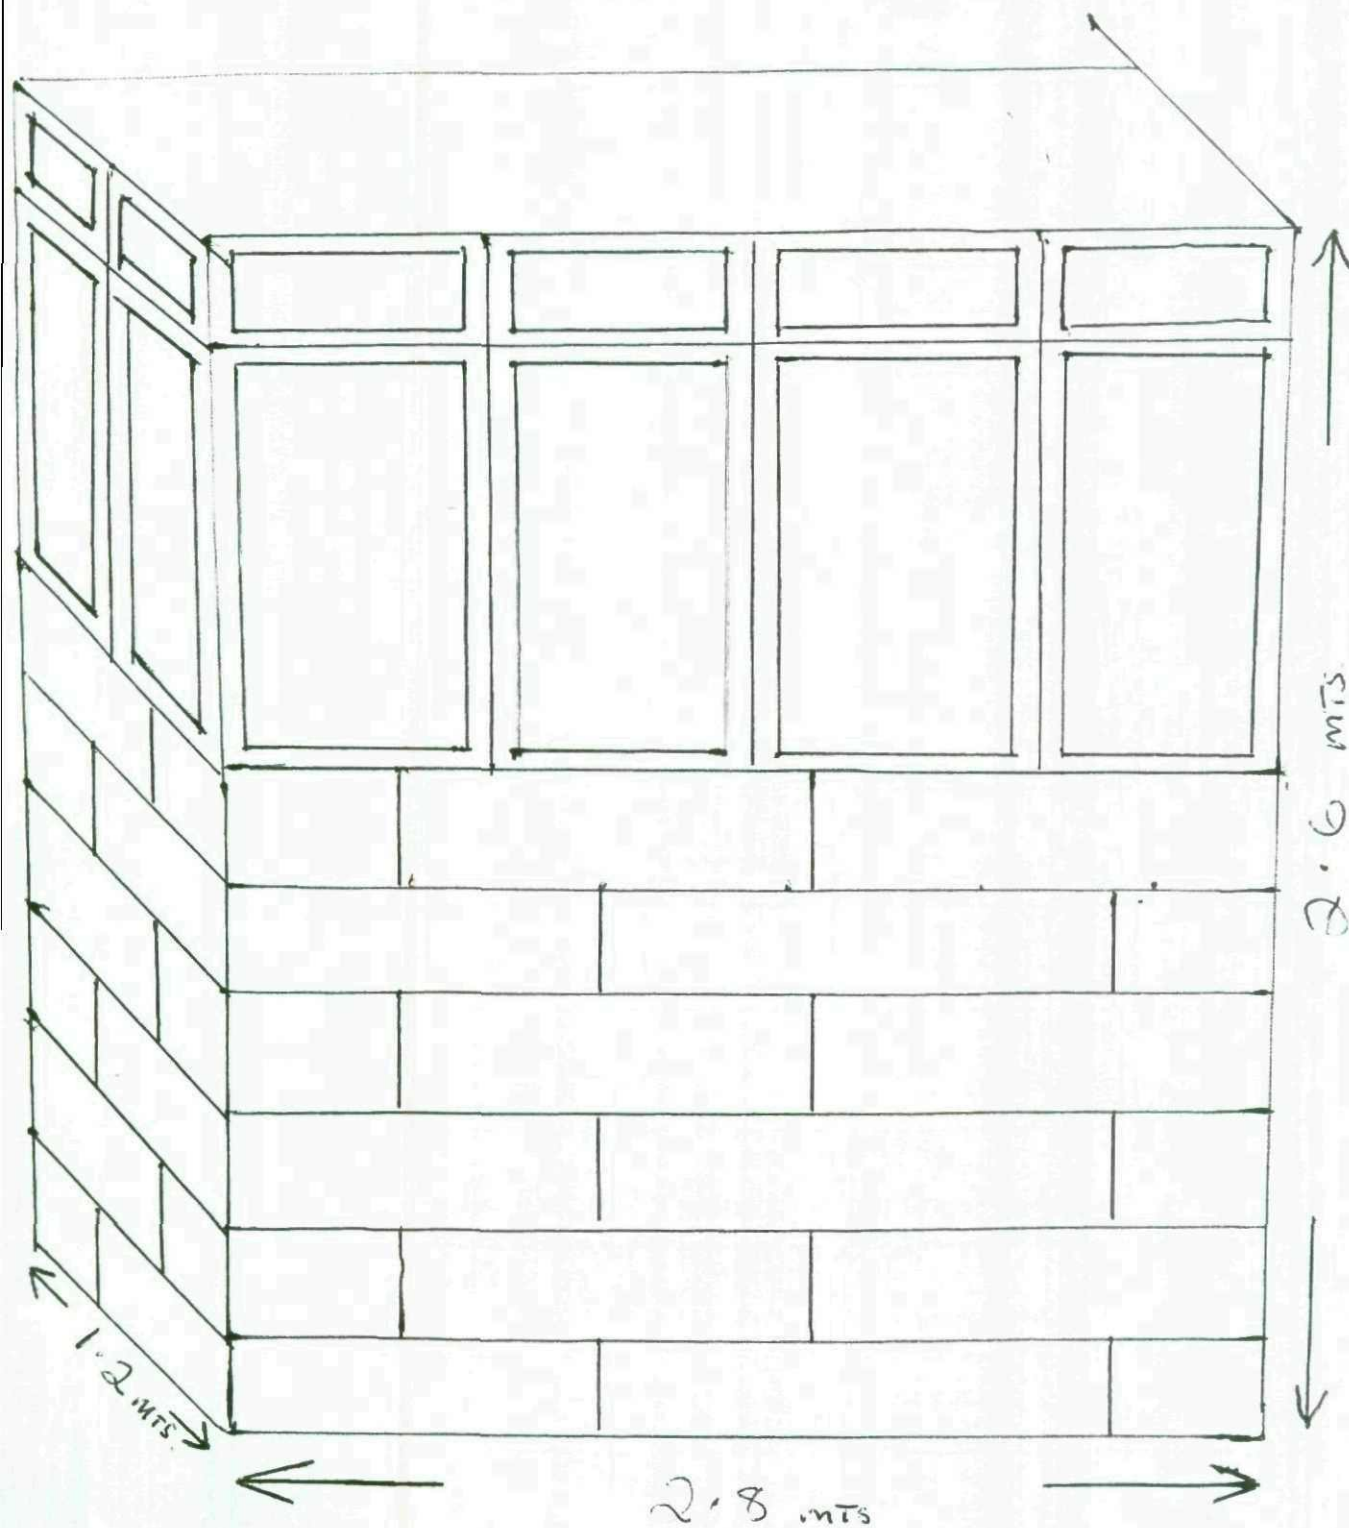

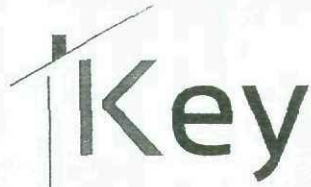

Home Improvements

Quality is the key.


E: alison@jkey23.wanadoo.co.uk

M: 07909917510


MR PETE JOBUENS
28 CARRS LANE
LUDWORTH.

WINDOW SPECIFICATION for LOUNGE & BEDROOM

FRONT.

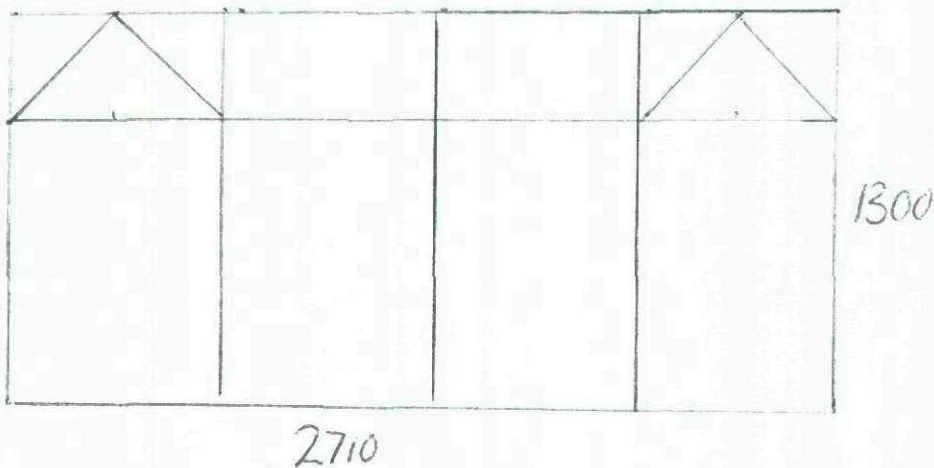

LEFT HAND WING

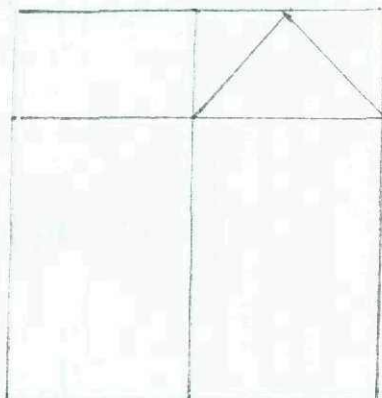

WHITE UPVC
FULLY RE-INFORCED FRAMES
ALUMINIUM RE-INFORCED CORNER
POST.

HIGH SECURITY, LOCKING
LOW E GLASS

RIGHT HAND WING

