




Location Plan. 1:2500

Rev	Notes	Date

Site Layout. 1:500

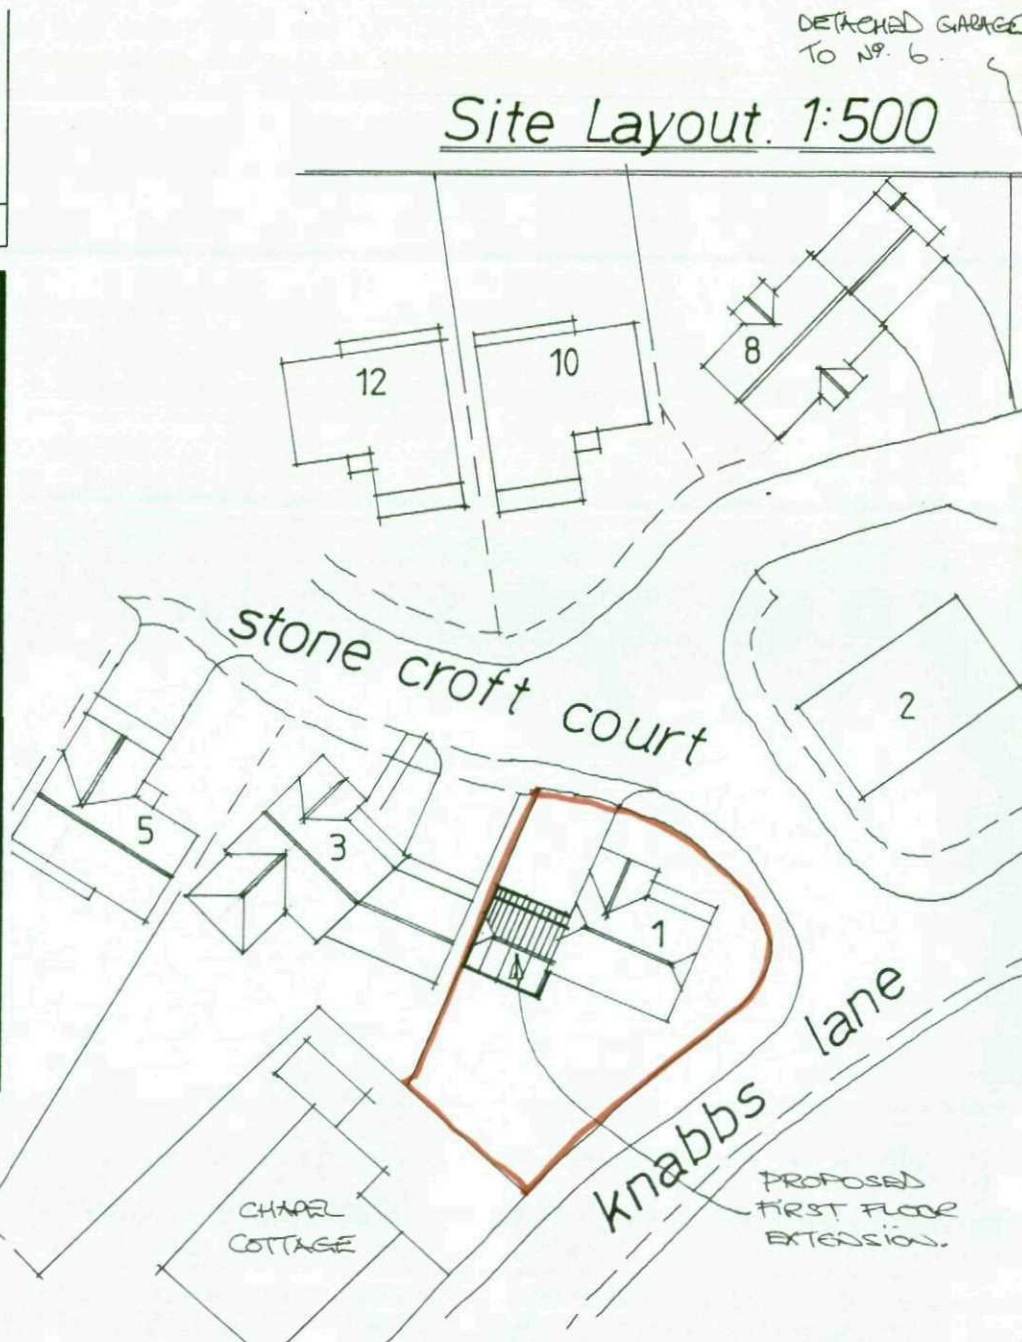

Garry Greetham Associates Ltd

Residential Design Consultant
Westwood House
18 Carr Lane
Tankersley

Barnsley S75 3BE
Tel(01226)746573

PROJECT F/Floor Ext. over Garage

CLIENT Mr. & Mrs. S. Cook

TITLE Site / Location Layouts

ADDRESS
1 Stone Croft Court, Silkstone
Common, Barnsley. S75 4SE

DRAWN BY ggg

SCALE as shown DATE Mar.09

DRAWING No 699-01 REV

Member of the Chartered Institute of Architectural Technologists