
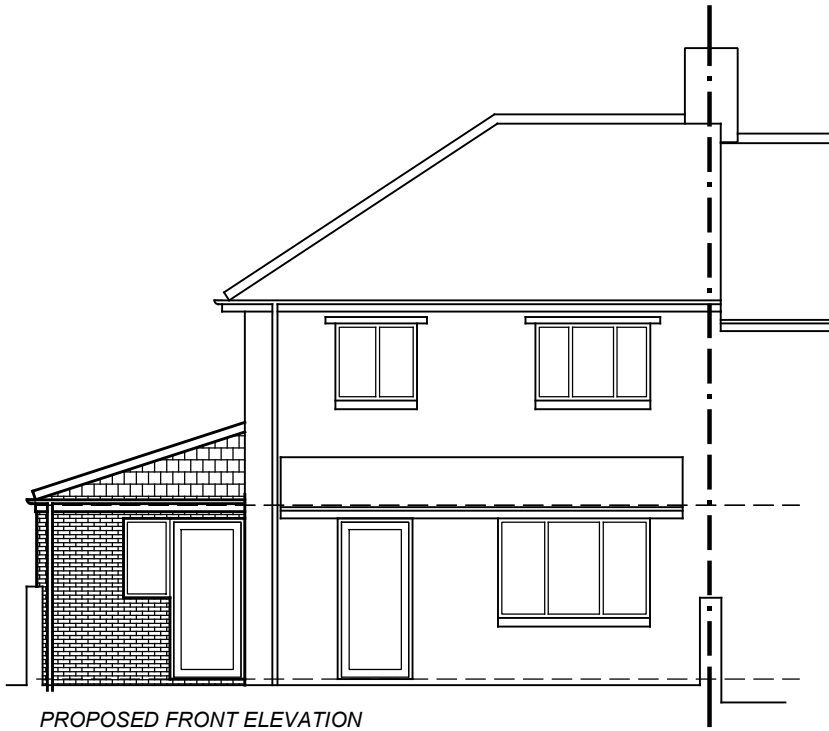
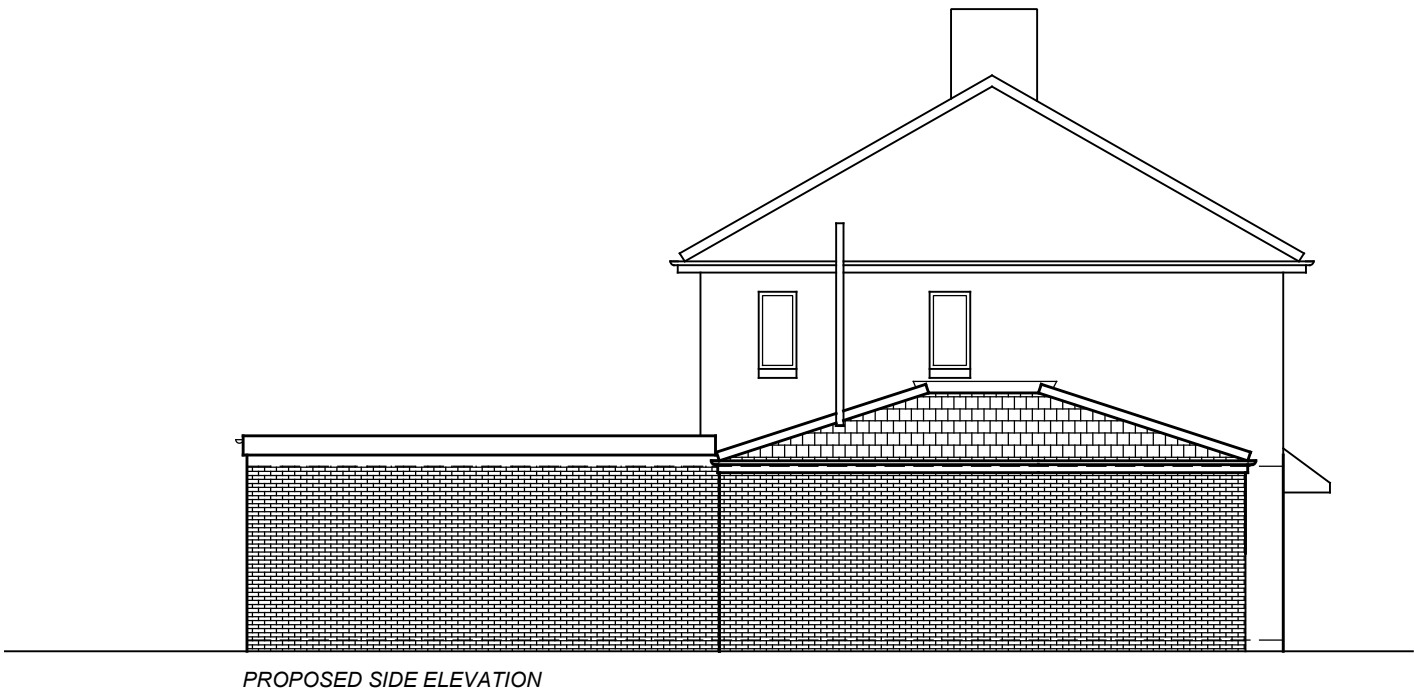
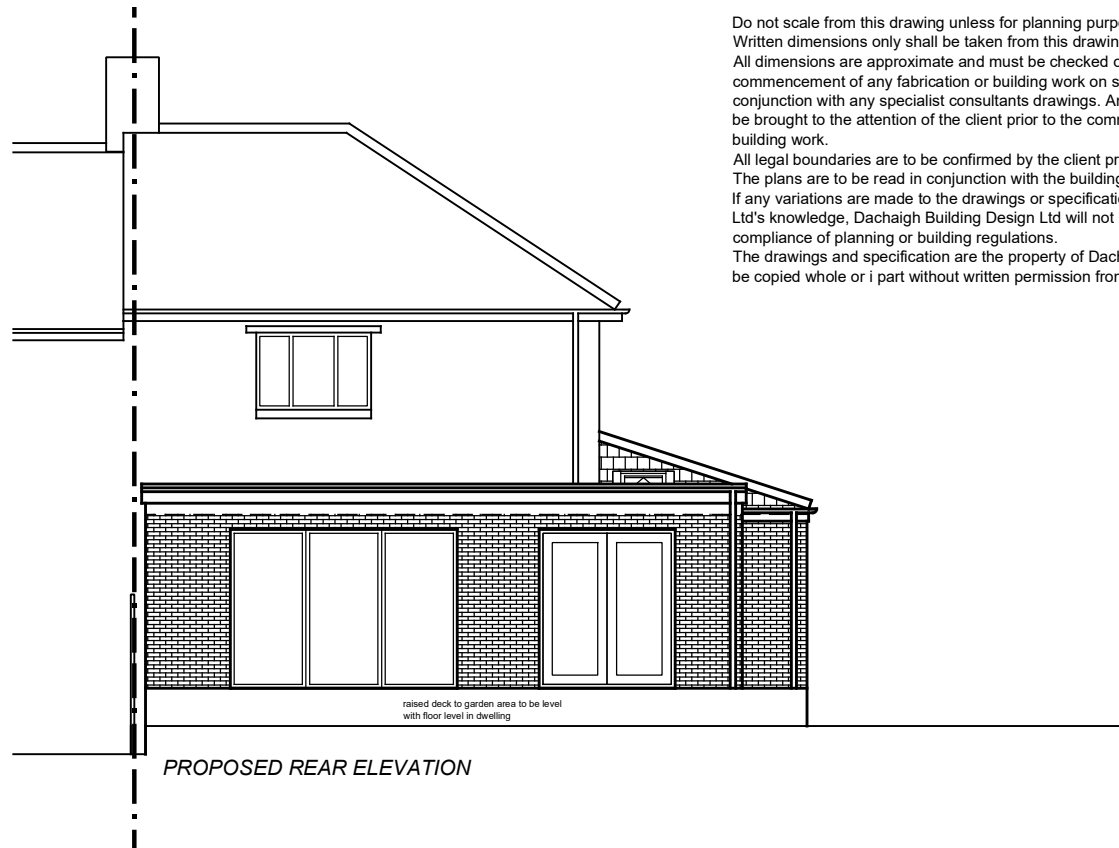


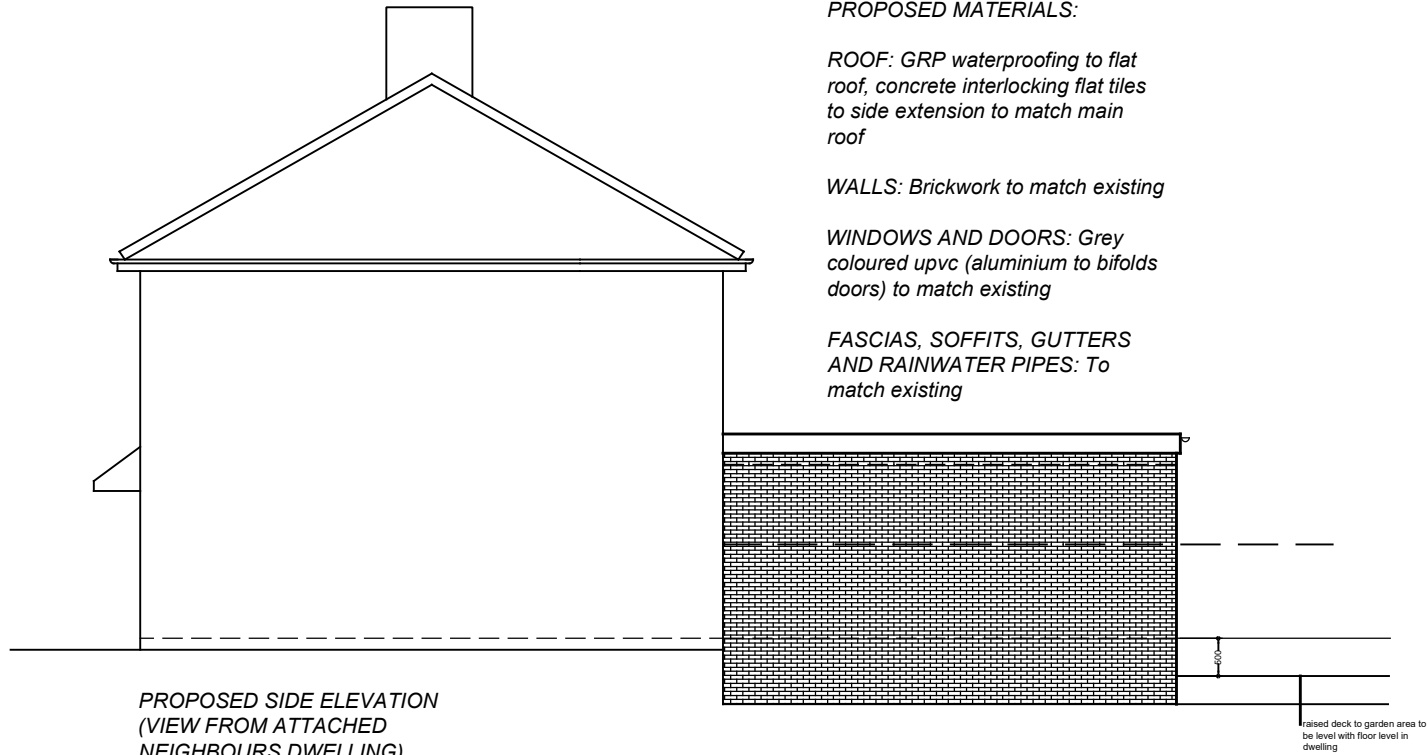

A	Side extension set back 500mm, side extension roof changed to pitched roof to match existing room, rear extension reverted to 6m long as original design	11/02/2024
Revision	Description	Date
DACHAIGH BUILDING DESIGN LTD tel: 07710529758 email: dachaighltd@gmail.com		
Address	44 Lilac Crescent, Barnsley, S74 9PW	
Project	Single storey rear and side wrap around extension to a two storey dwelling	
Drawing title	PROPOSED ELEVATIONS	
		Scale: 1:100@A3