



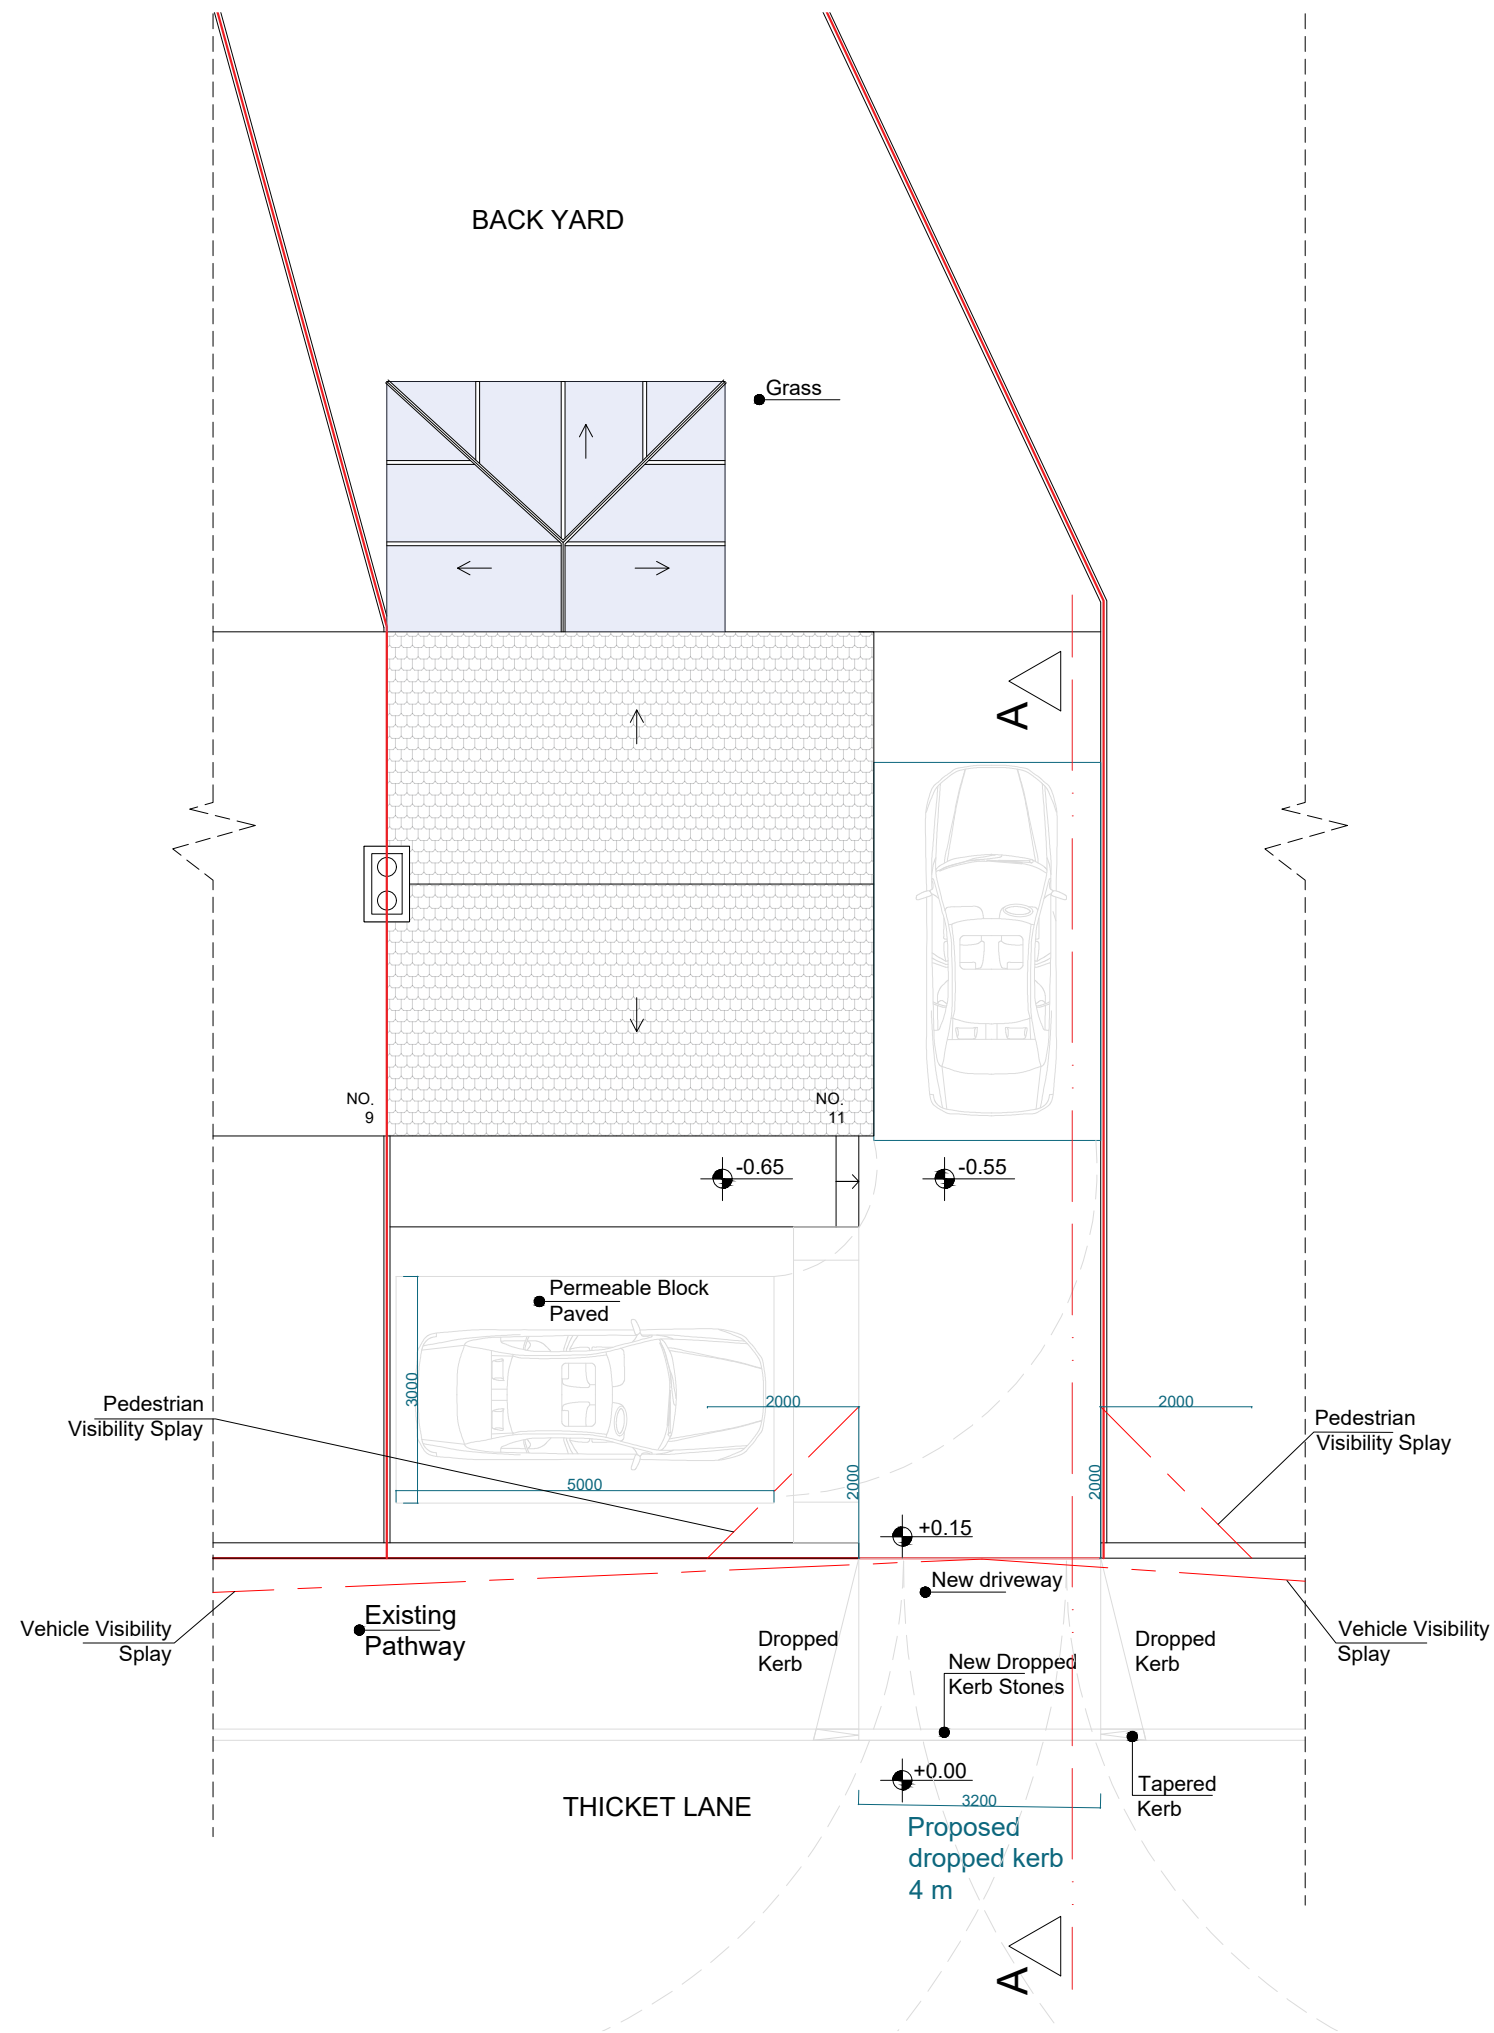

Any dimensions shown should be checked on site and discrepancies reported to the Architect prior to construction. Designs are not coordinated with engineer projects. Do not scale for construction purposes.

Block Plans are scaled from the Ordinance Survey Location Maps. Please see the licence number for the Os Maps in the Location Plans

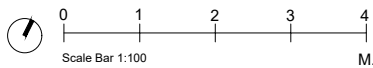

Drawing Name
Visibility Splay Plan

Project Address
11 Thicket Lane S70 4ST

Scale
1/100 at A3

Date
15.11.2022

Designer
DG

Revision
V1

Drawing No.
11ThicketLaneS704ST_VisibilitySplayPlan_V1



Planning By Design Ltd
www.planning-by-design.co.uk
hello@planning-by-design.co.uk