

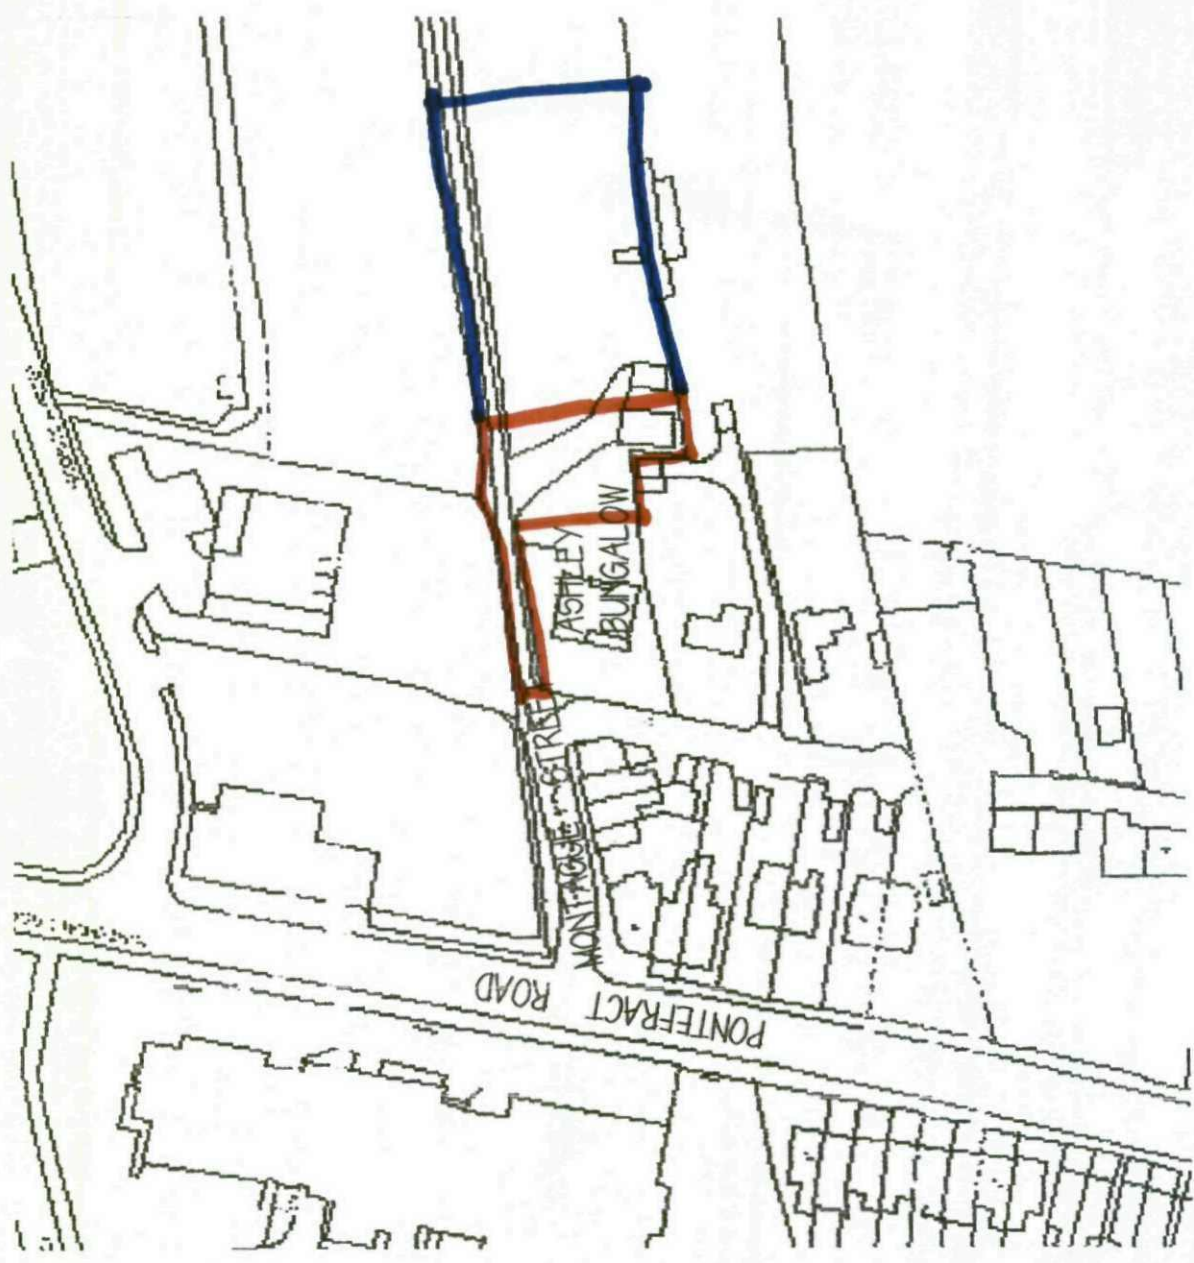


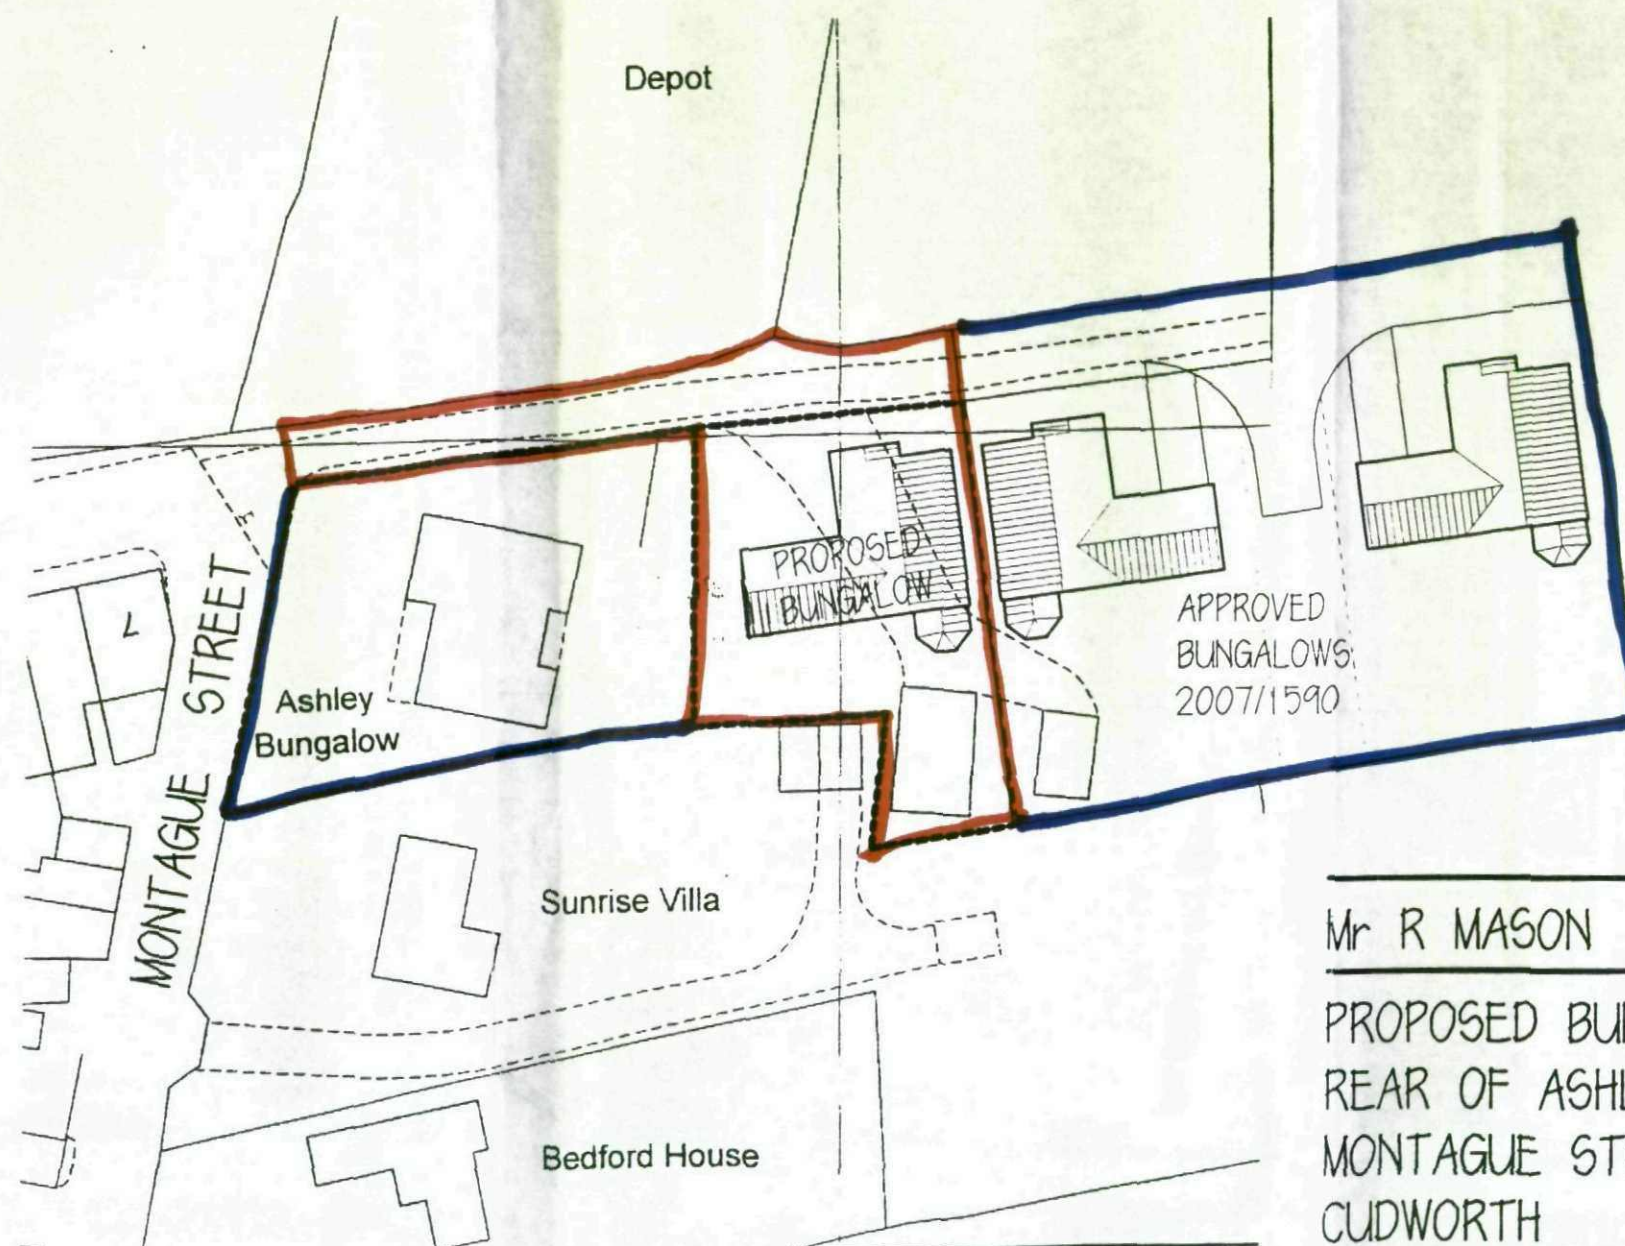

LOCATION PLAN 1:1250

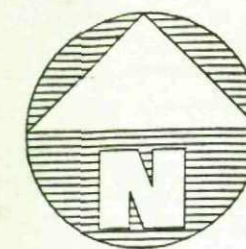

Mr R MASON

PROPOSED BUNGALOW
REAR OF ASHLEY BUNGALOW
MONTAGUE STREET
CUDWORTH

SITE PLAN

1:500 OCT. 08

Peter Thompson

"Linwood"

Barnsley Road

Dodworth

Barnsley S75 3JR

e-mail peter-thompson@hotmail.co.uk



t&f. 01226 201391

m. 07973251730