CROWLEY
ASSOCIATES
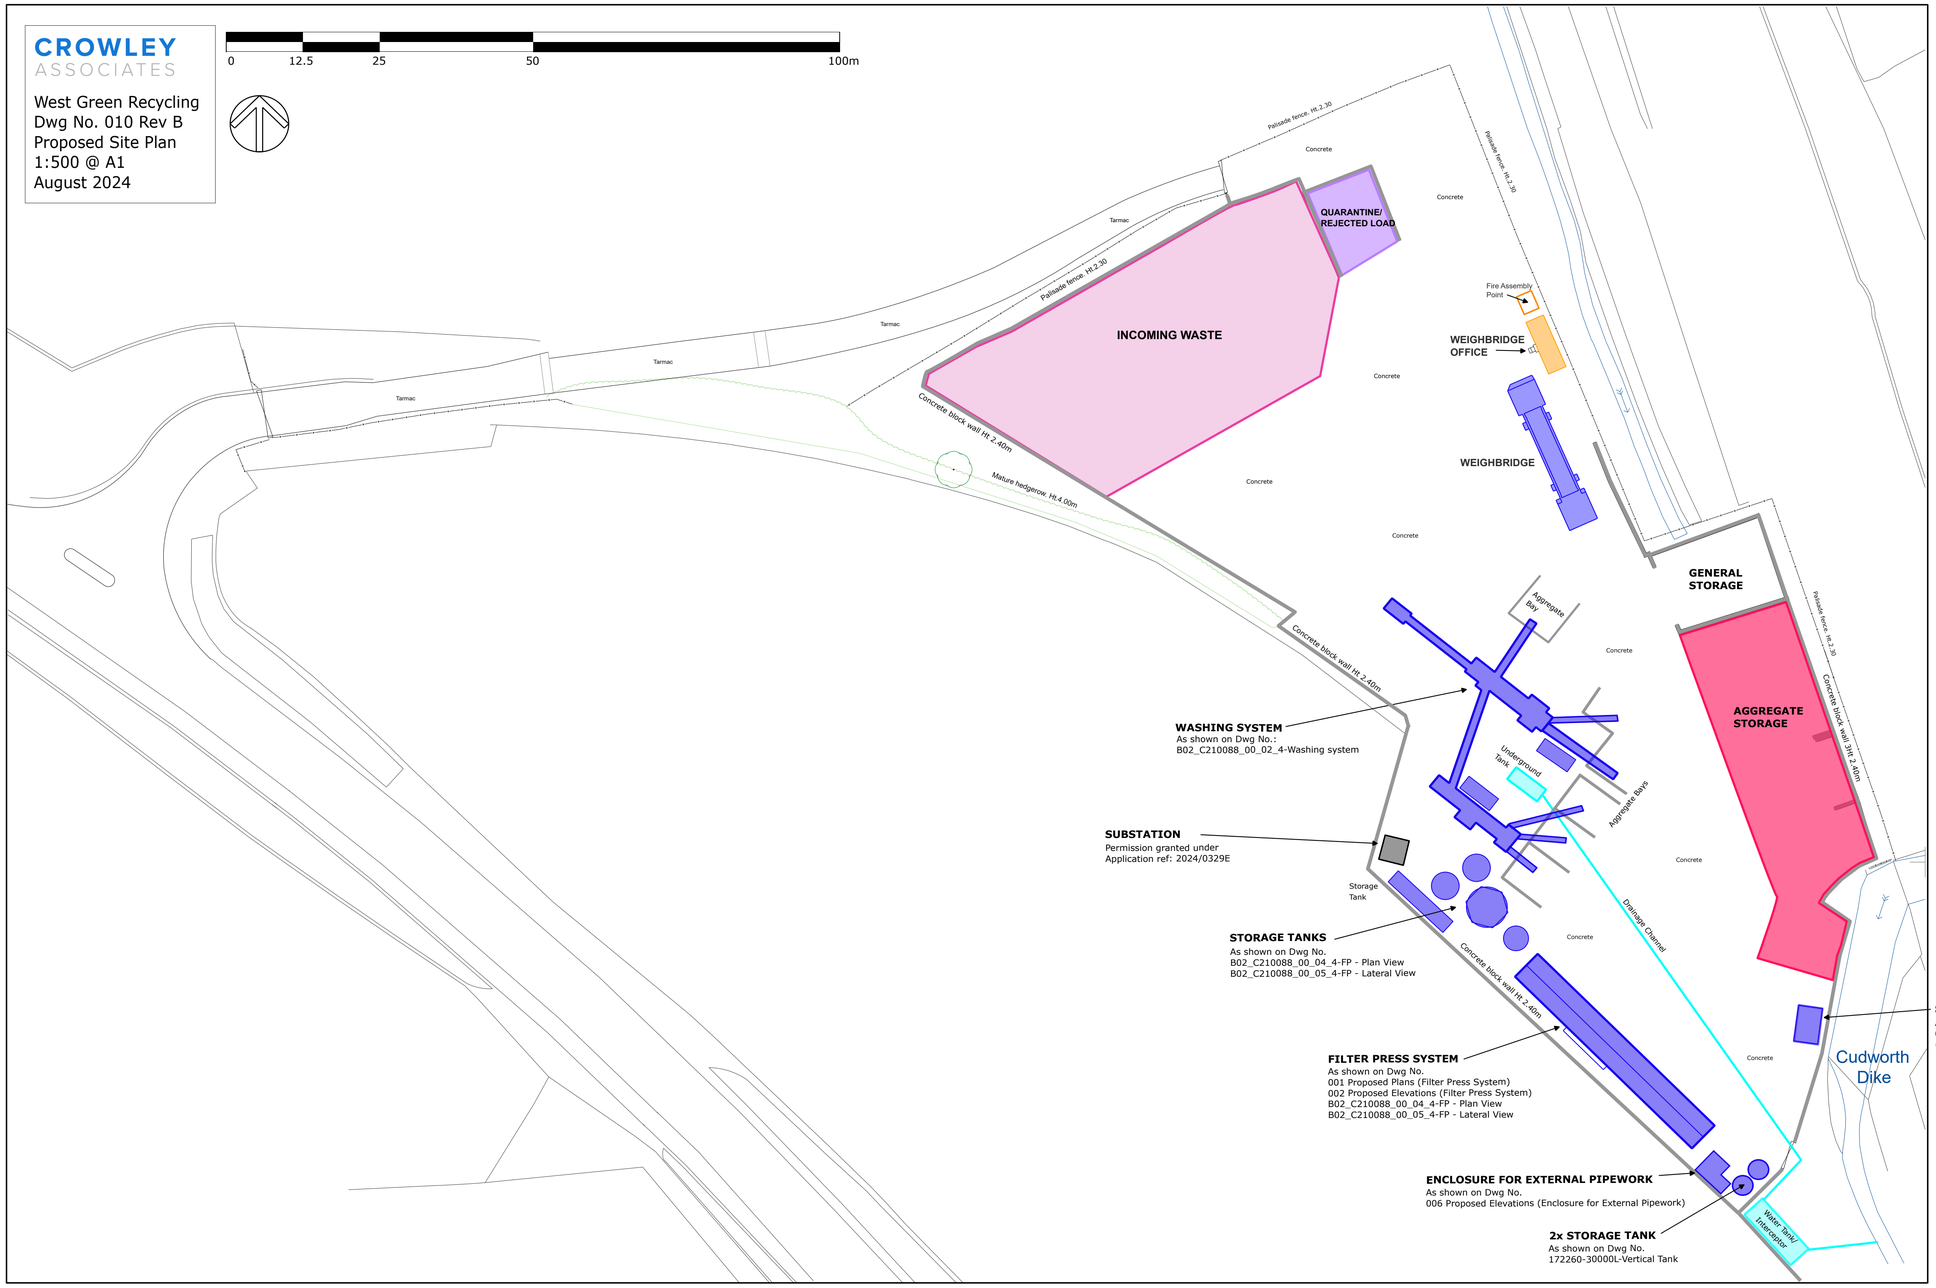
West Green Recycling
Dwg No. 010 Rev B
Proposed Site Plan
1:500 @ A1
August 2024