


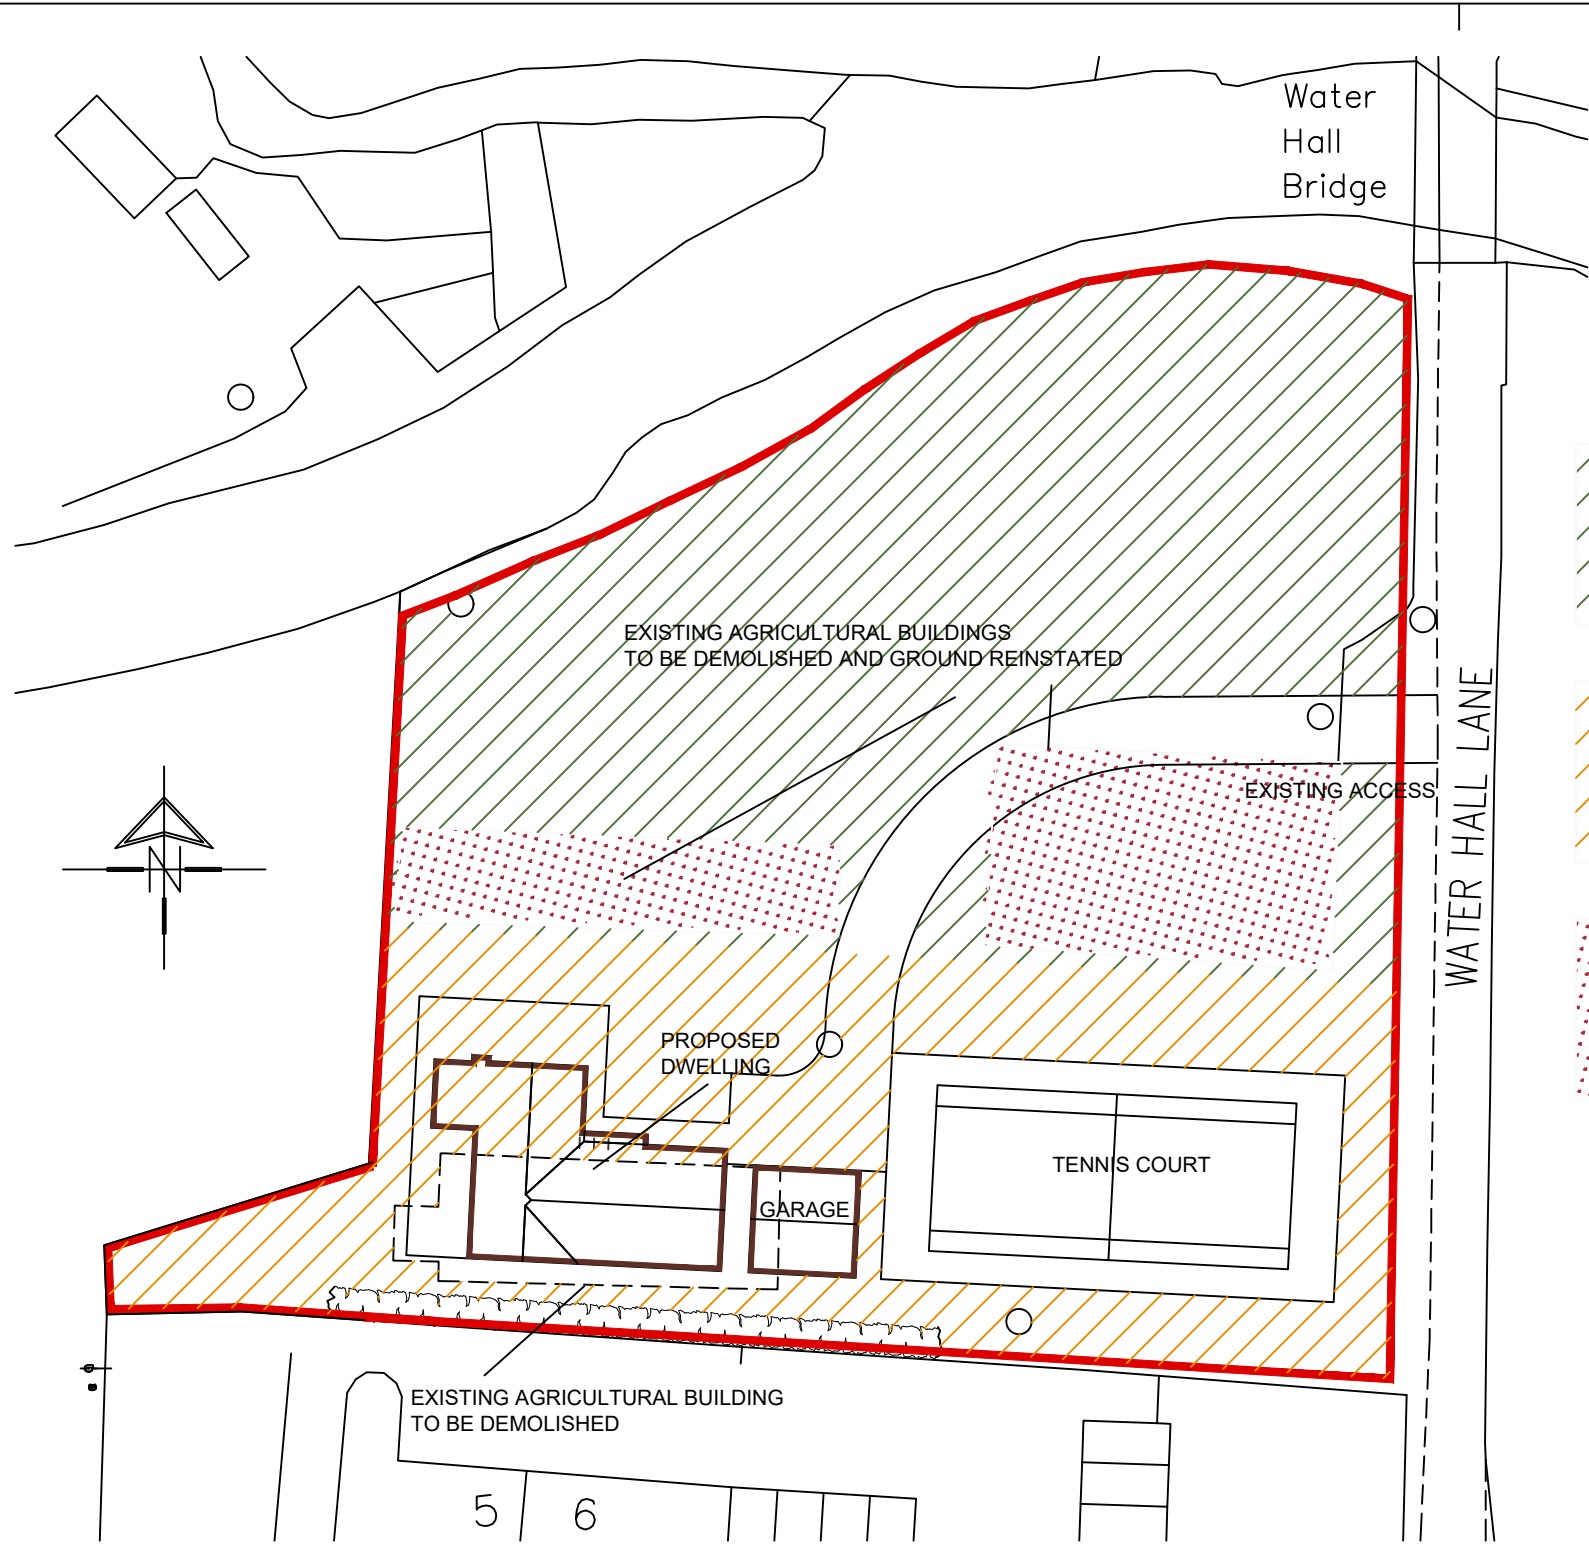

AREAS TO BE MAINTAINED AS OPEN GRASS LANE WITH EXISTING TREES AND HEDGEROWS ETC

AREAS TO BE MAINTAINED BY OCCUPANTS

WILD FLOWER MEADOW TRADITIONAL BRITISH NATIVE SEED MIX

**White Agus**
PARTNERSHIP

OFFICE ONE,
34 VICTORIA ROAD,
BARNSLEY,
S70 2BU

Phone: 01226 208482
Email: info@whiteaguspartnership.co.uk
Web: www.whiteaguspartnership.co.uk

ARCHITECTURAL SERVICES

Project. PROPOSED DWELLING WATER HALL LANE PENISTONE			Client. MR ED NORRIS		
Drawing Title. DEVELOPMENT PLAN			Date. APRIL 2019		Scale. 1:500 @ A3
			Ref. 16-193	Dwg. No. 06	Rev.
Date	Suffix	Description	Date	Suffix	Description