


Scale Bar (m)

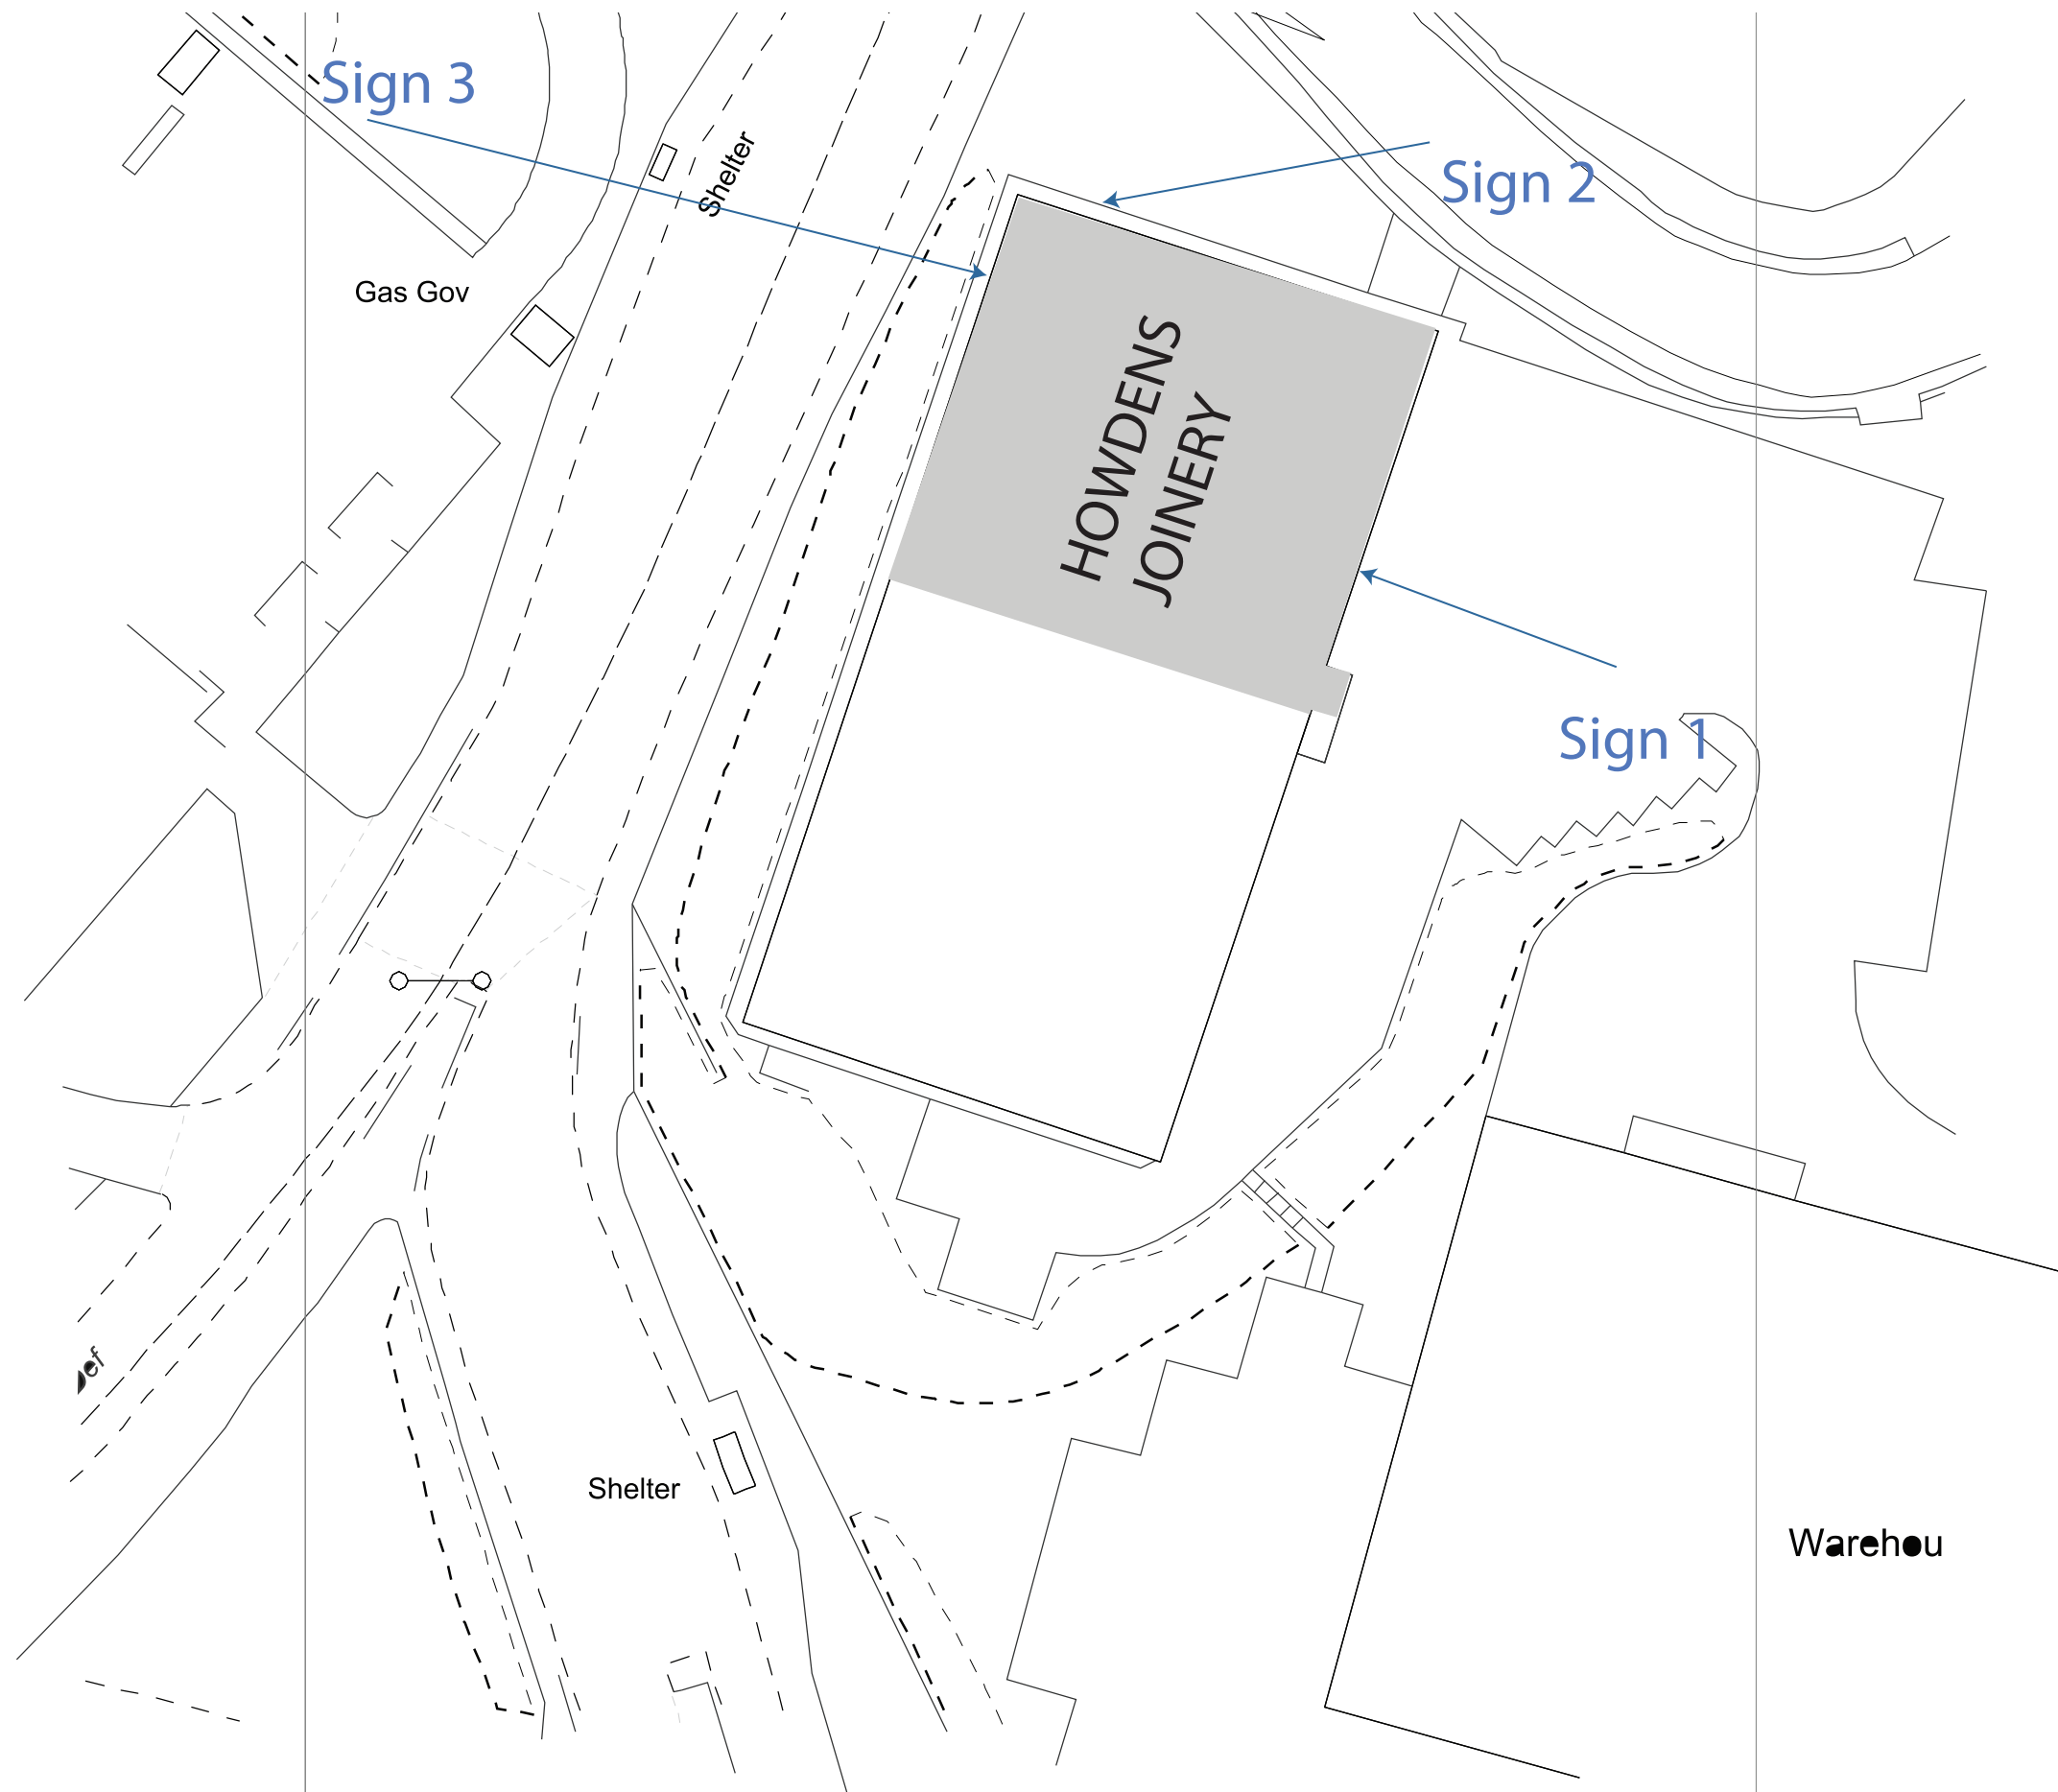

2 The Stray, Brough, South
Cave. HU15 2AL
Telephone: 01430 421489
Fax: 01430 421495

ADS GROUP

Revisions:	A
Client:	HOWDENS
Location :	BARNSELY
Project:	Block Plan
Scale:	A3 -1:500
Date:	OCT 2020
Drawn by:	ADK
Drg. No.:	BL001