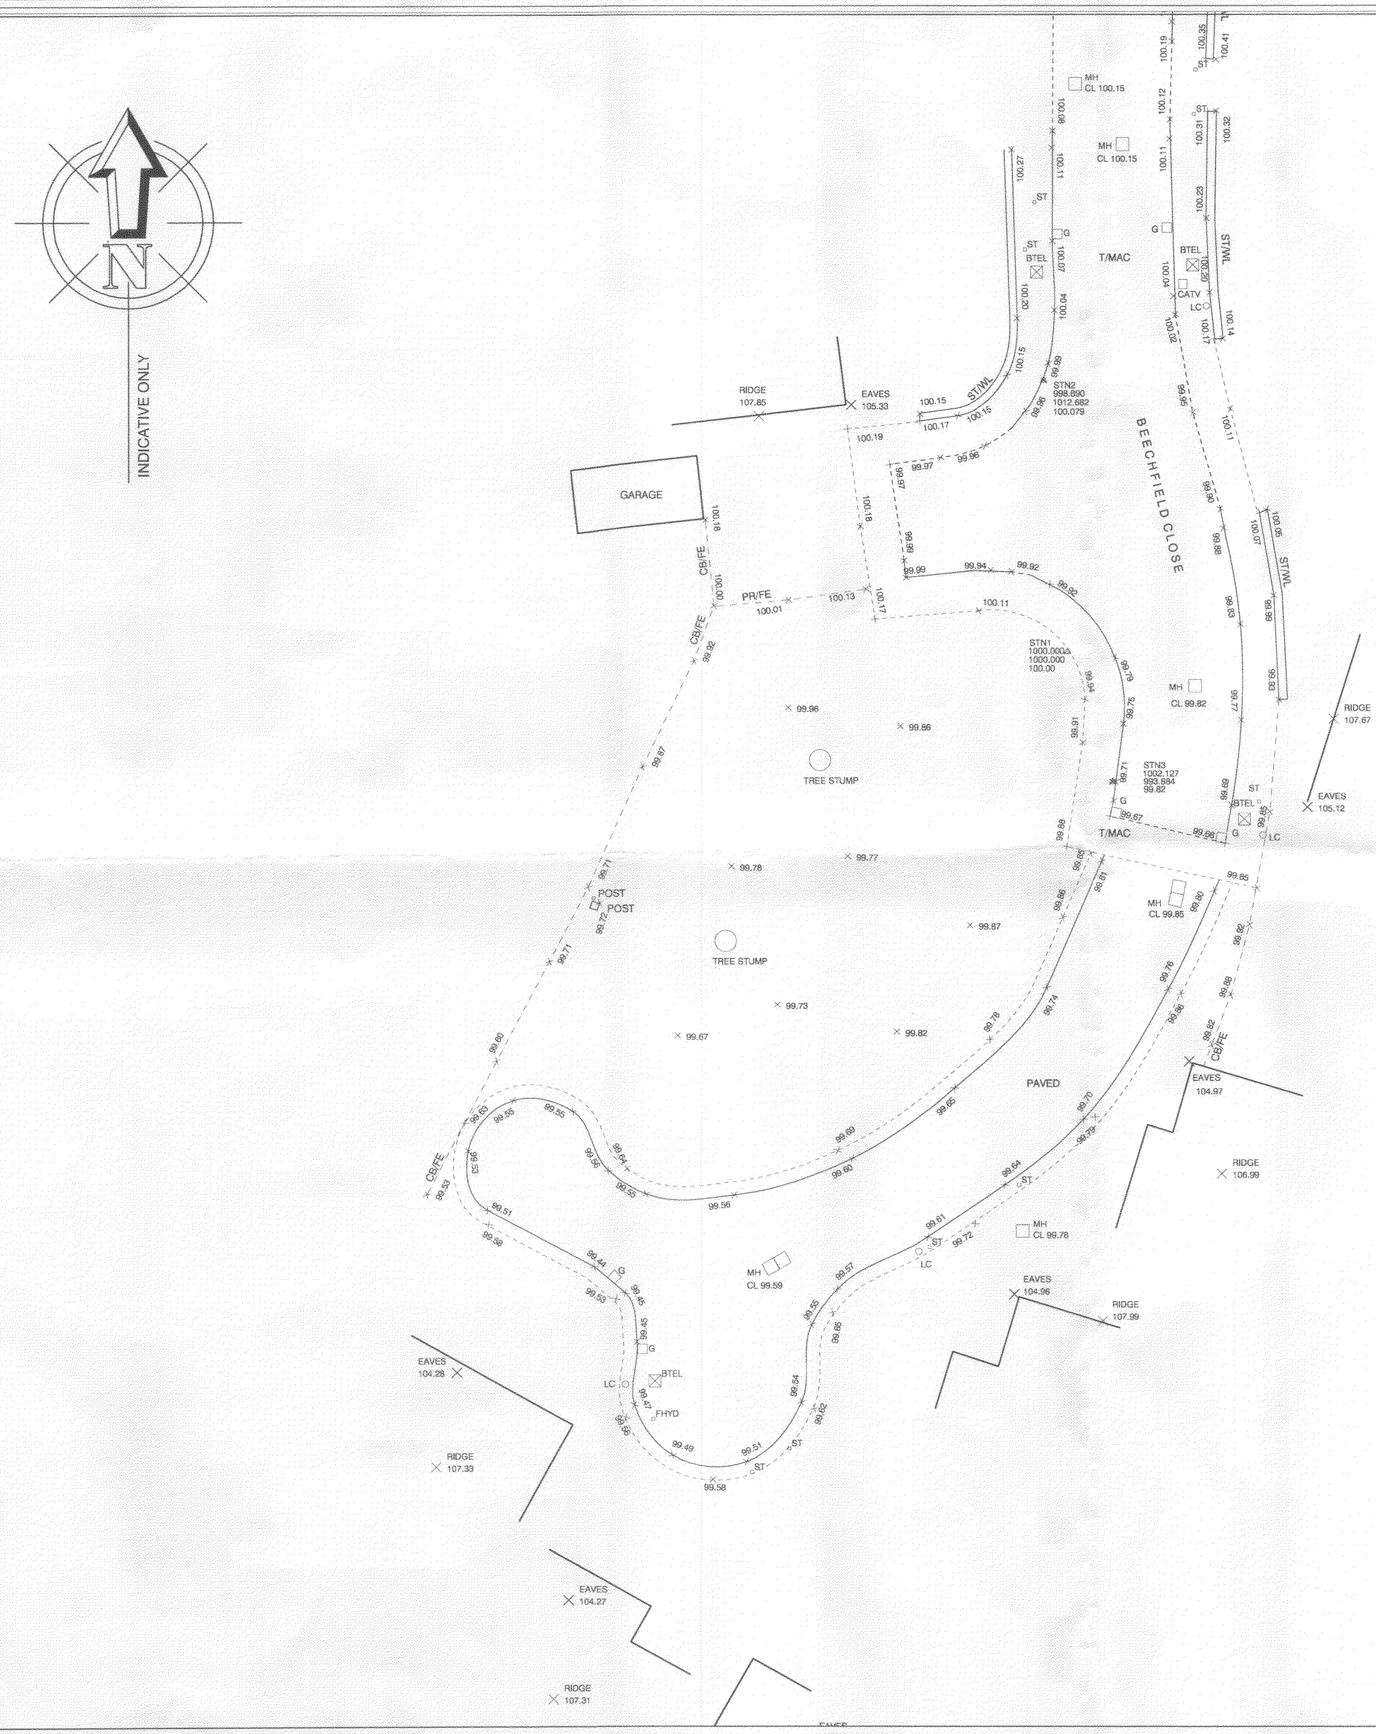


KEY

- Kerblines
- Road edges Paths Foundations Bases etc.
- Buildings
- Walls
- Hedgerows
- Limits of Bushes Canopies Scrub
- Fence - PM/FE Post & Mesh Fence
  - CB/FE Close boarded Fence
  - PW/FE Post & Wire Fence
  - PR/FE Post & Rail Fence
  - PA/FE Palisade (metal) Fence
  - IR/FE Iron Railings Fence
- Batters
- Overhead Powerlines
- Gate
- Spot level
- Tree

BB	Bellsha beacon	SVMK	Stop Valve Marker
BOLL	Bollard	SVP	Soil vent pipe
BIG	Back Inlet Gully	SP	Spring
BIN	Litter bin	ST	Stop tap
BSTP	Bus stop	STAY	Cable stay
BTEL	British Telecom IC	SV	Stop valve
CATV	Cable Television cover	TM	Triangular manhole
DRAIN	Drain	TCB	Telephone call box
ECAB	Electrical Cable Marker	TLTS	Traffic light
ELEC	Electrical IC	TP	Telegraph pole
EP	Elec. pole	VP	Vent pipe
FLTS	Floodlight	WM	Water meter
FP	Flagpole	WO	Wash out
GP	Gate post	UTL	Unable to Litt
G	Gully		
GAS	Gas valve		
FHYD	Fire Hydrant		
FHMK	Fire Hydrant Marker		
IC	Inspection Cover		
KO	Kerb outlet		
LB	Letter box		
LC	Lamp column		
LHOLE	Lamp Hole		
Mkr	Utility marker	BL 33.58	Bed level
MY	Mercury Telecom IC	CL 32.56	Cover level
MH	Manhole cover	FL 36.52	Floor level
PM	Parking meter	IL 36.59	Invert level
P	Post	SL 37.54	Soffit level
PP	Petrol pump	TL 36.45	Threshold level
REYE	Rodding eye	WL 36.24	Water level
RP	Reflector post		
RS	Road sign		
RWDP	Rain water pipe		

SCALE = 1:200

SURVEY SITE SERVICES

CHARTERED SURVEYORS
CHARTERED CIVIL ENGINEERS

Survey and Site Services
Francis Jordan House
Wellington Street
Barnsley
South Yorkshire. S70 1SW
Tel and Fax (01226) 289177

Client
MR D NORTH

Drawing Title
TOPOGRAPHICAL SURVEY

Site Address
BEECHFIELD CLOSE
BOLTON ON DEARNE
ROTHERHAM

Surveyed VHM	Processed JW	Drawn VHM	Checked VHM
Drg.No. RT116/S/1		Date 22/02/2010	