


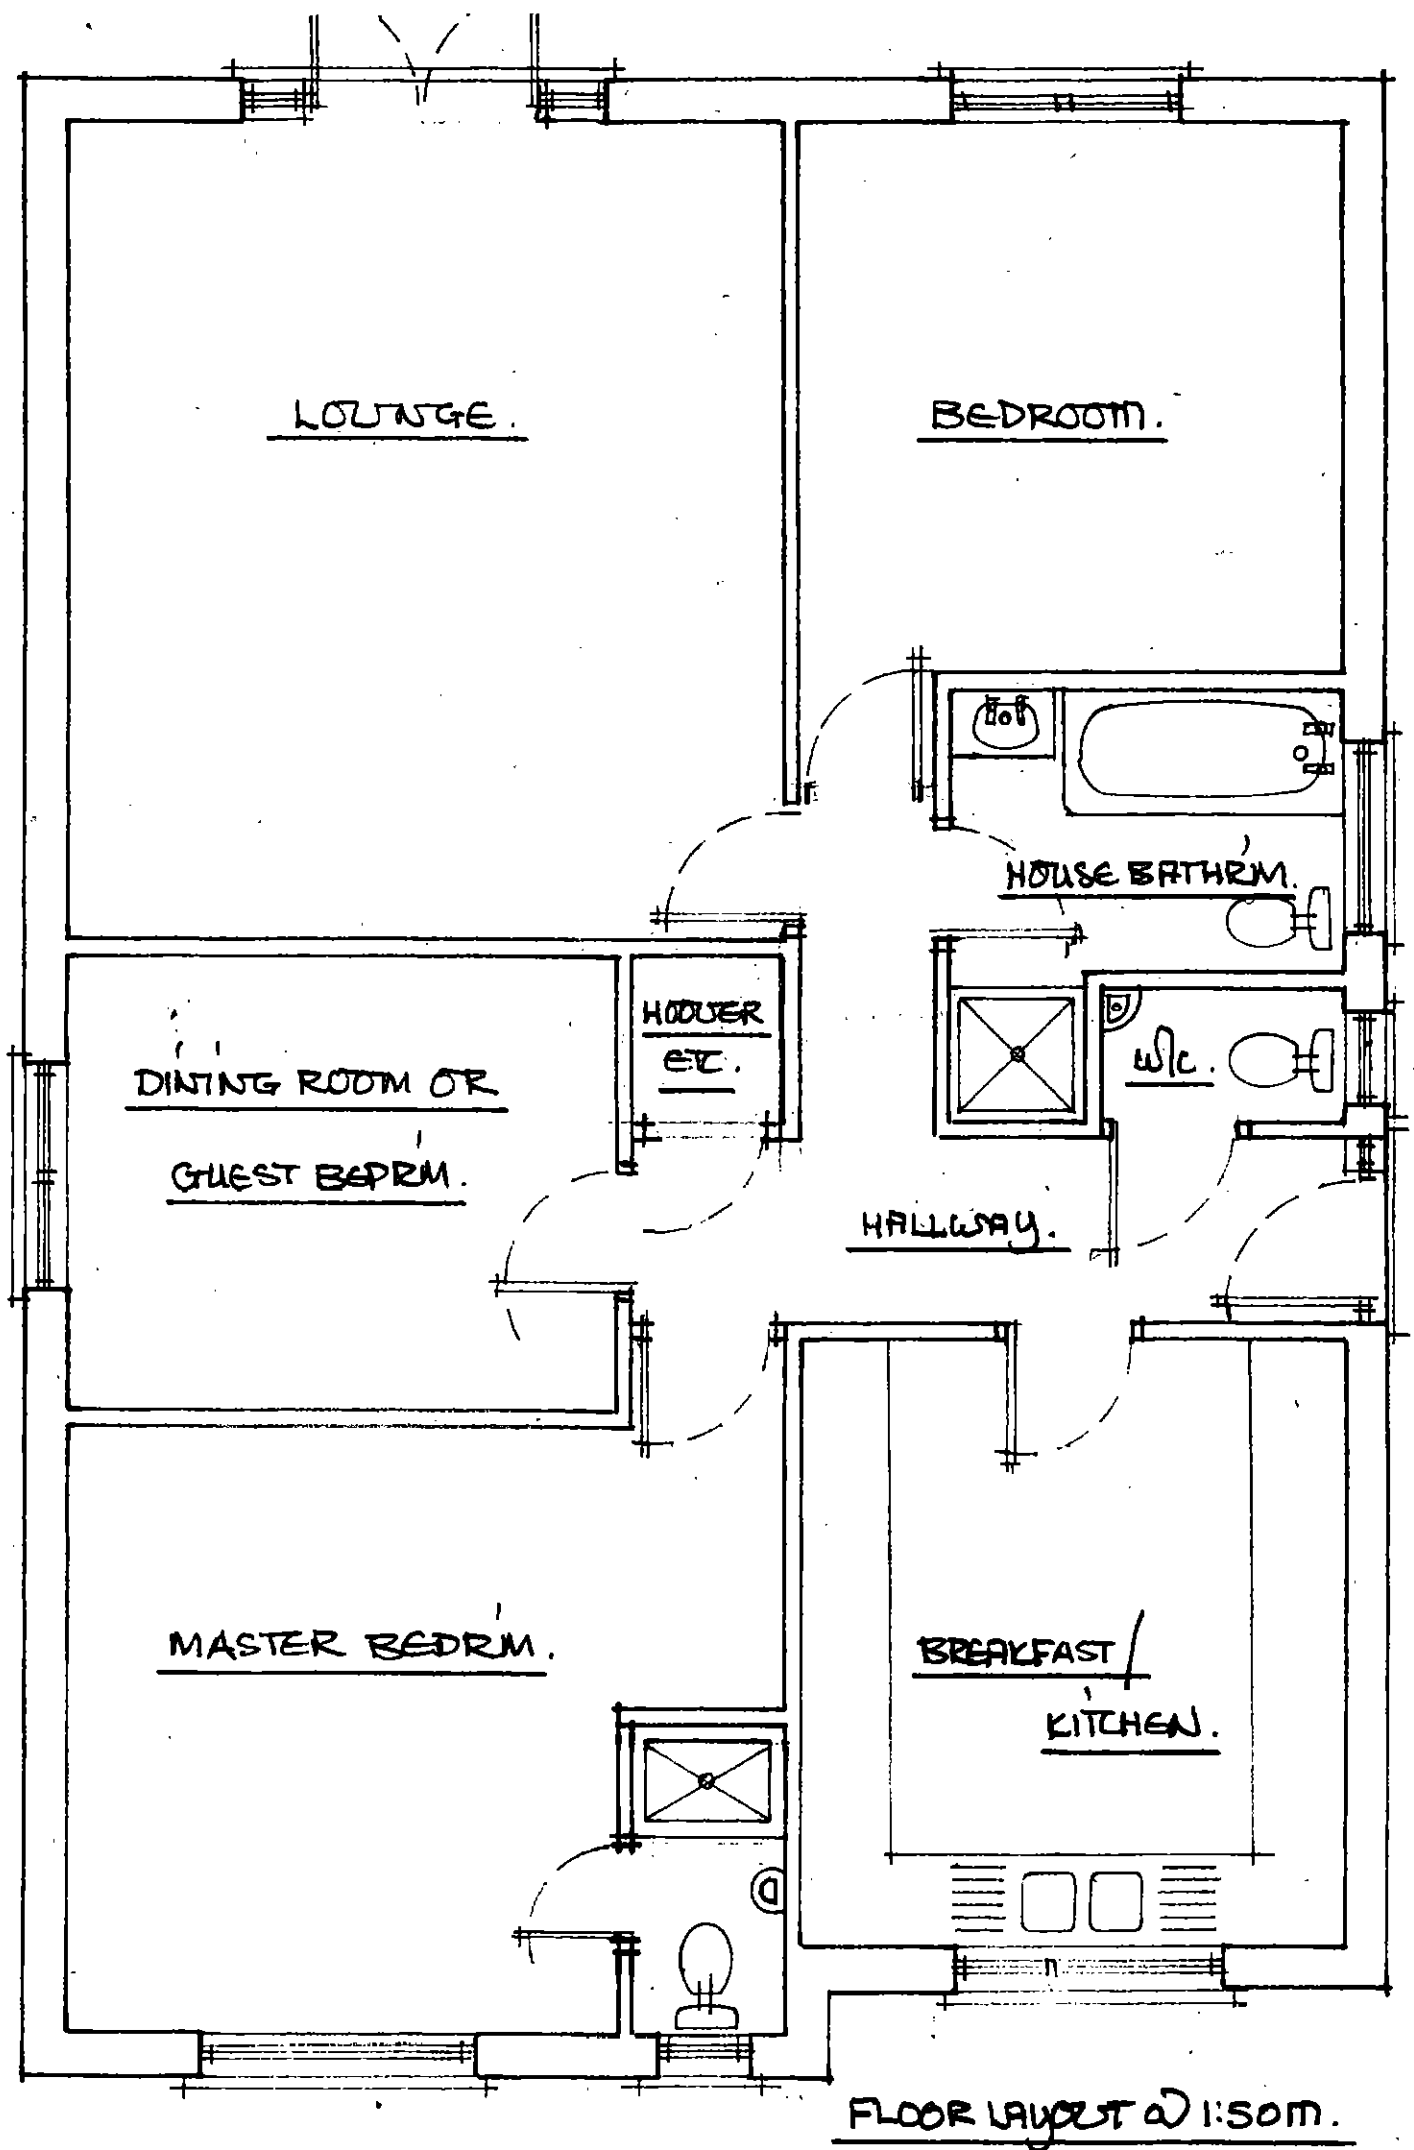

FLOOR LAYOUT @ 1:50M.