

Elevations

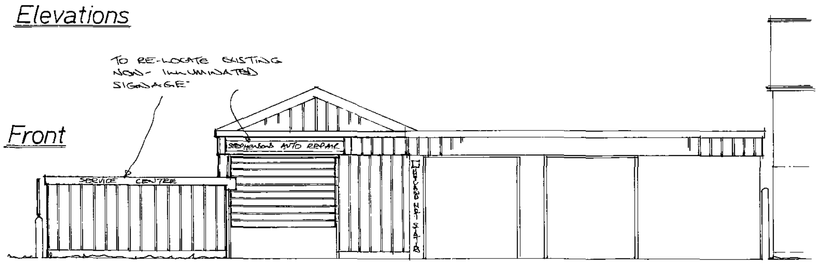

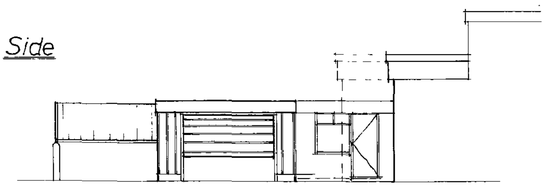

This drawing to be read in conjunction with the Standard Construction Specification relating to this project.

This drawing is copyright. All dimensions to be checked prior to commencement on site and any discrepancy notified to the design office immediately. DO NOT SCALE – if in doubt, contact the design office.

The contractor/client shall be responsible to ascertain the nature of the foundations prior to commencement on site.

The contractor shall be responsible to ensure the suitability of all materials proposed for this project and fixings of such in accordance with manufacturer's instructions.


The contractor shall be responsible for formulating a working system to comply with the recent C.D.M. Regulations and all construction to be in accordance with document robust construction details (DTLR) – all if required & relevant.

The contractor shall be responsible to make good any damage caused to adjacent property during construction under the Party Wall Act 1996.

The client shall be responsible to inform the adjacent property owner of such works under the Party Wall Act 1996. For further information, free booklet and advice telephone 0181-691191.

The drawings are prepared for the purpose of Planning and Building Regulation Approvals only.

Layout

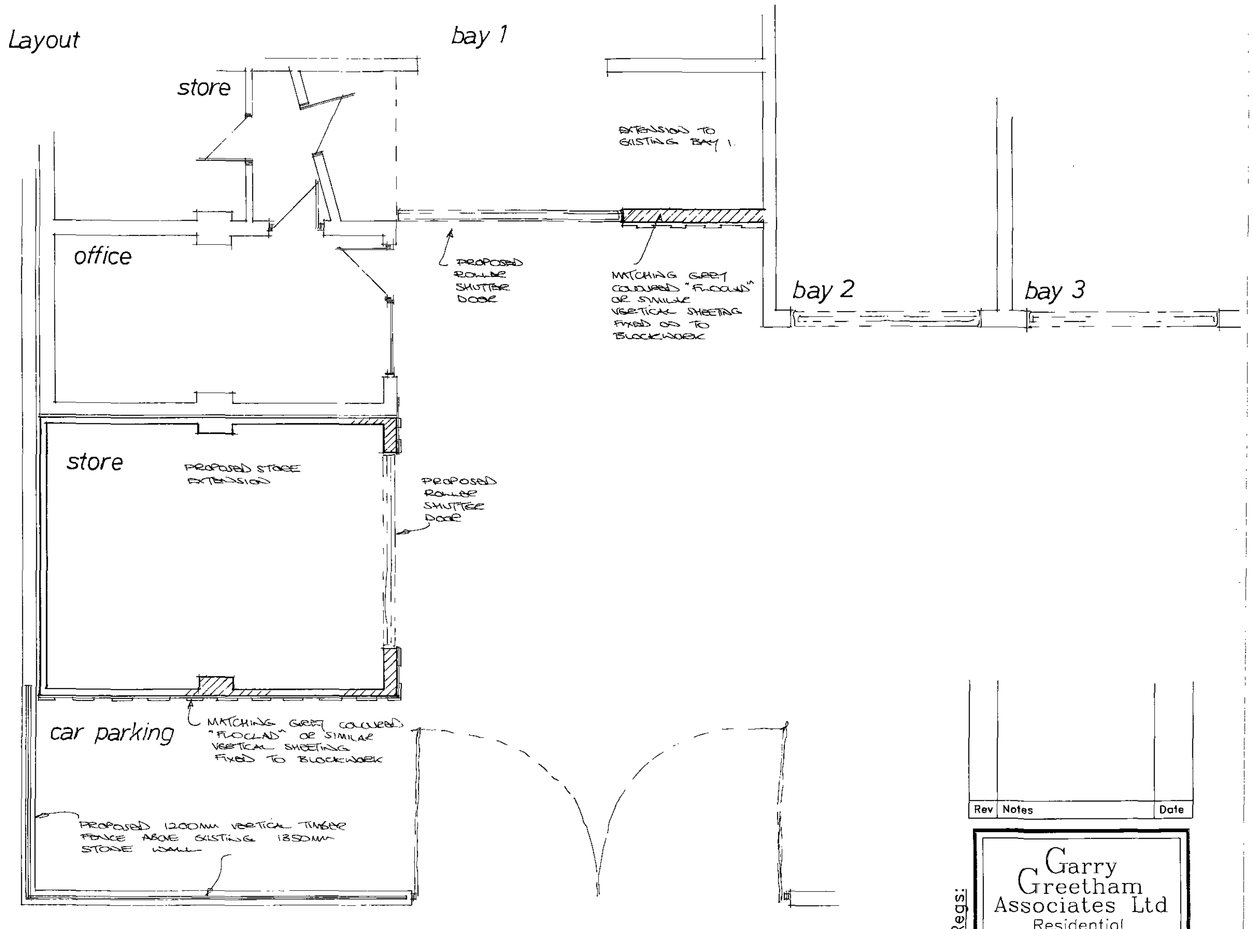

Rev	Notes	Date

B/Regs:


Planning:

Garry Greetham Associates Ltd
Residential Design Consultant
Westwood House
18 Carr Lane
Tankersley
Barnsley S75 3BE
Tel(01226)746573


PROJECT	Extensions to Workshop
CLIENT	Mr. I. Stephenson
TITLE	Premises as Proposed
ADDRESS	"Stephensons Auto Repairs", 5 Booth St, Hoyland, Barnsley.
DRAWN BY	ggg
SCALE	1:100; 1:50 DATE Mar.11
DRAWING No	737-02 REV

Member of the Chartered Institute of Architectural Technologists


Layout

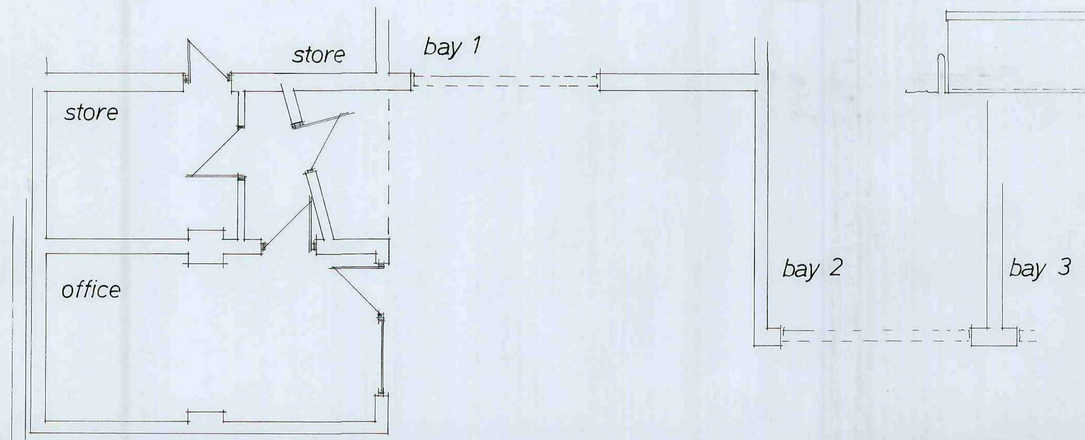


Elevations

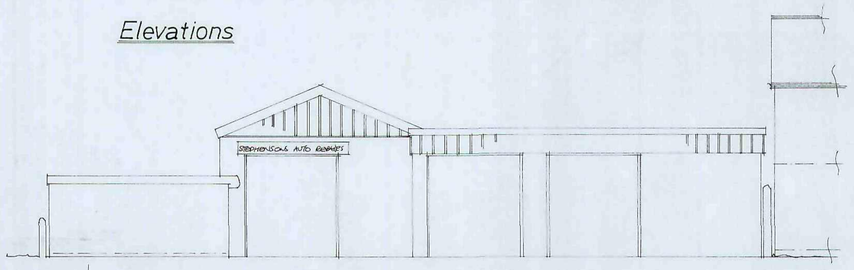


Front

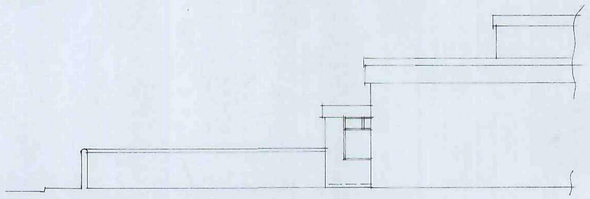

Side

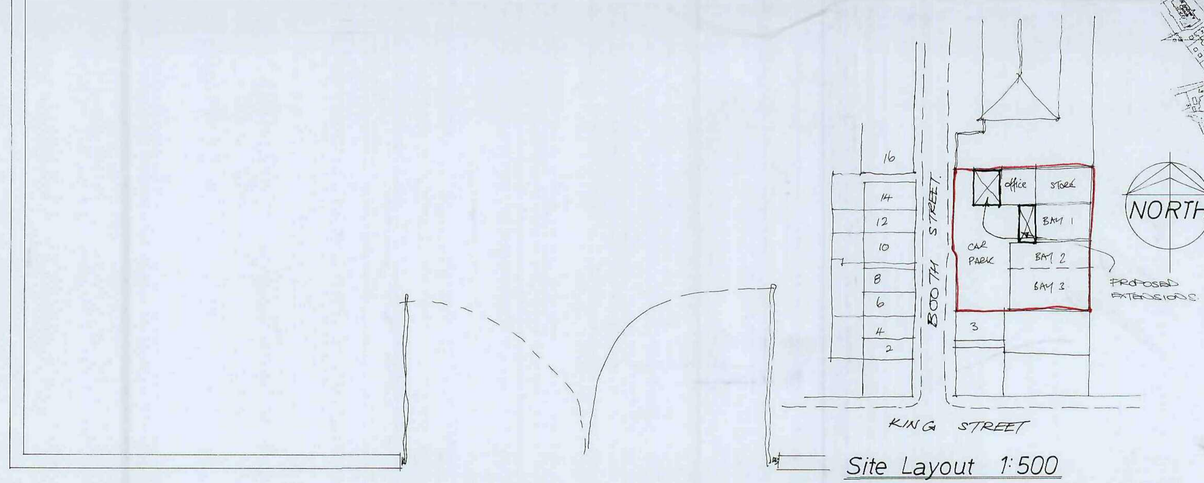

Site Layout 1:500

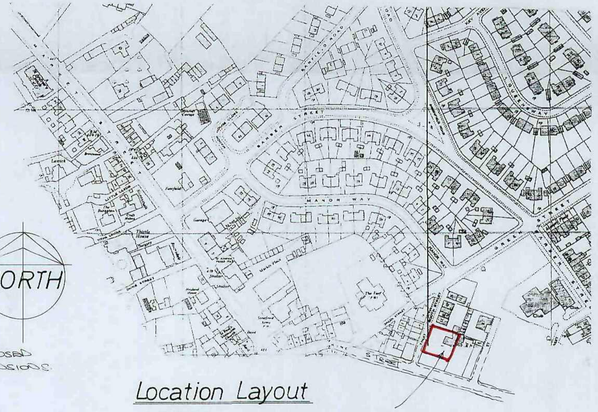

Location Layout
1:2500

Rev	Notes	Date

Garry Greetham Associates Ltd
Residential Design Consultant
Westwood House
18 Corr Lane
Tankersley
Barnsley, S75 3BE
Tel(01226)746573

PROJECT Extensions to Workshop
CLIENT Mr. I. Stephenson
TITLE Premises as Existing
ADDRESS Stephensons Auto Repair, 5 Booth St. Hoyland. Barnsley.
DRAWN BY SPS
SCALE 1:500 1:100 DATE Mar. 11
DRAWING No. 737-01 REV.
Copyright Garry Greetham Associates Chartered Institute of Architectural Technologists