
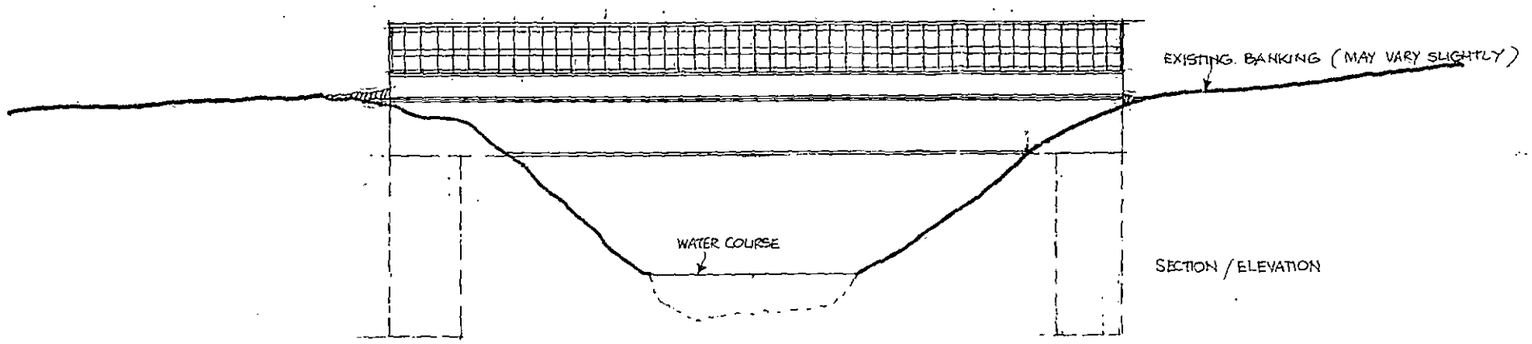
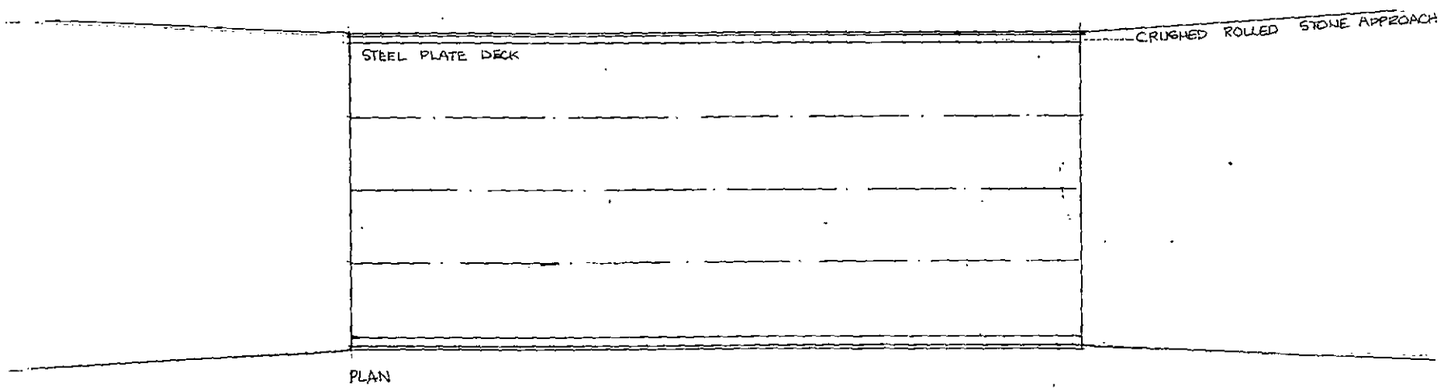


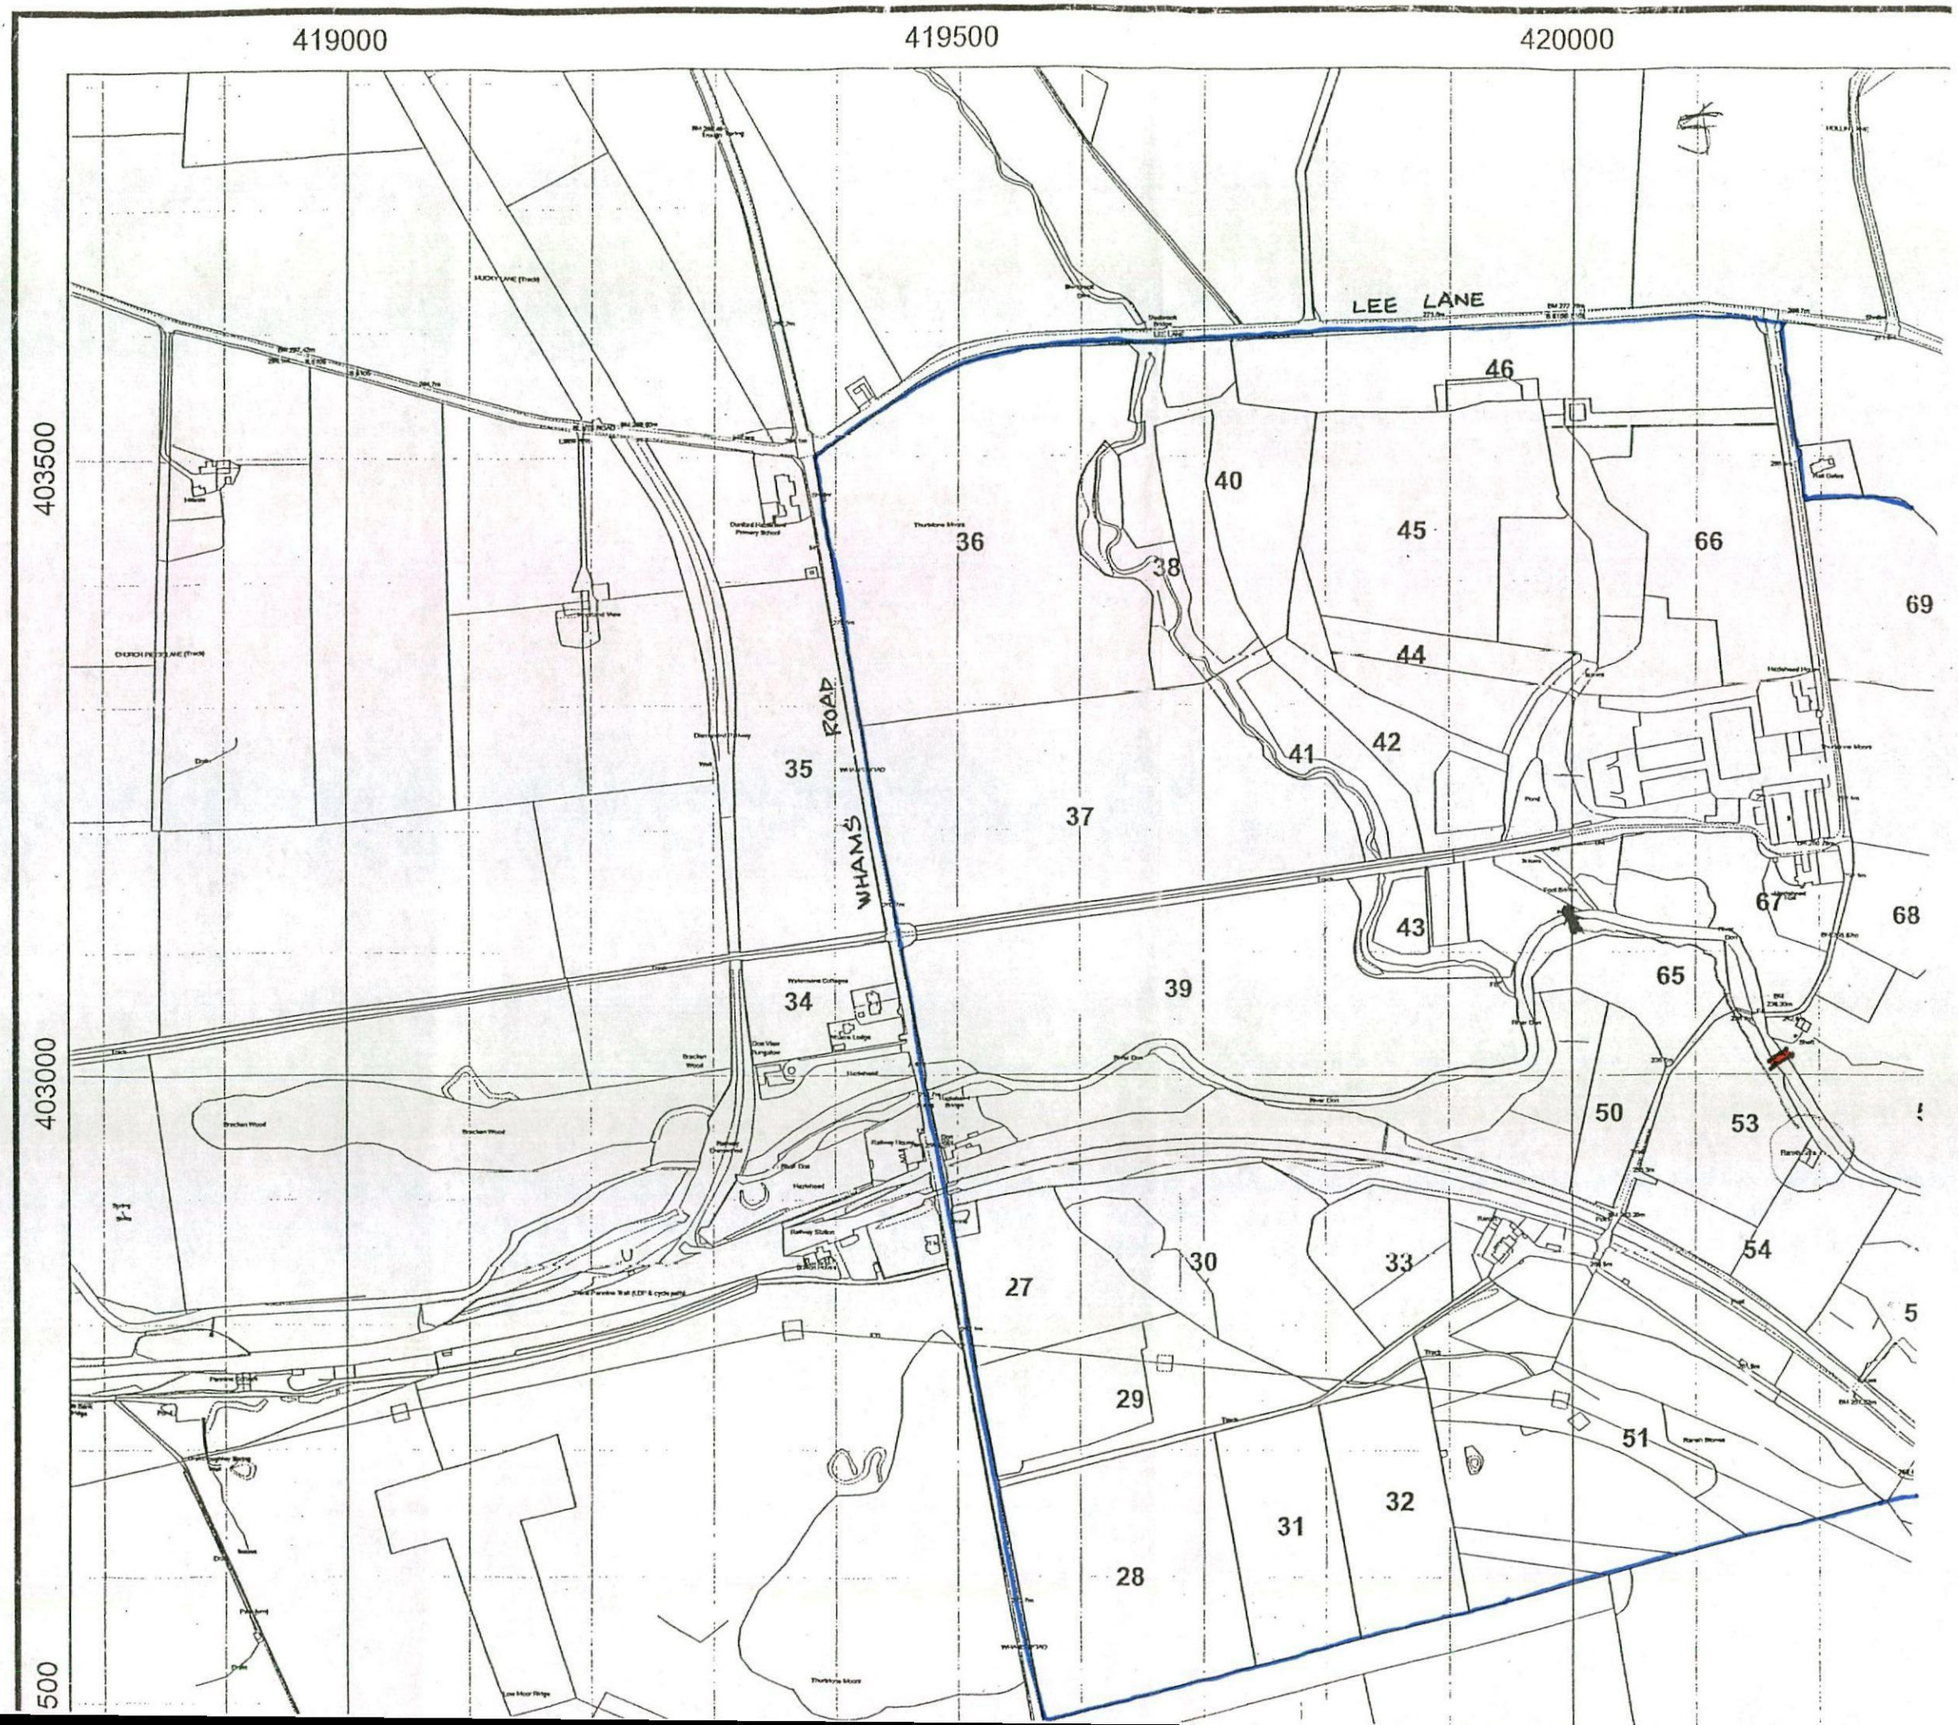

NEW INTERNAL TRAFFIC BRIDGE HAZELHEAD (TO BE READ WITH ENGINEERING REPORT) SCALE 1:100 5/2016 DRG A1

MICHAEL A CLYNCH
Dip. Arch. Dip. T. P. A.R.I.B.A.
Architect & Town Planner
14 Huddersfield Road, Ingbirchworth
Sheffield S36 7GF Tel: 01226 766308


419000
419500
420000
403500
403000
LEE LANE
WHAMS ROAD
Dunford Holme Primary School
Wyhenstone Cottages
Bracken Wood
Hazlehead
Railway Station
Thurkstone Moor
Low Moor Ridge
34
35
36
37
38
39
40
41
42
43
44
45
46
27
28
29
30
31
32
33
50
51
53
54
65
66
67
68
69

P48

LEE LANE

LEE LANE

NORTH

← TO WHAMS ROAD

EXISTING BRIDGE

HAZELHEAD HALL

PROPOSED BRIDGE

MICHAEL A. LYNCH
Dip. Arch. Dip. T. P. A.R.I.B.A.
Architect & Town Planner
14 Huddersfield Road, Ingbirchworth
Sheffield S36 7GF Tel: 01226 766308

LOCATION 1:2500