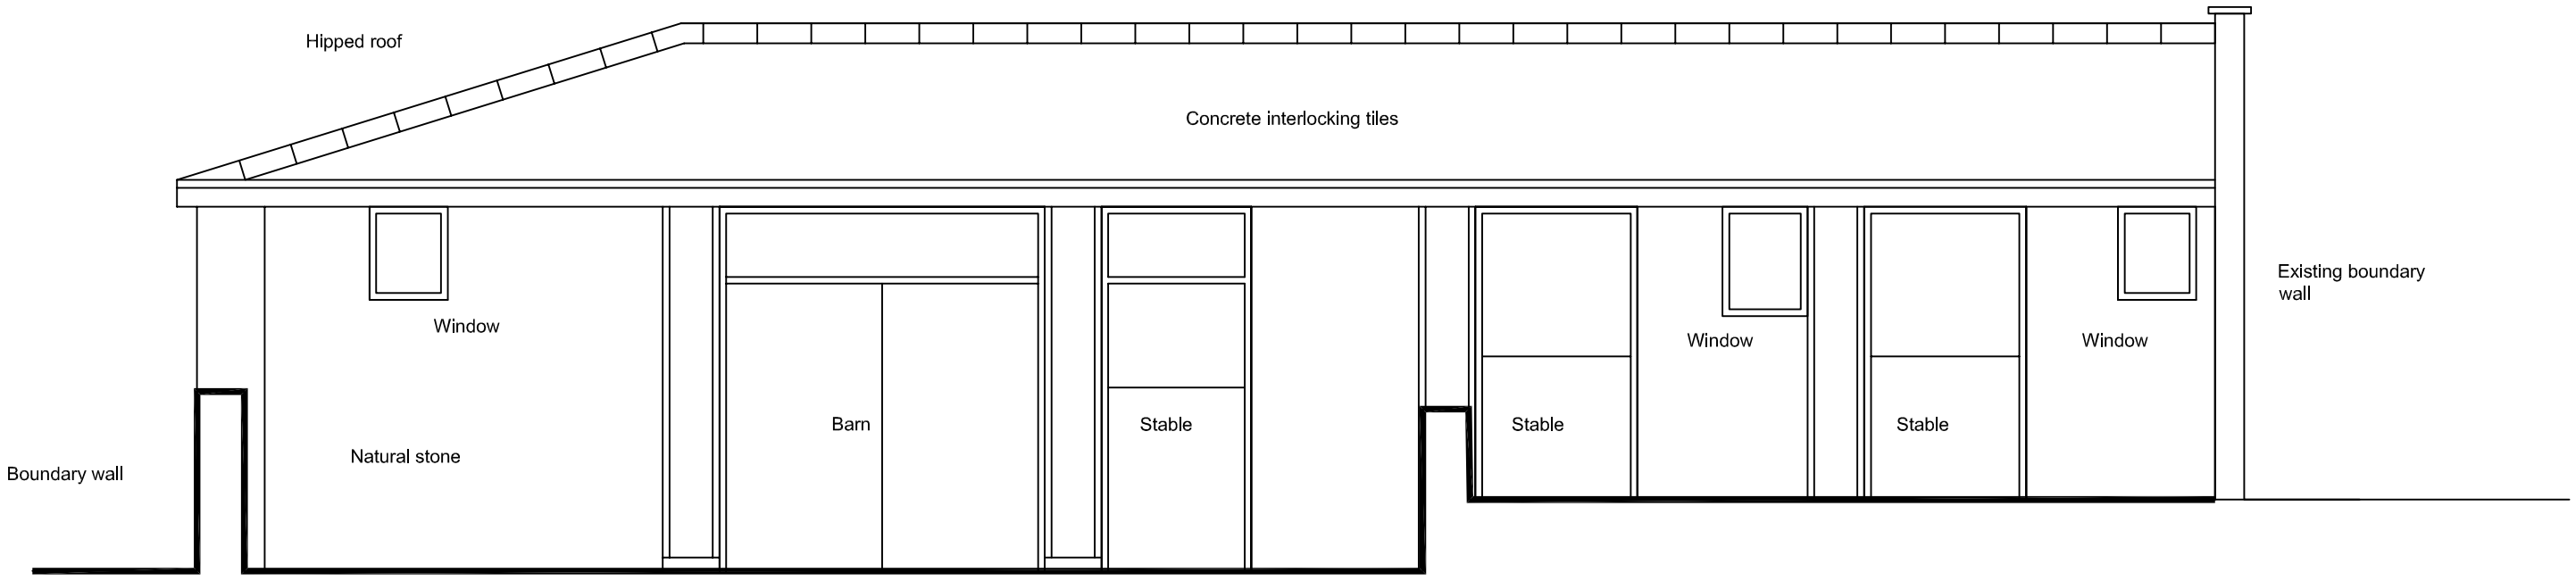


Existing elevation
1:50

Revisions	A. A----	00-00-00
This drawing is for planning permission only and is not a construction drawing.		
Drawing Title	EXISTING-ELEVATION	
Job No. - Dwg No.	TN/2014/3 .	-
Client:	Terry Naylor Westfield House Farm;Brockholes Lane; Pennistone; Sheffield S36 9FB	
Scale.	1:50	