




BARNESLEY MBC - Planning and Transportation Service

Assistant Director: Stephen Moralee BA(Hons) MBA
 PO Box 604, Barnsley. S70 9FE
 Tel: (01226) 770770 Fax: (01226) 772599

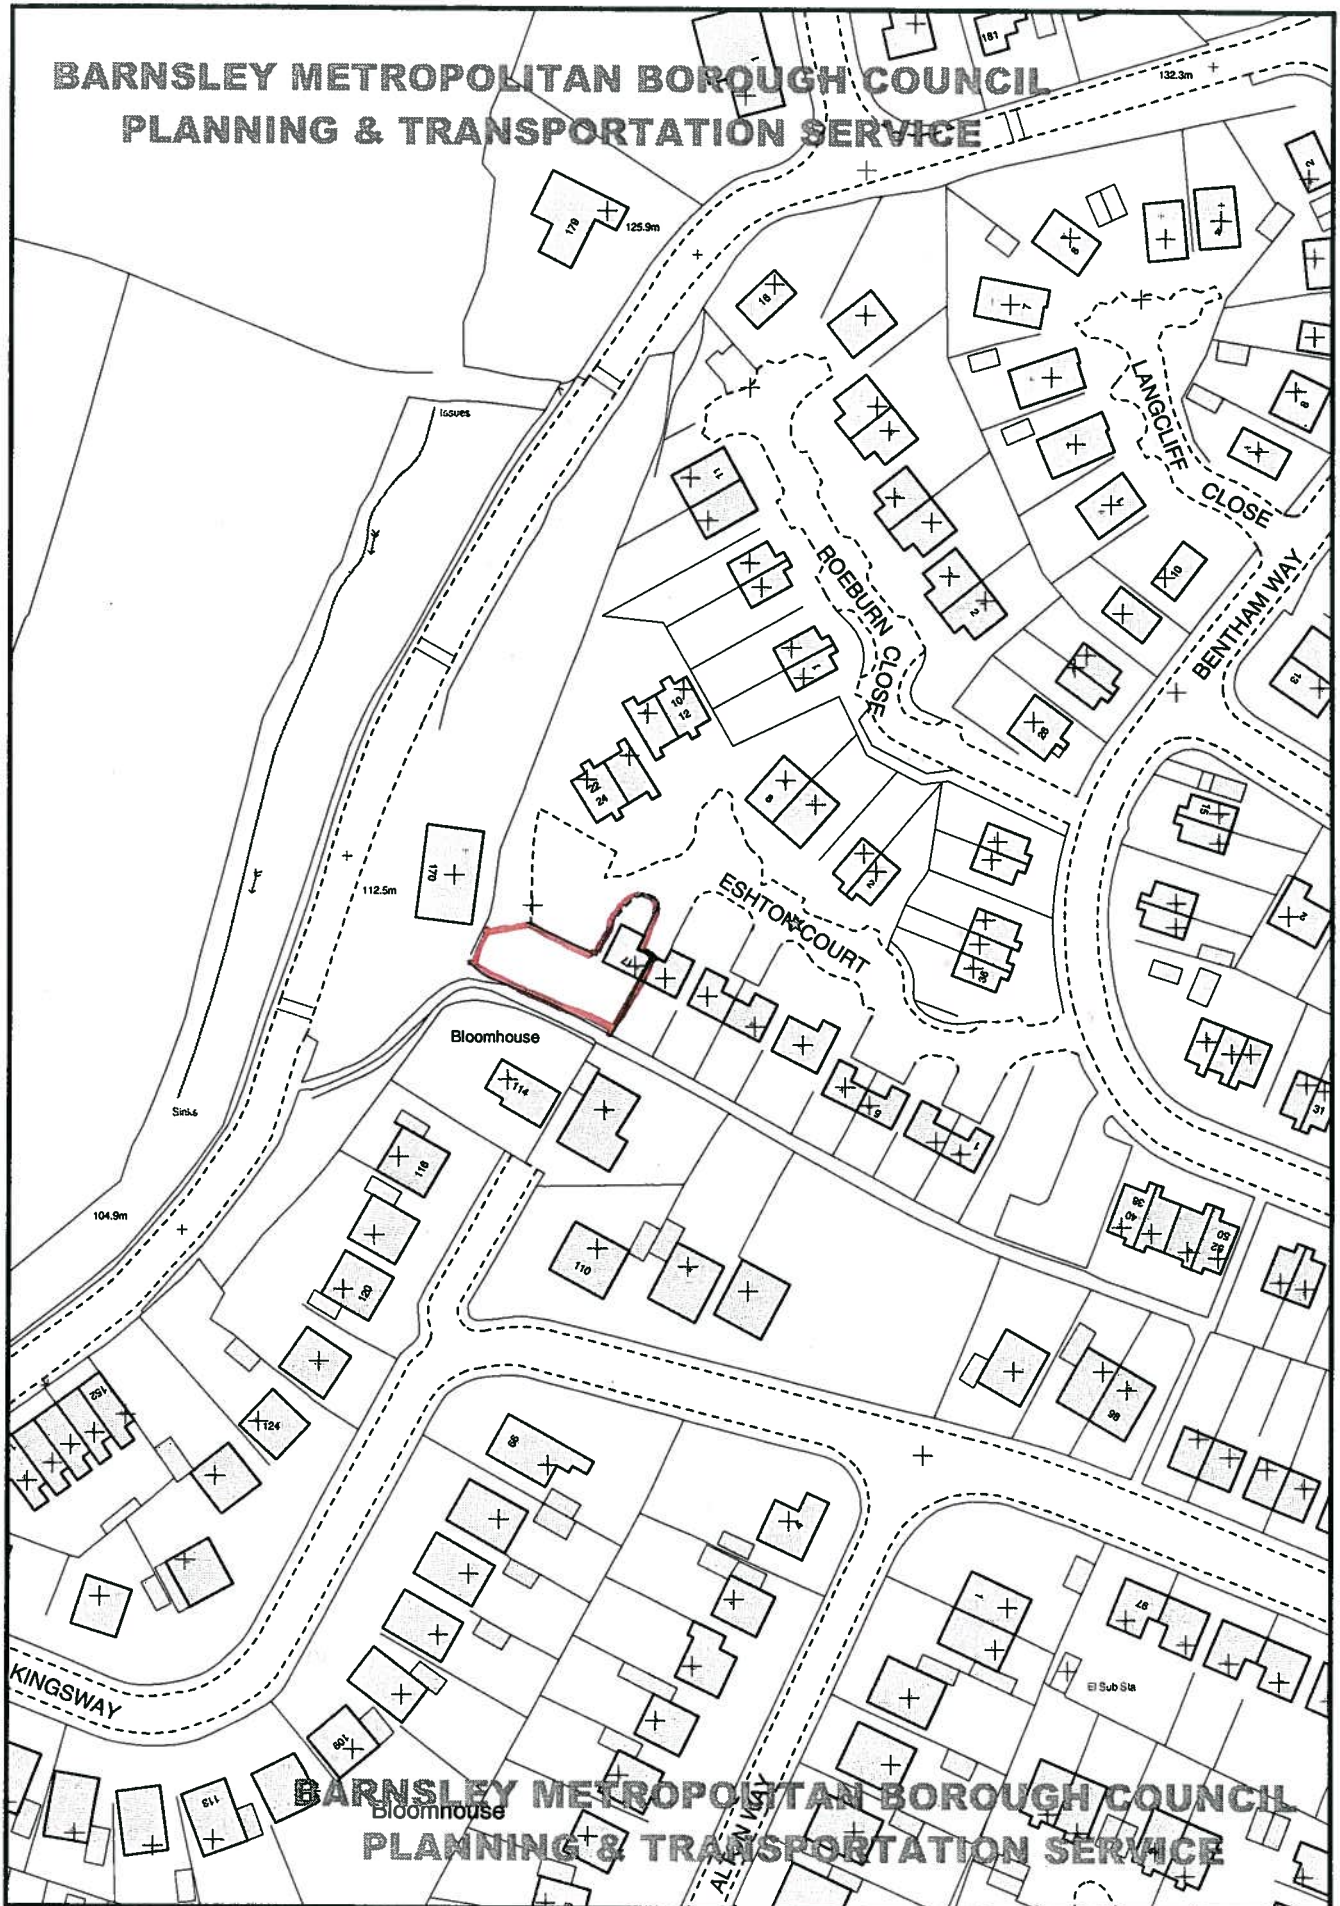

Scale 1: 1250