


Not to scale

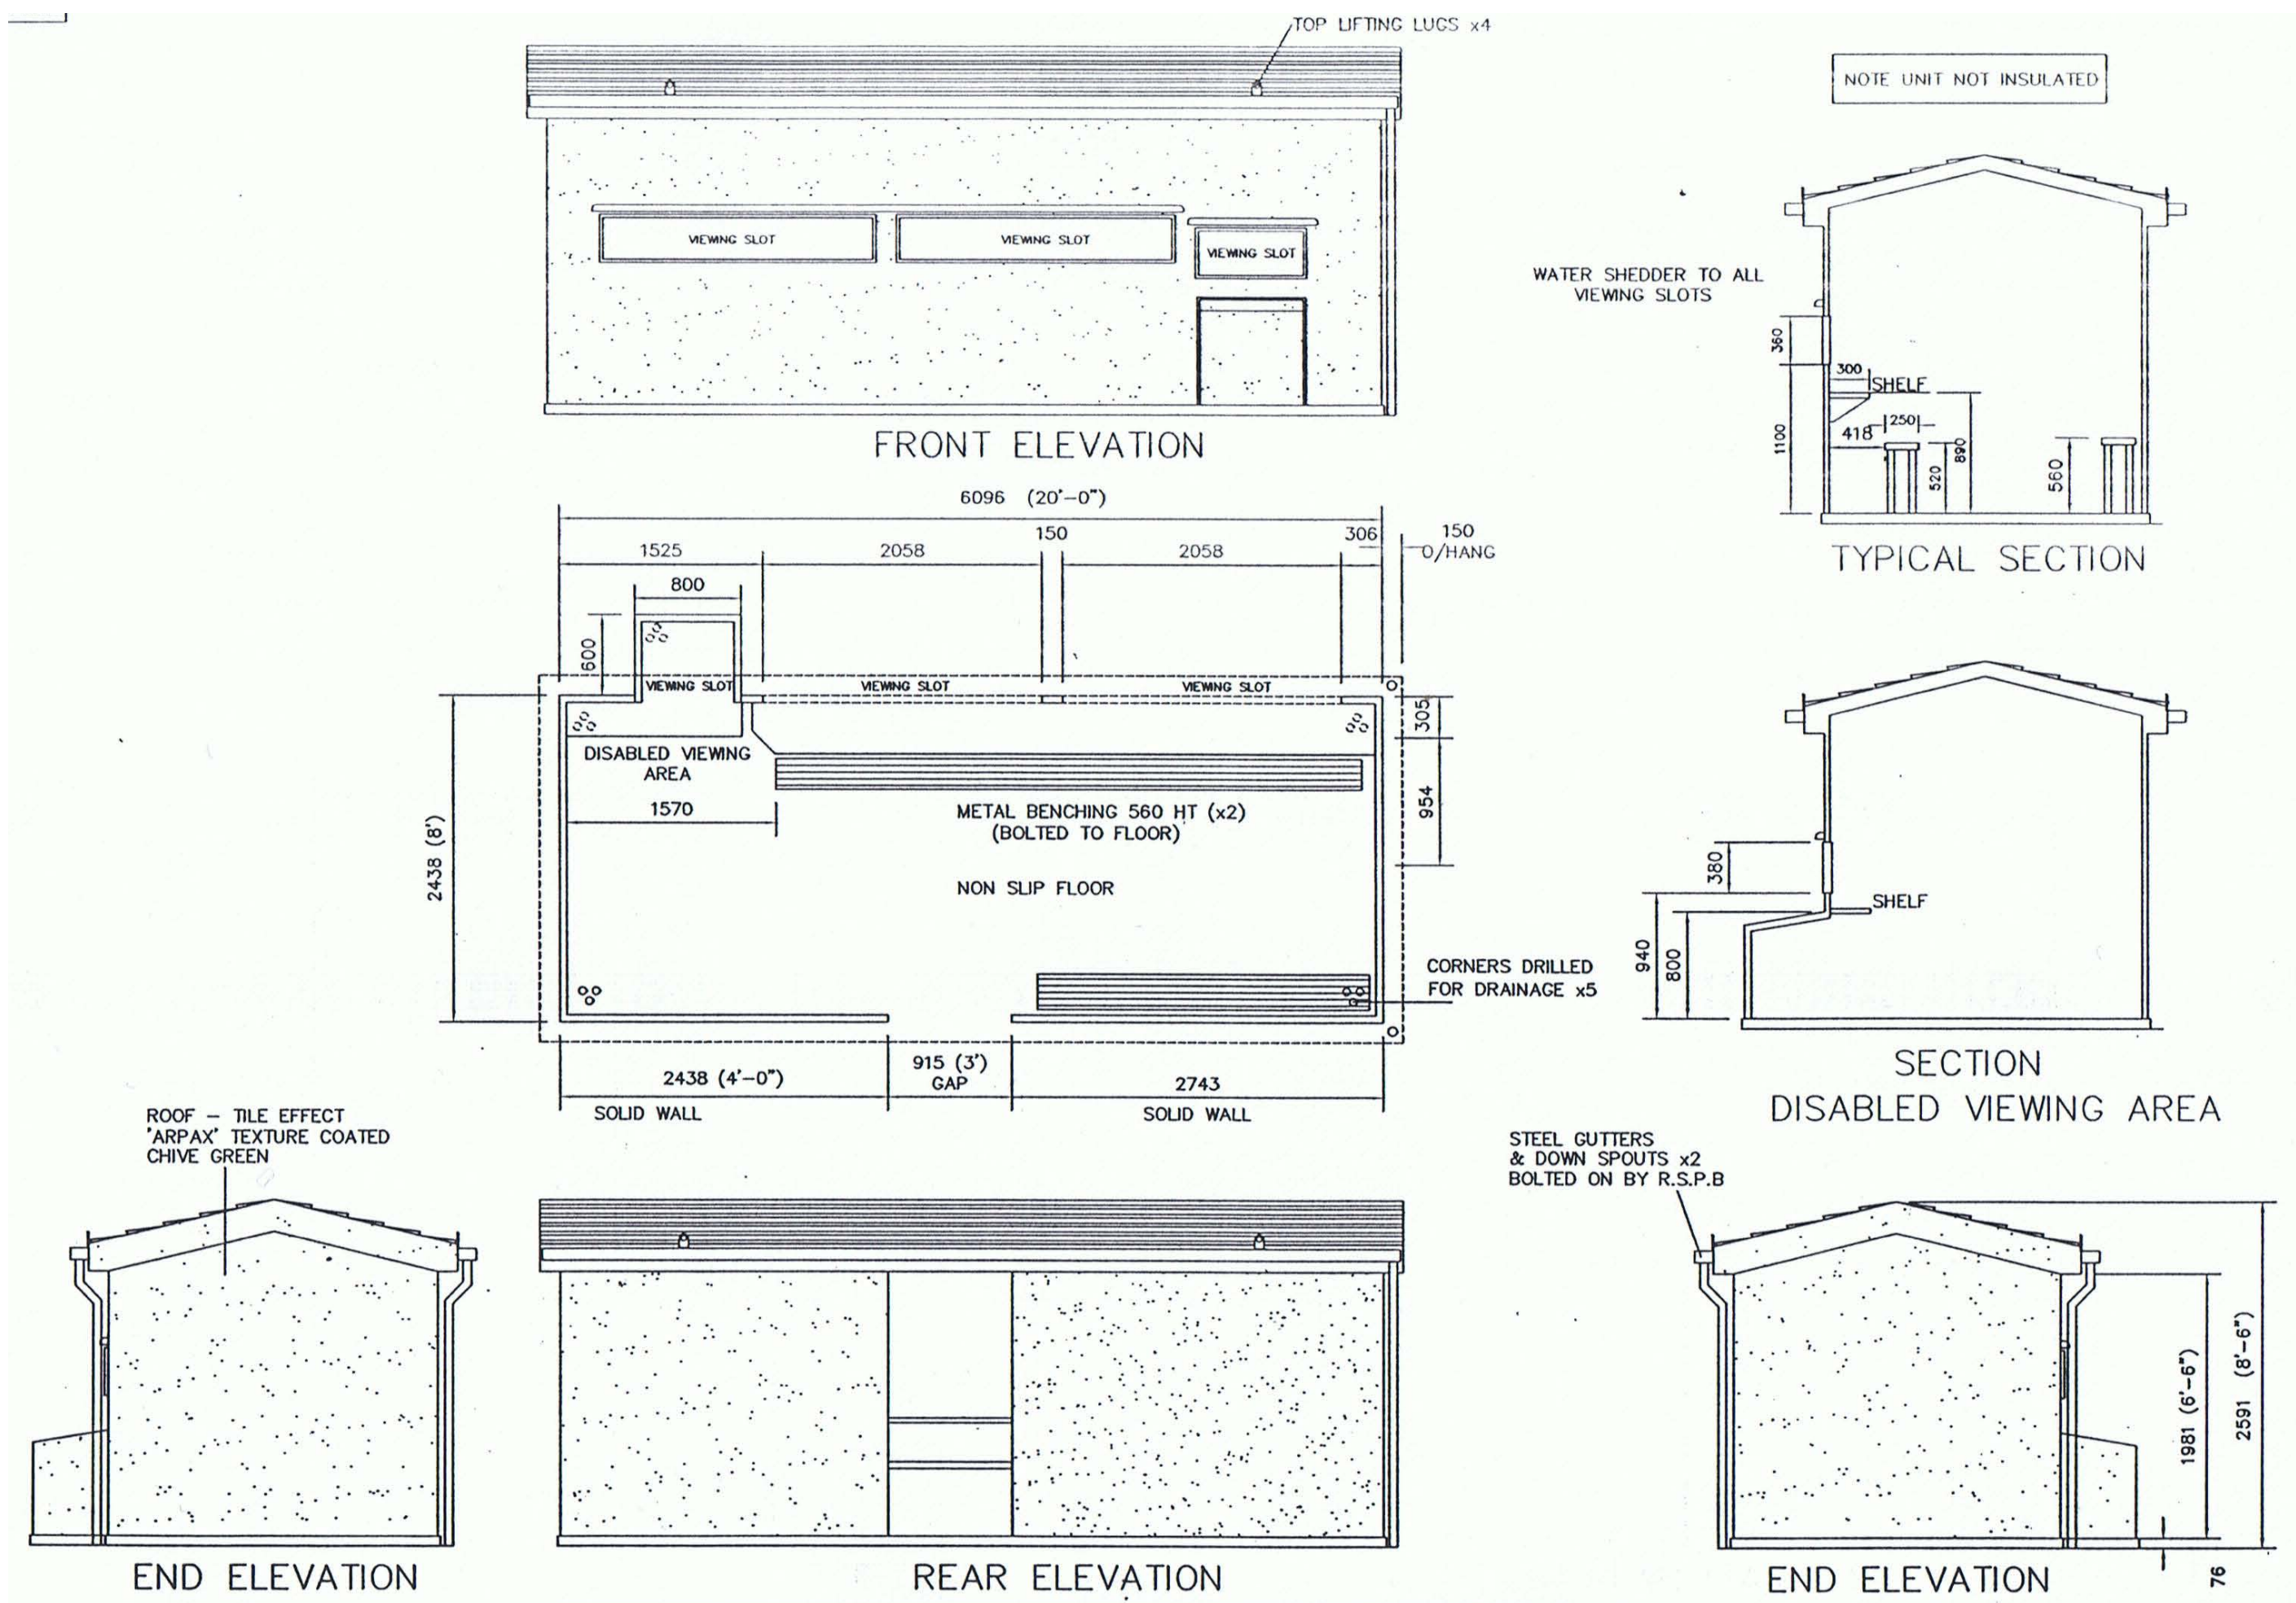


Example of wildlife viewing hide/screen - to demonstrate potential scale/dimensions and facilities only. An appropriate structure will be designed specifically for the Adwick site and will be sympathetic to the local landscape character and heritage, therefore materials, shape and other details are likely to vary. Proposed designs and exact locations will be submitted to Barnsley MBC for approval.

Example of rest perch to illustrate potential scale/dimensions and typical construction only.

An appropriate structure will be designed specifically for the Adwick site, therefore materials, shape and other details are likely to vary. Proposed designs and exact locations will be submitted to Barnsley MBC for approval.

(all dimensions in mm)

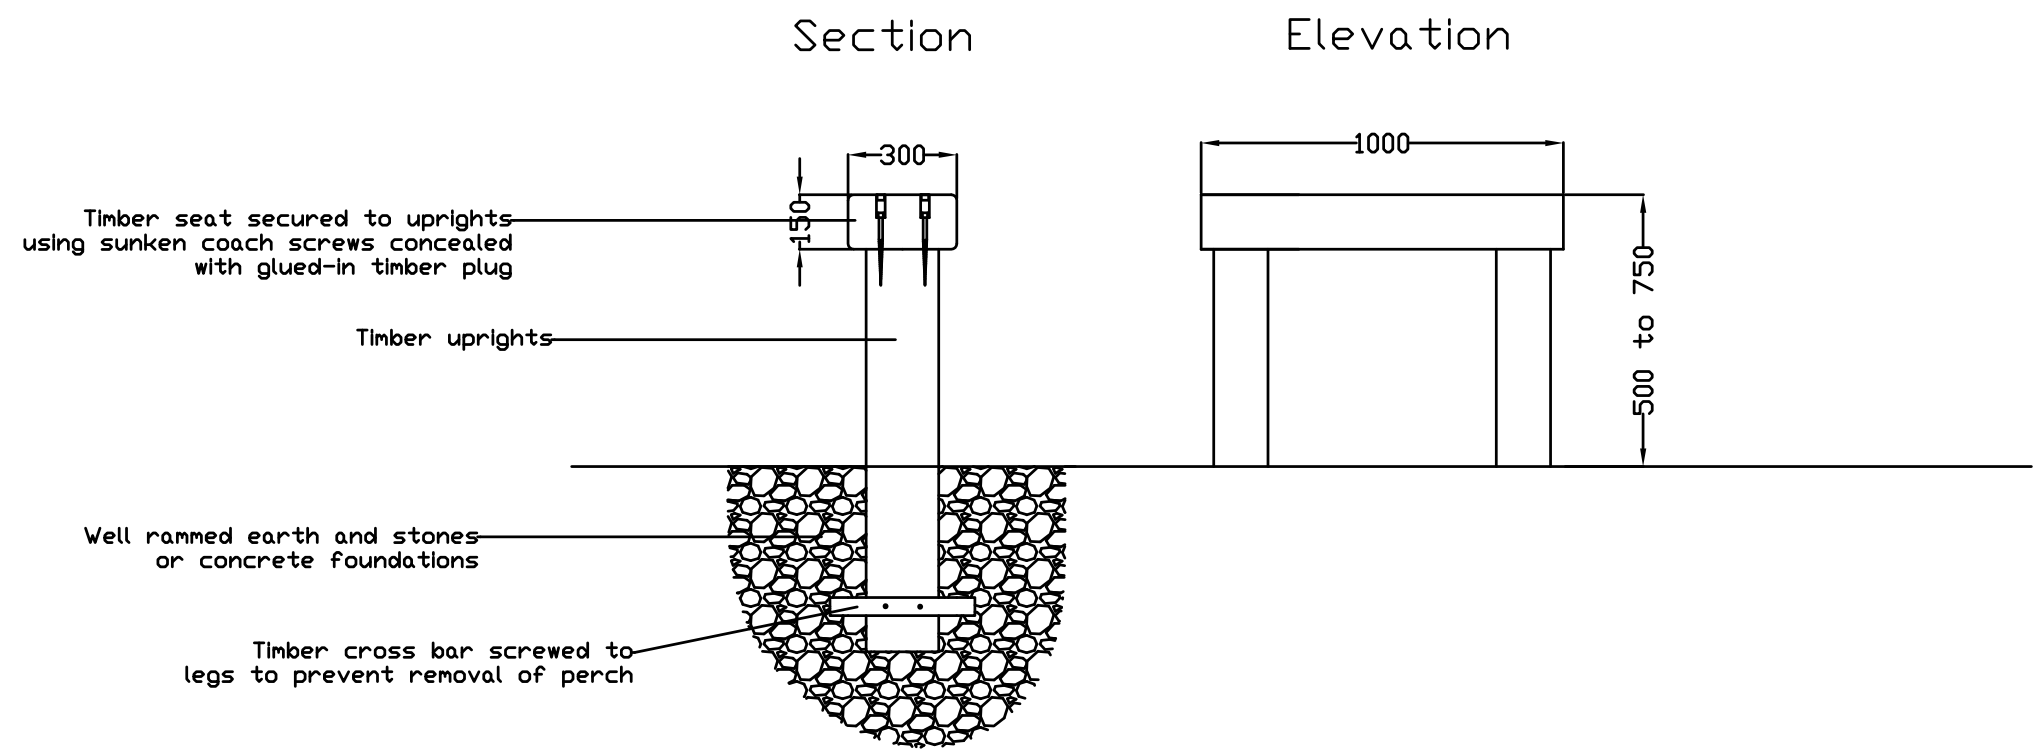

www.jeremybenn.co.uk
t +44 (0)1925 437020
f +44 (0)1925 437029
e info@jbaconsulting.co.uk



Other offices at Atherstone, Doncaster, Edinburgh, Newcastle upon Tyne, Northallerton, Skipton, Tadcaster & Wallingford

for

RSPB

Adwick Washland Habitat Creation

Visitor Infrastructure Details

Drawn by: Steph Hughes	Date: 05/10/2010	© Crown Copyright. All Rights Reserved. RSPB Licence 100001787 2010
Checked by: Andy Wood	Date: 07/10/2010	
Approved by: Kevin Keating	Date: 13/10/2010	
File Name: N:\2010\Projects\2010s4268 - RSPB - Adwick Washland\Reports\final planning application\2010s4268-046 Rev A - Visitor Infrastructure Details.pdf		
Drawing Number:	Status:	Scale:
2010s4268-046 - Rev A	For Planning	As indicated

Original @ A1