
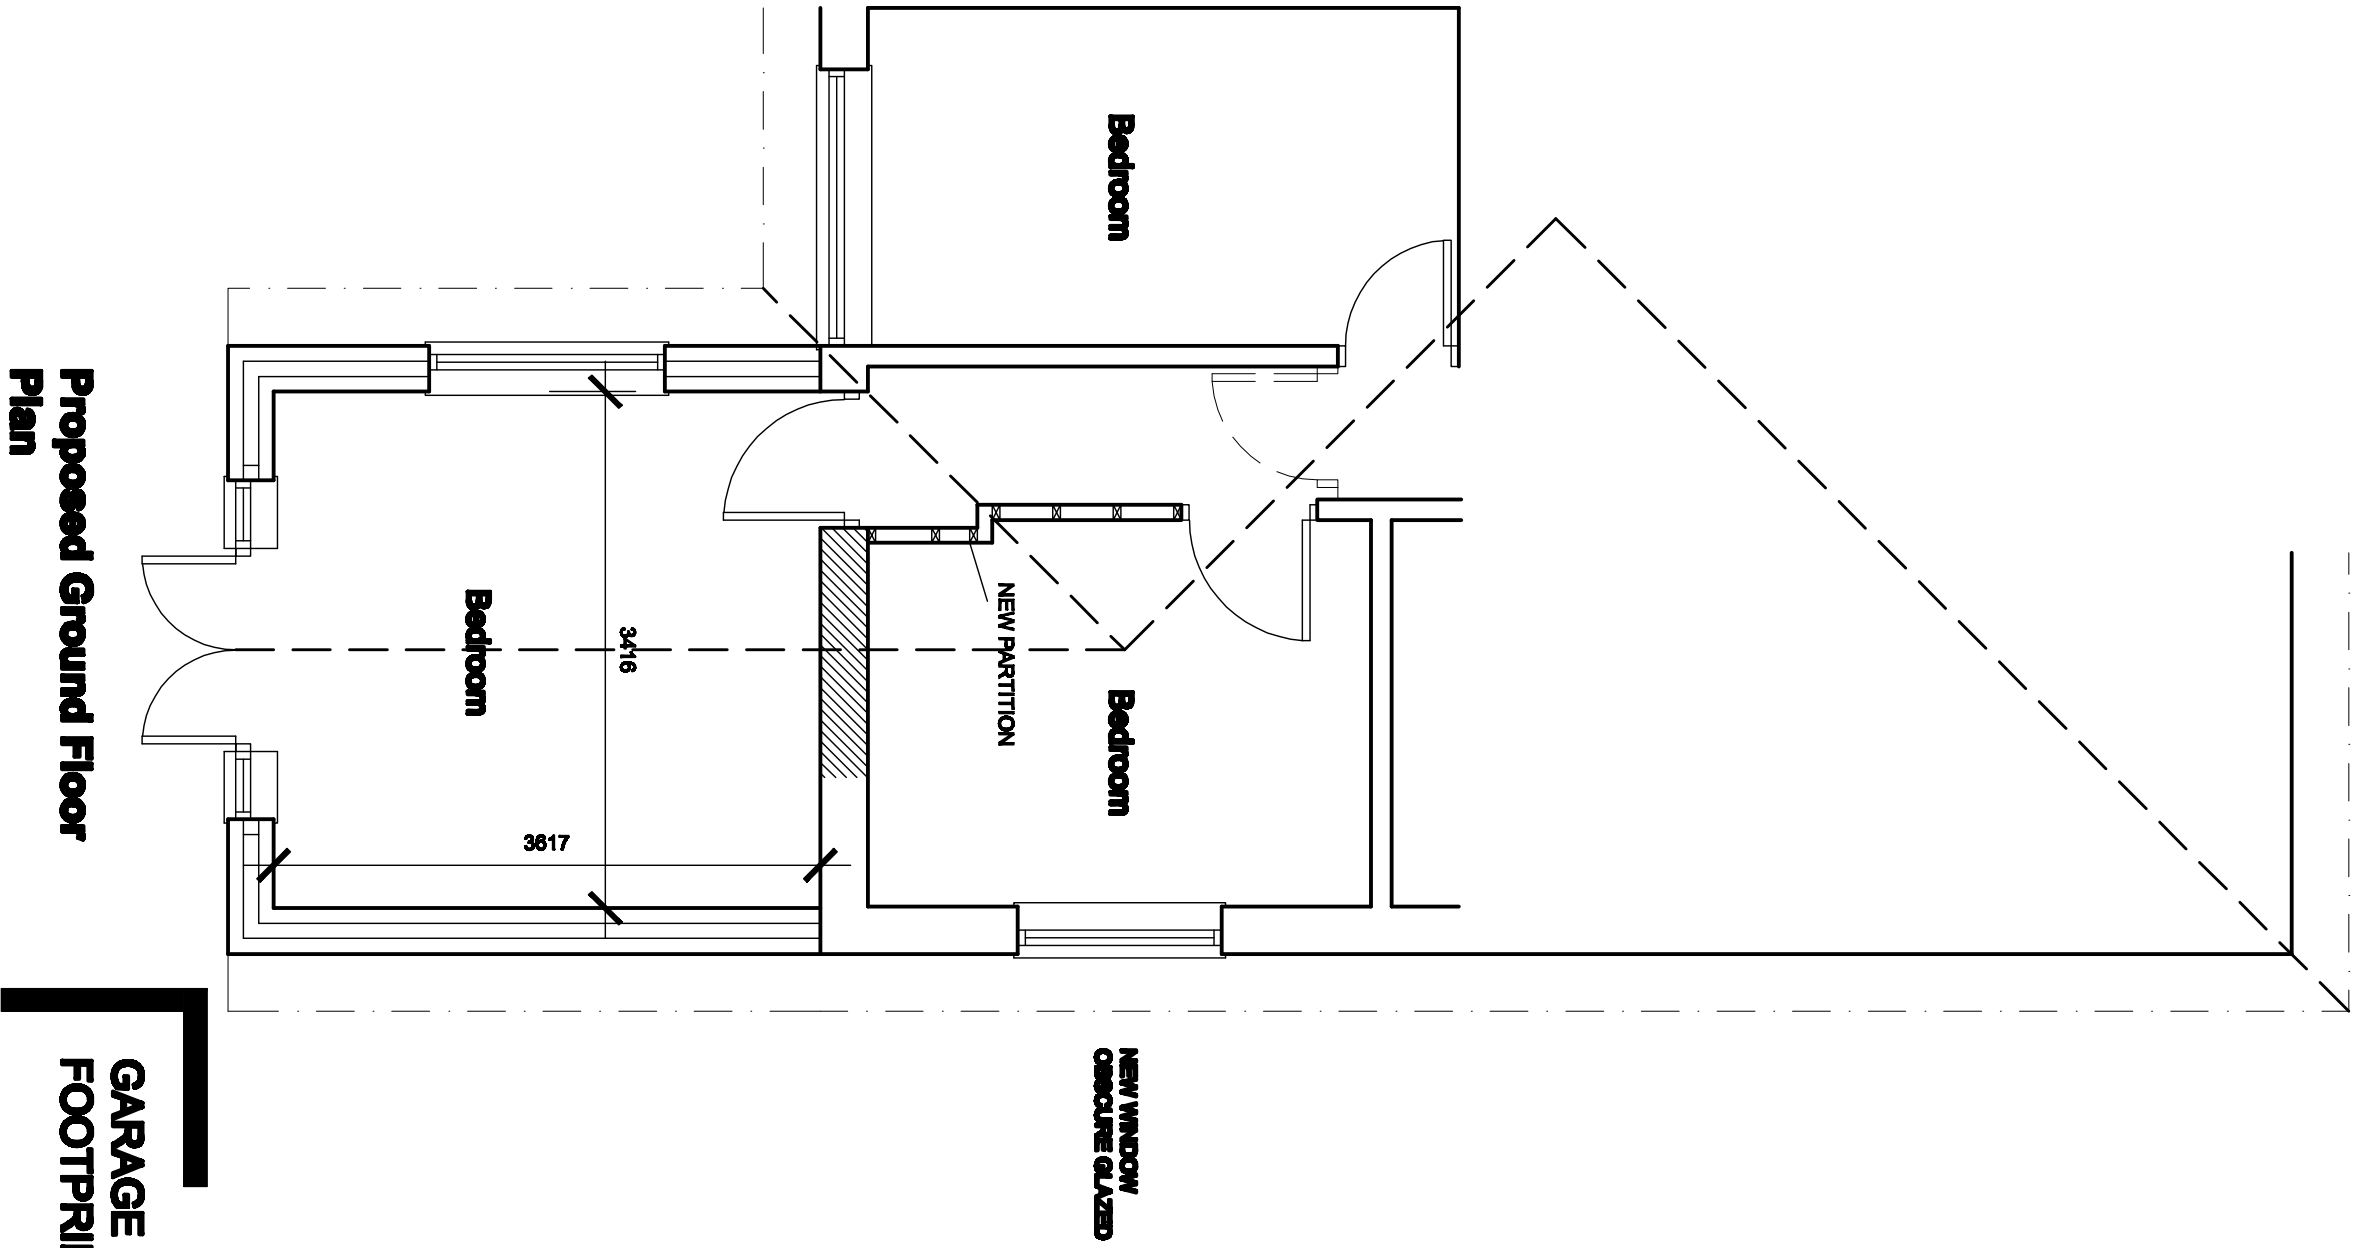
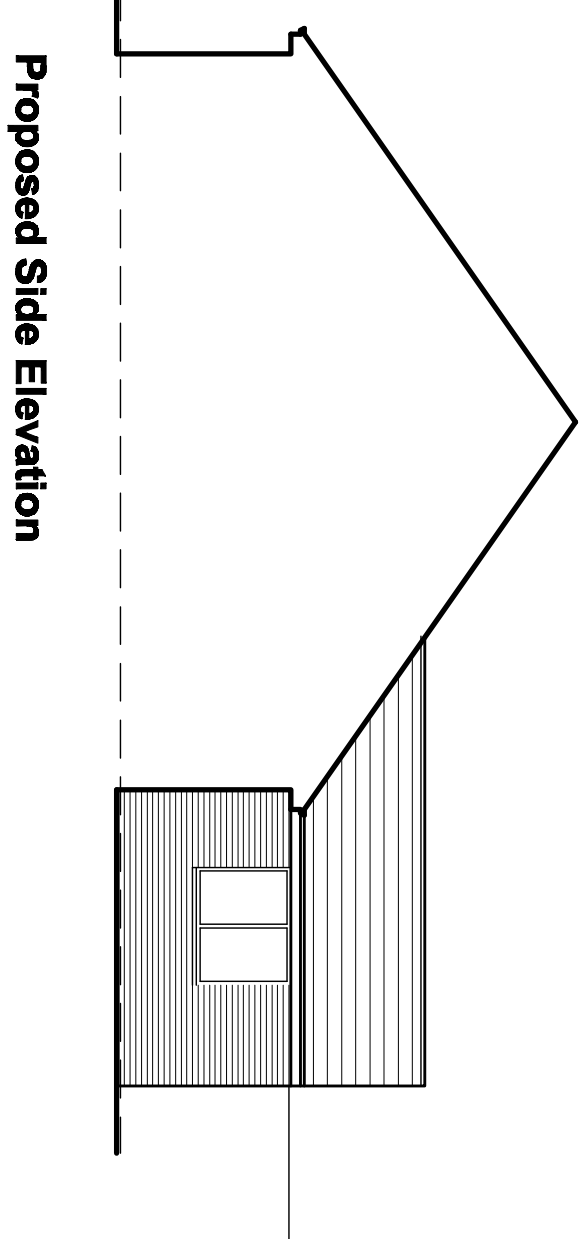


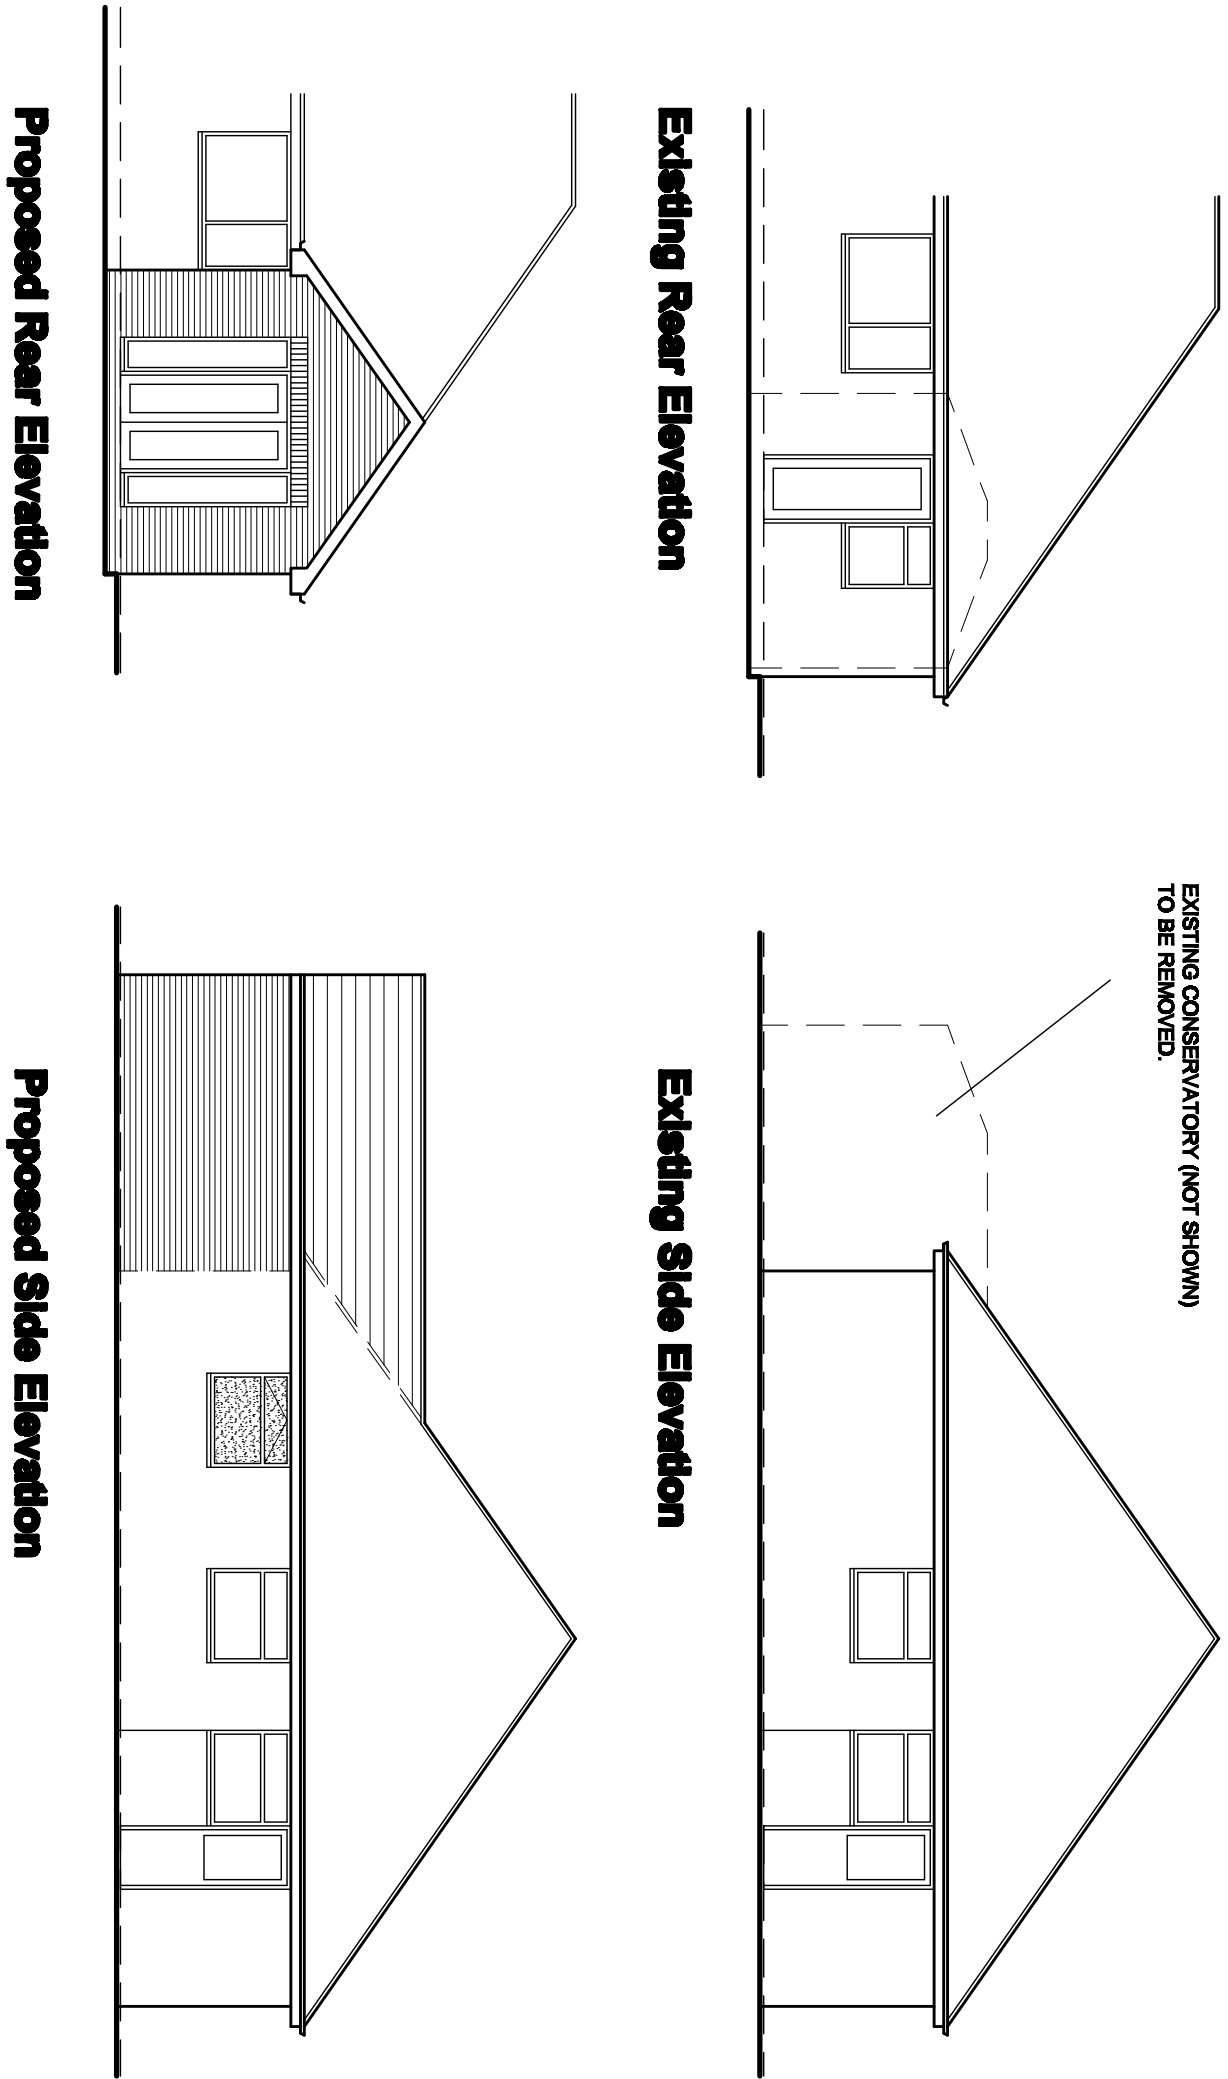

Note: All dimensions are Indicative

White Agus Partnership				1298, NEW ROAD, STAINCROSS, BARNESLEY, S75 8PP PHONE/FAX: 01228 298482 E-mail: agus@staincross.com			
Project: PROPOSED READ EXTENSION AT 12 WILBROOK RISE, REDBROOK BARNESLEY, S75 1JD				Client: MR J. COOPER			
Drawing Title: PLANS & ELEVATIONS				Date: JULY 2009	Scale: 1:50 & 1:100		
Date: 21-07-09	Ref: 09-027	Rev: A	Surfix: A	Description: RISED TO MEET REQUIREMENTS	Dwg. No: 01	Rev: A	